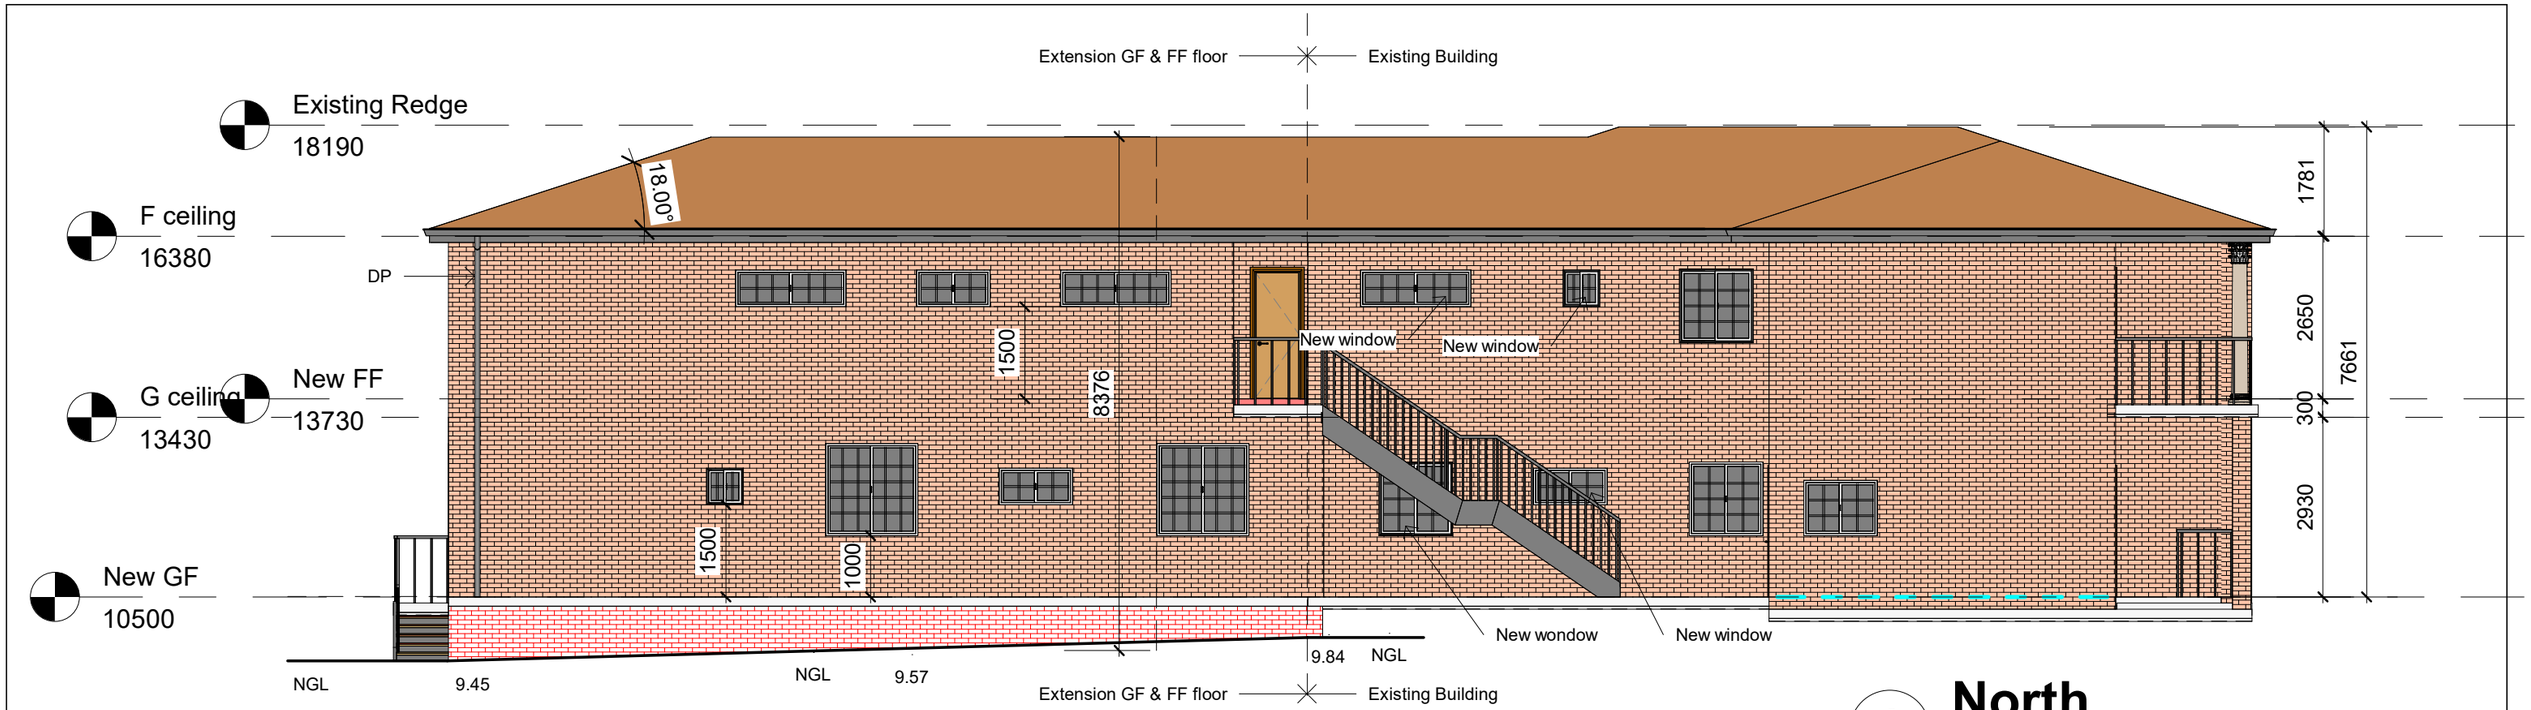

1 **North**
1 : 100

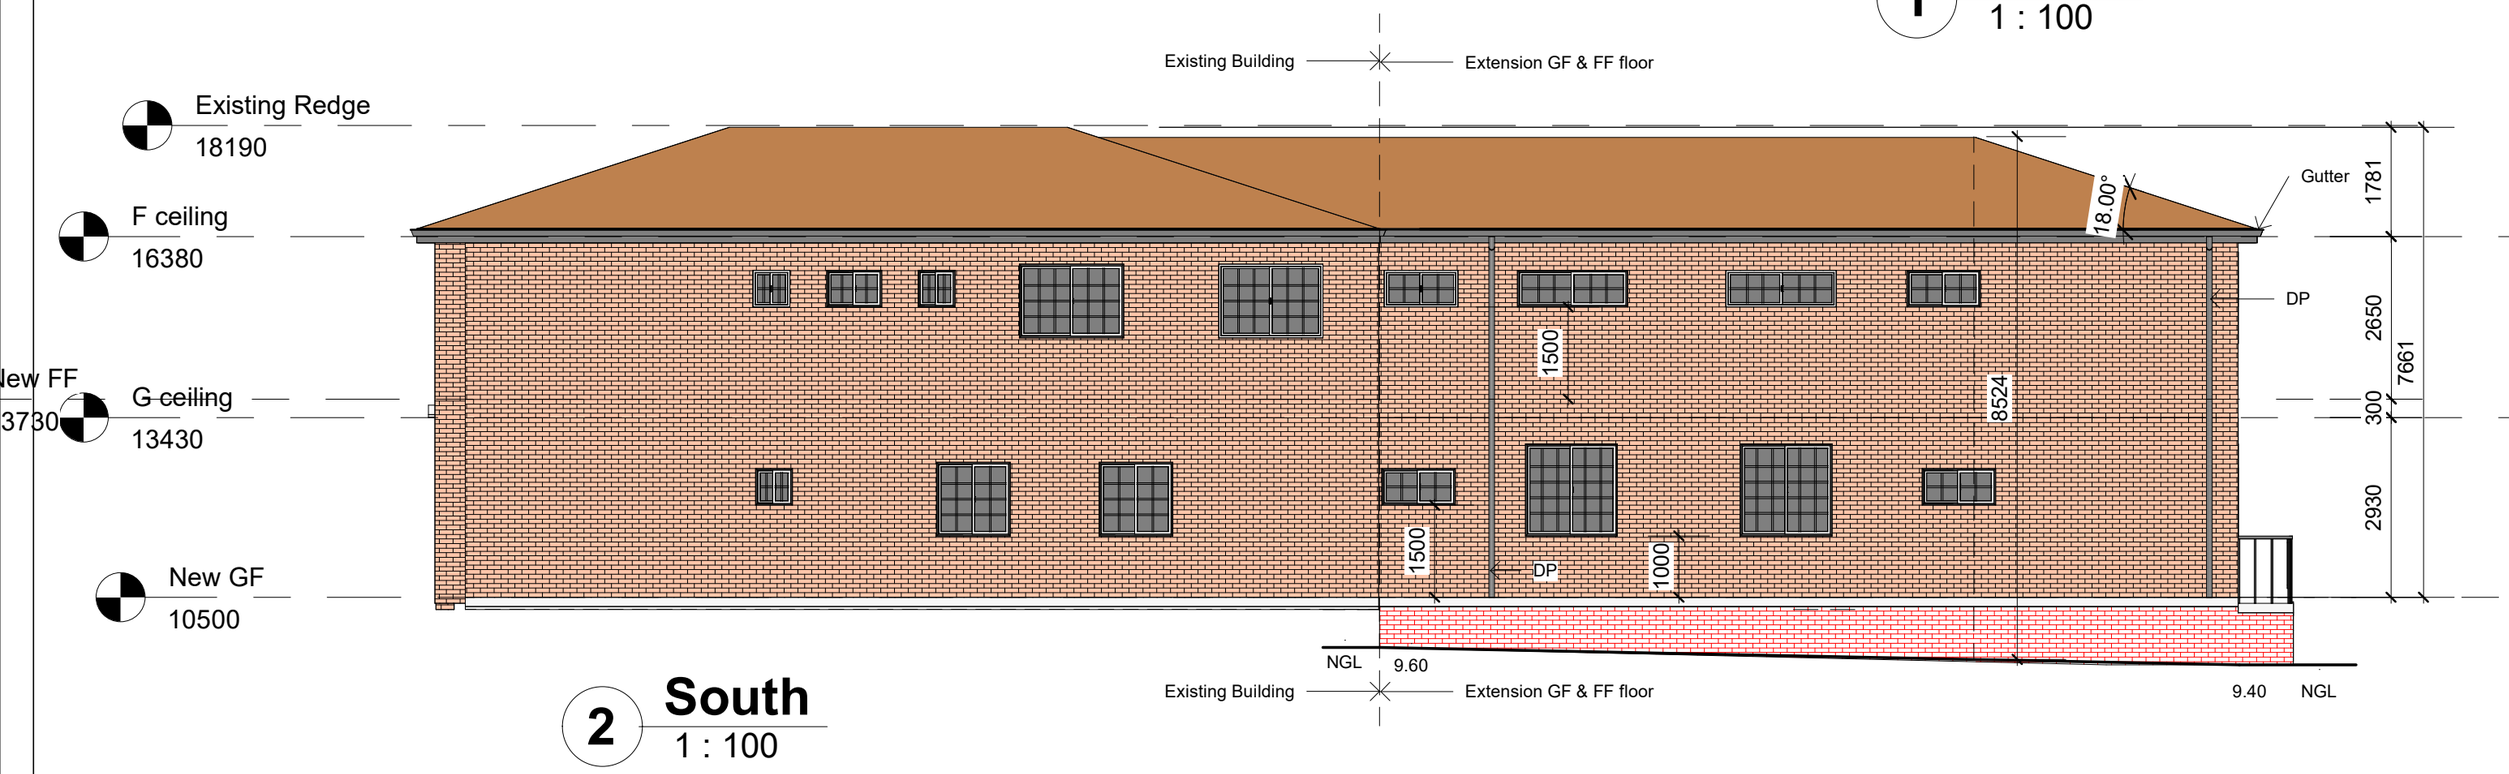

2 **South**
1 : 100

2D house Design Tel: 9587 2090 or 0414 873 282 Email: henrykuang@hotmail.com Project name:Extension GF & FF		

No.	Description	Date
	Issue date	09/19/23

Mr Lin

6 Gould Street Campsie
NSW 2194

N & S Elevation

Registered building designer No: 6585		A106
Date	19-09-2023	
Drawn by	henry kuang	
Checked by	henry kuang	Designer

23/10/2023 5:00:28 PM