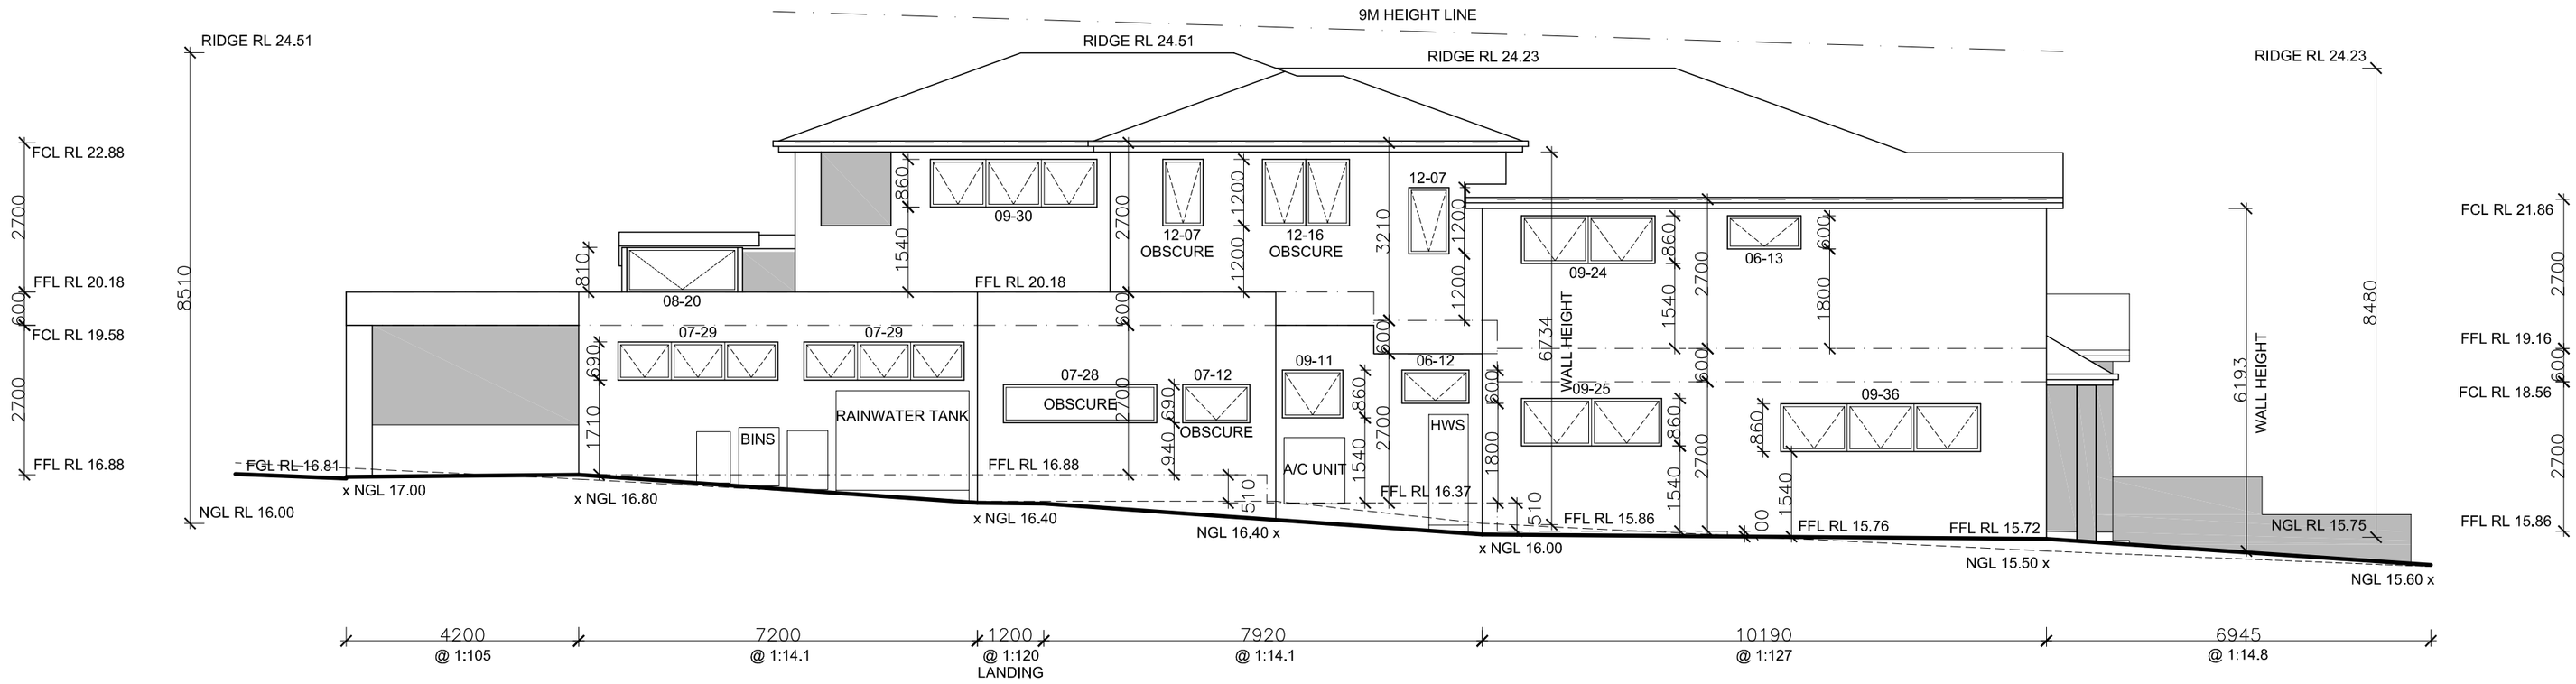

NORTHERN SIDE ELEVATION

NO. 115

SHADED SECTIONS OF DWELLINGS ARE TO BE RENDERED & PAINTED

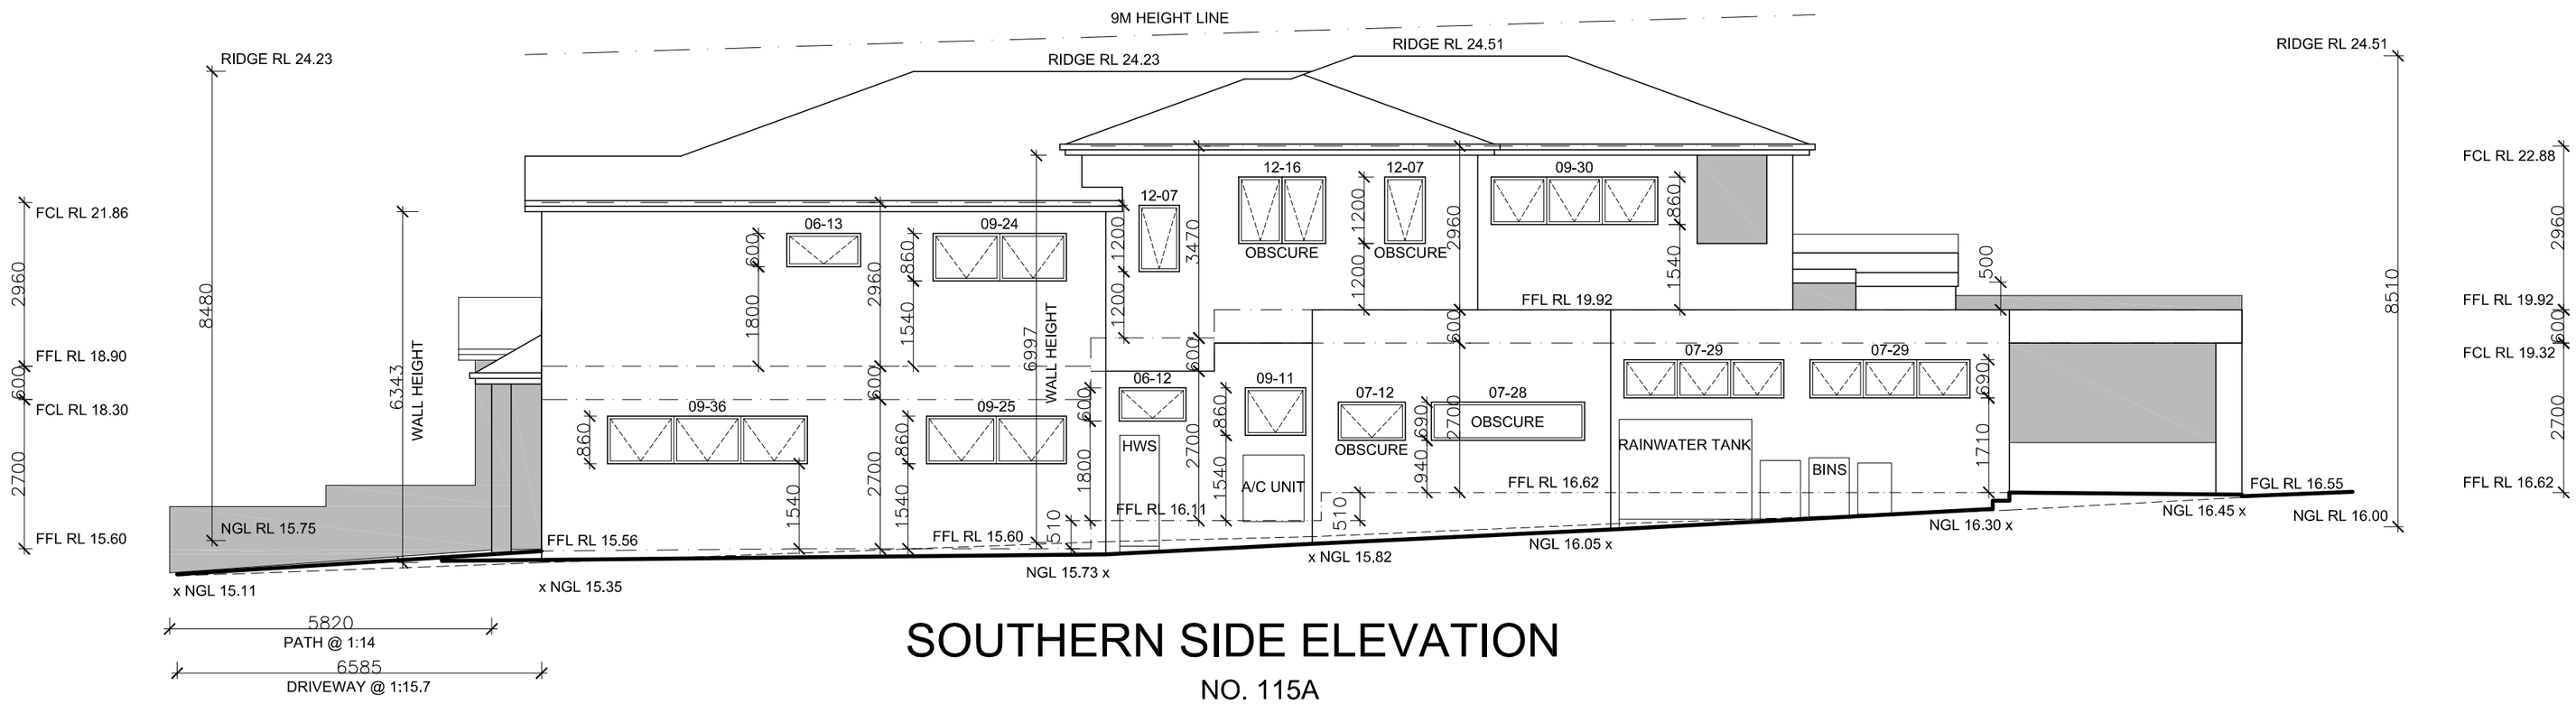

SOUTHERN SIDE ELEVATION

NO. 115A

SHADED SECTIONS OF DWELLINGS ARE TO BE RENDERED & PAINTED

NICHE HOME DESIGNS

PROUDLY DESIGNED BY NICK NIKOLAIDIS

Suite 1, Level 1, 343 Rocky Point Road, Sans Souci
P.O. Box 562, Sans Souci NSW 2219
M : 0400 599 111
E : nick@nichehomedesigns.com.au
W : nichehomedesigns.com.au
ABN : 97 168 442 126

MULTI AWARD WINNING DESIGNER SINCE 1995

ISSUE	REVISION DESCRIPTION	DATE

© COPYRIGHT

bdaa BUILDING DESIGNERS ASSOCIATION OF AUSTRALIA

ABSA Australian Building Sustainability Association

BAR SCALE : 0 1 2

DUAL OCCUPANCIES

FOR : GIOMPAOLO PTY LTD.

AT : 113 - 115 FARADAY ROAD, PADSTOW.

DATE : 09/11/23 SCALE : 1:100 @ A2

JOB No. : 1349 DA SHEET : 14 OF 17