


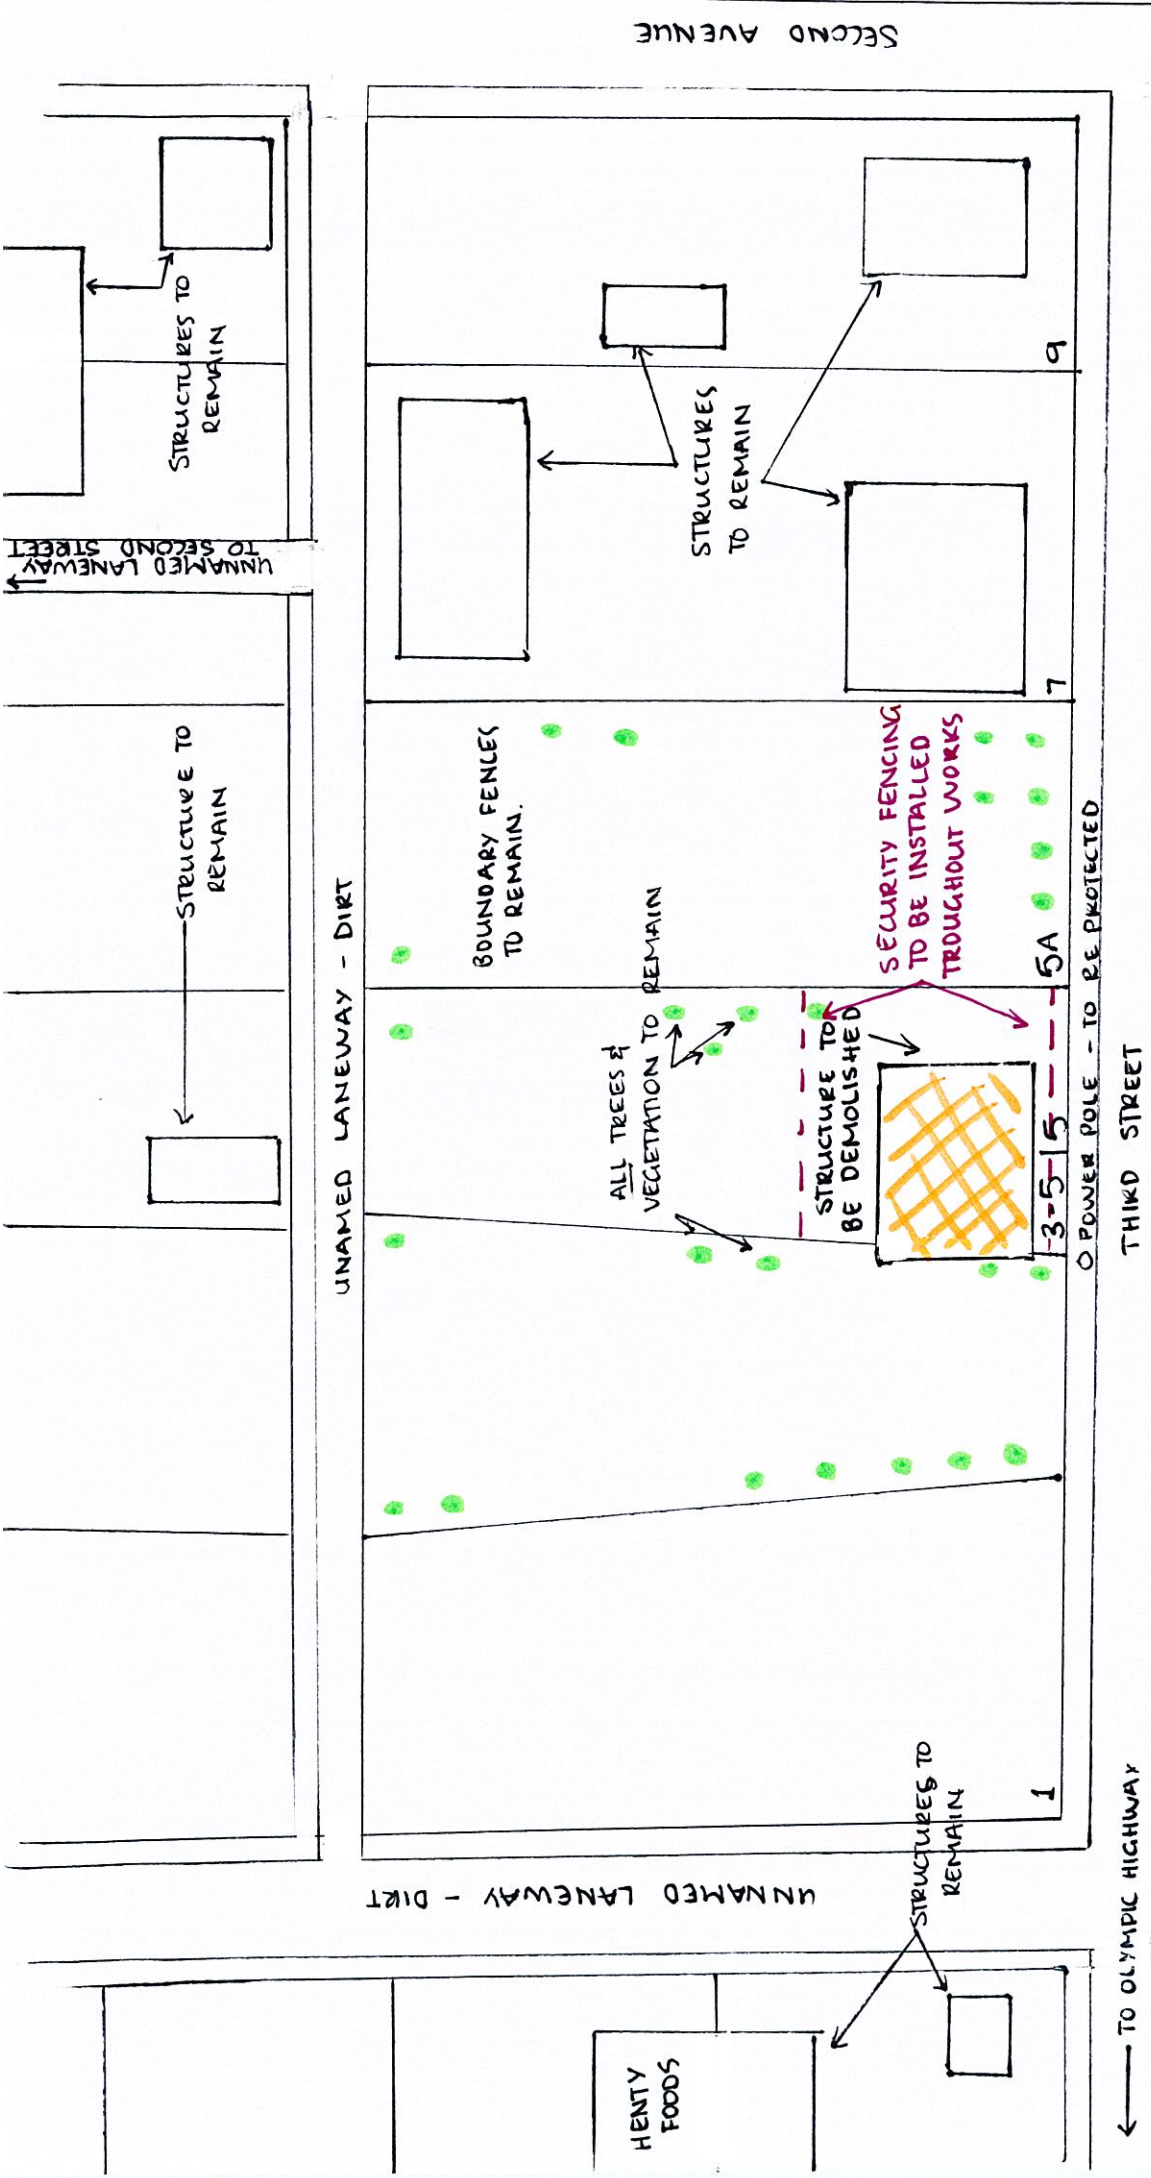

SITE ADDRESS: 3 - 5A Third Street, Henty NSW 2658
 PROPOSED WORKS: Demolition of Residential Structure
 DRAWING NUMBER: 0001
 PLAN NAME: ThirdH0001
 REVISION NUMBER: 1
 DATE DRAWN: 07.12.2023
 DRAWINGS COMPLETED BY: Mel Walker

N
 NOT TO SCALE