


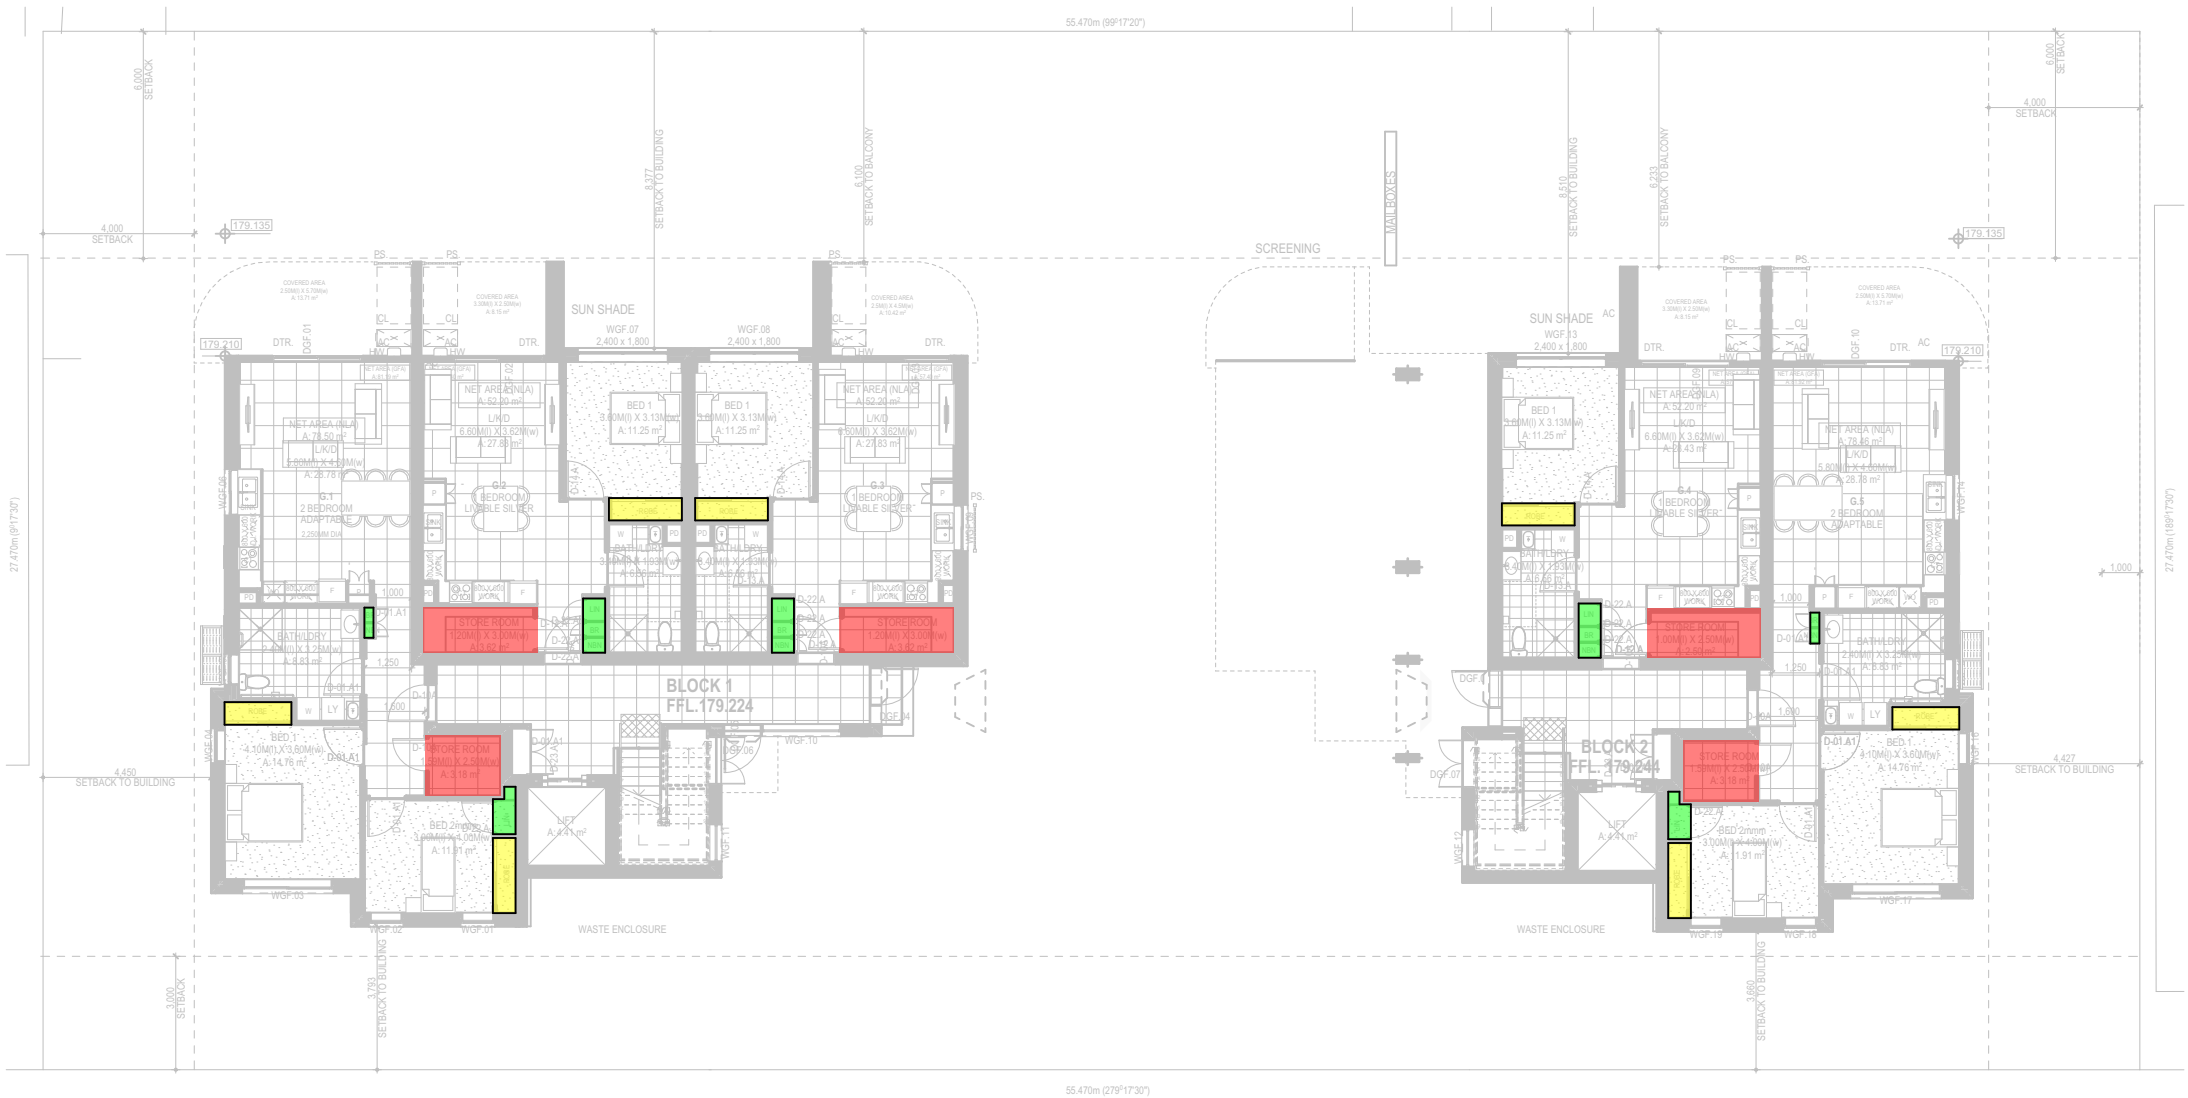

STORAGE PLAN - PROPOSED GROUND 1:200



STORAGE PLAN - PROPOSED FIRST 1:200



STORAGE PLAN - PROPOSED SECOND 1:200

STORAGE LEGEND	
	ALLOCATED UNIT STORAGE
	BEDROOM ROBE
	LINEN/ BROOM/ NBN
1 BEDROOMS: "ALLOCATED STORAGE" MIN. HEIGHT 2.4M	
G.2:	8.68M ³
G.3:	8.68M ³
G.4:	8.68M ³
G.1.2:	8.68M ³
G.1.3:	8.68M ³
G.1.4:	8.68M ³
G.1.5:	8.68M ³
G.2.2:	8.68M ³
G.2.3:	8.68M ³
G.2.4:	8.68M ³
G.2.5:	8.68M ³
2 BEDROOMS: "ALLOCATED STORAGE"	
G.1:	9.52M ³
G.5:	9.52M ³
G.1.1:	9.52M ³
G.1.6:	9.52M ³
G.2.1:	9.52M ³
G.2.6:	9.52M ³
TOTAL SITE:	152.64M ³

