

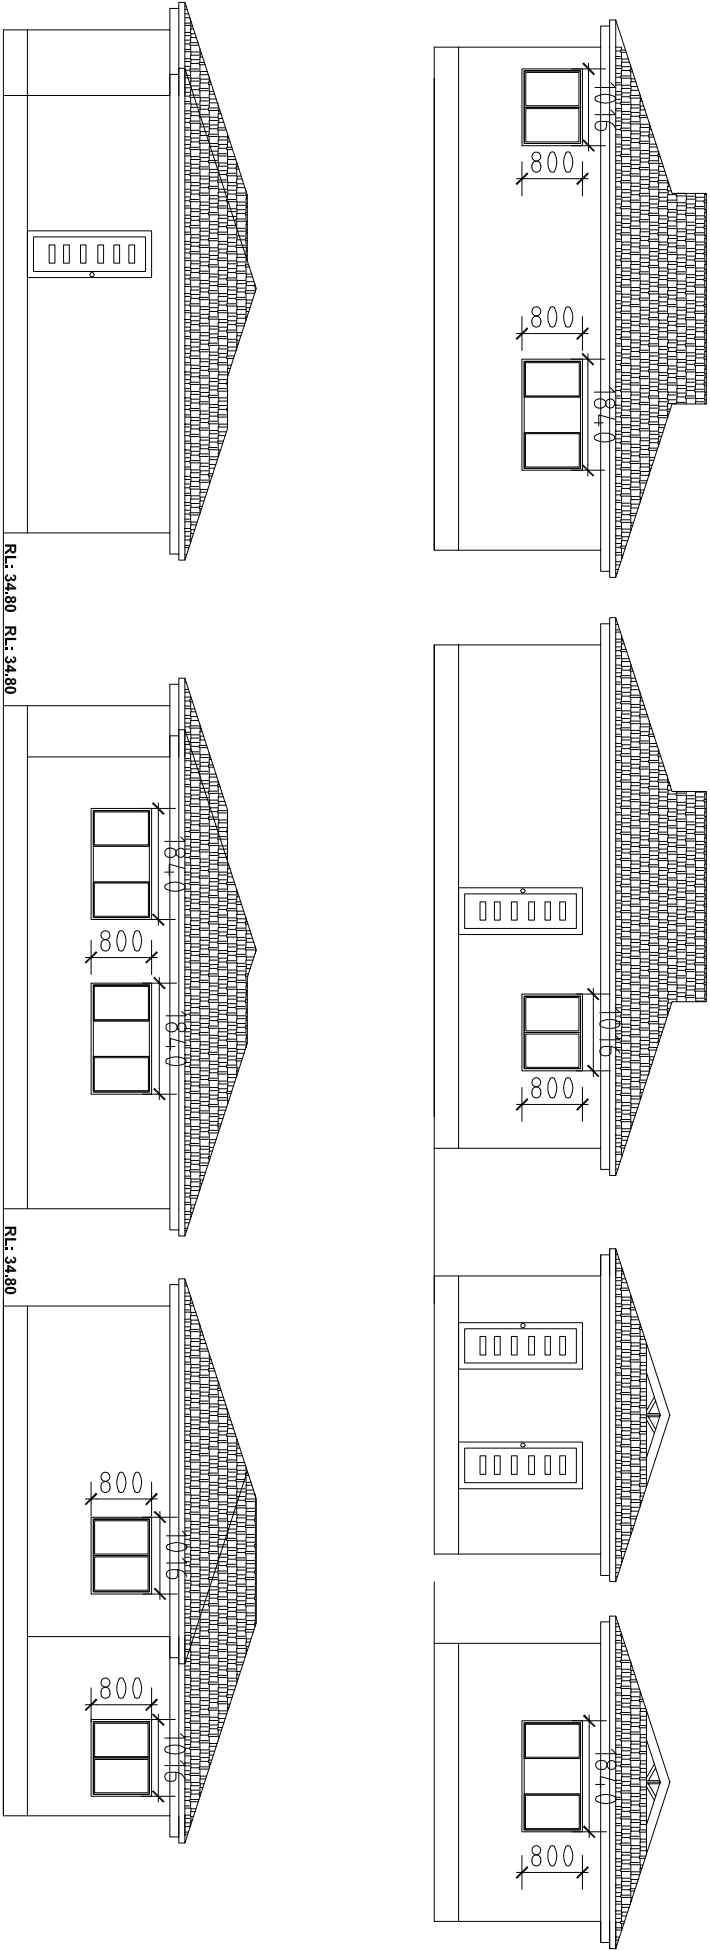
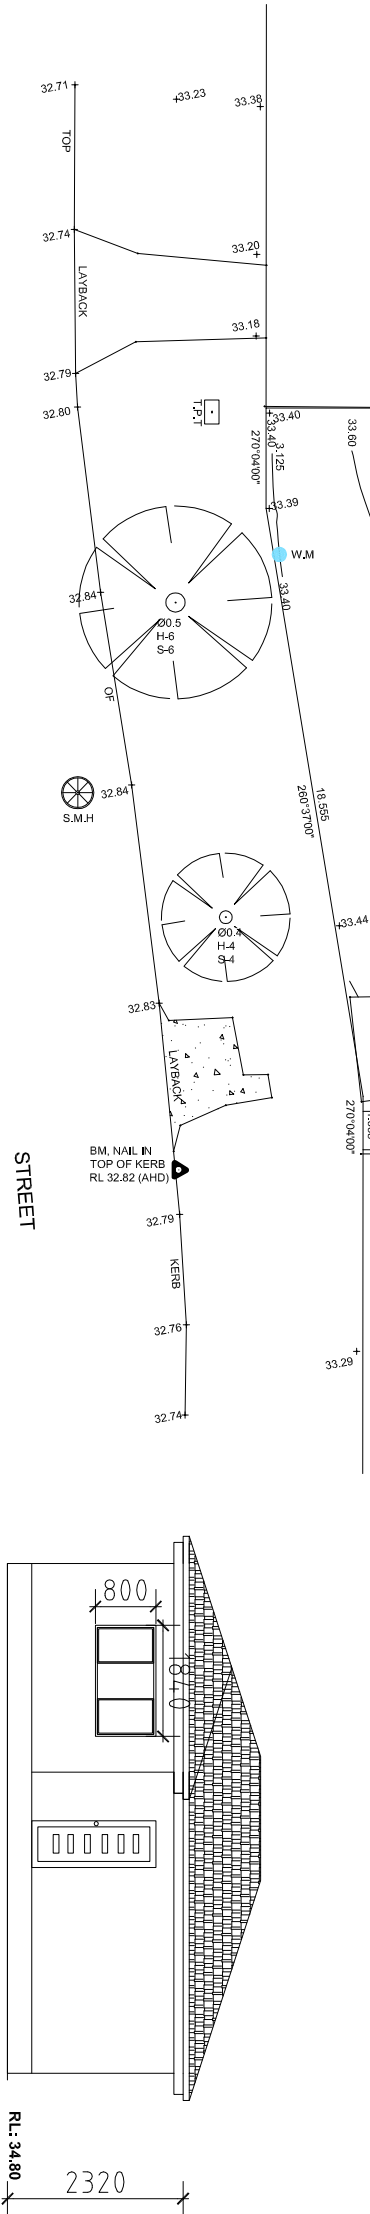


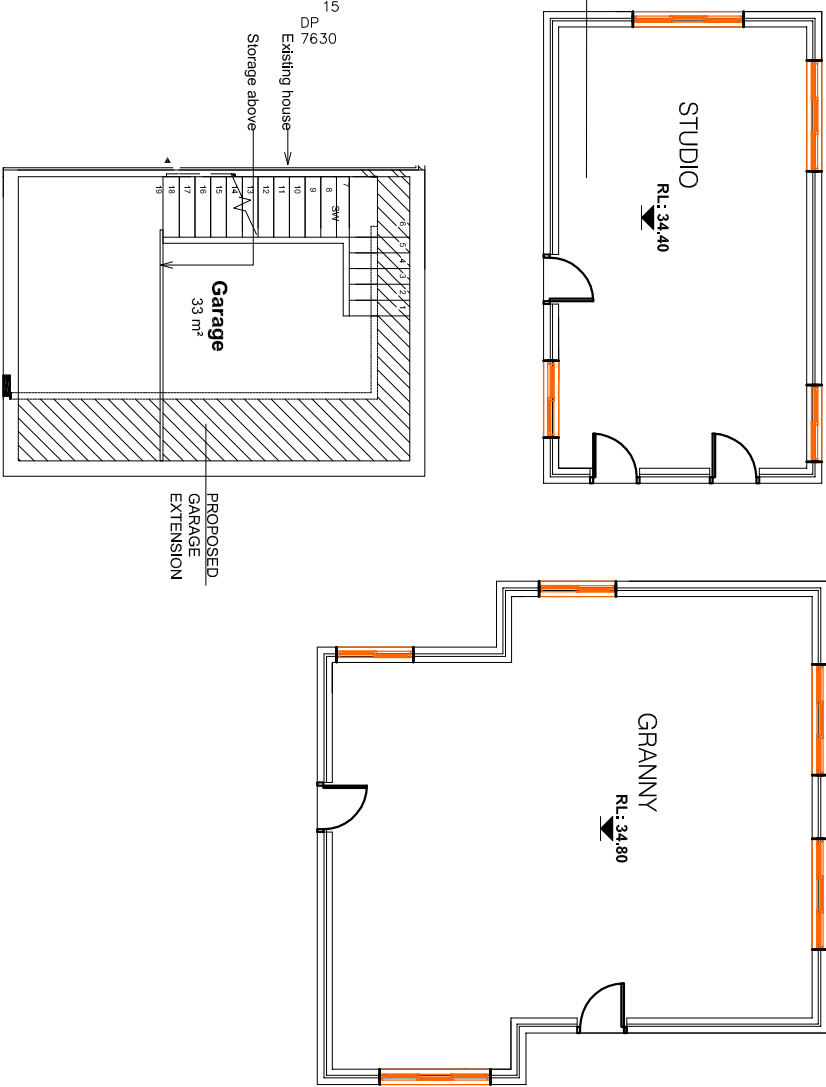

ISSUE	AMENDMENT	DATE
A	DA - SUBMISSION	09.12.2023
B		
C		

GENERAL NOTES:

1. All existing dimensions to be verified on site prior to any works
2. The attached architectural drawings shall not be scaled with a ruler to obtain relevant dimensions.
3. All relevant dimensions are labeled accordingly.
4. All materials and workmanship carried out are to comply with Australian Standards Codes (SAA) and the BCA req.

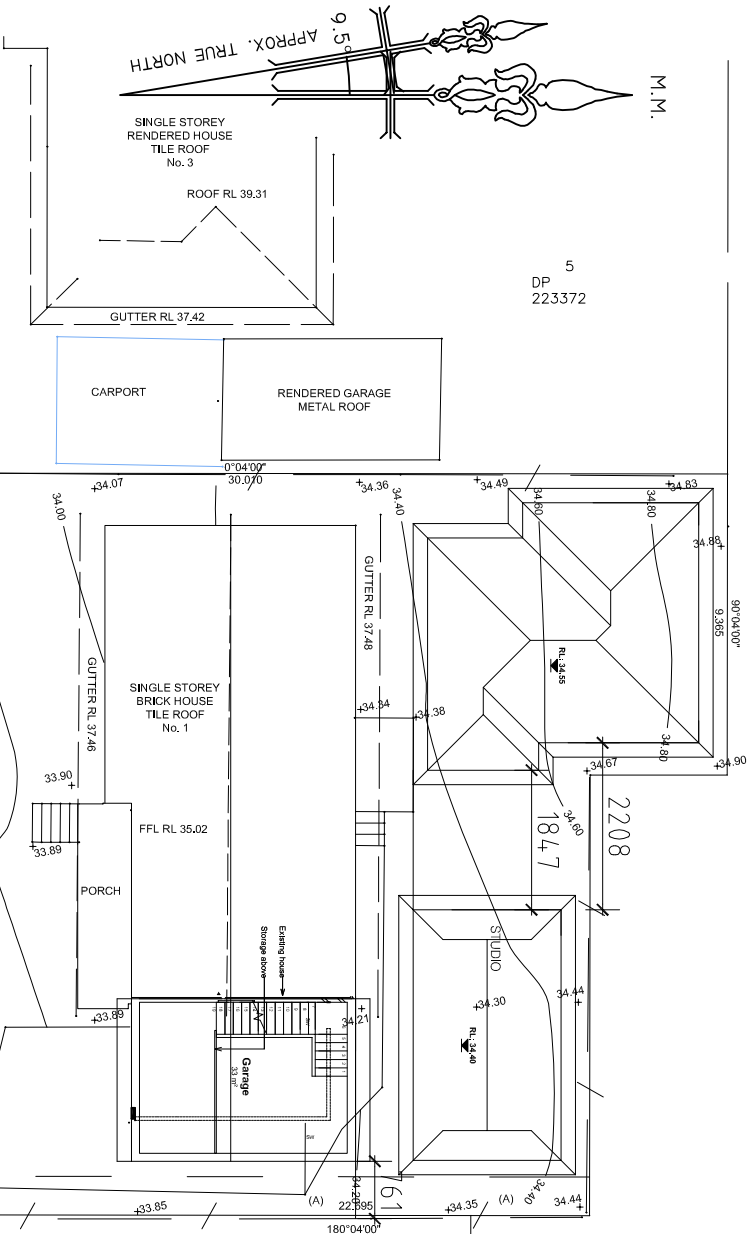

BUILDING DESIGNERS

ASSOCIATION OF AUSTRALIA REG. No. 8427-22

SIGNED BY:

DESIGNED BY G.A SCALE N.T.S

DWG NUMBER ARCH-08

PAGE 8 OF 1

PROJECT SECONDARY DWELLING & STUDIO

ADDRESS 1 BRAUNBECK STREET, BANKSTOWN

CLIENT MRS. JULIA PHAM

TITLE NOTIFICATION PLAN

AUTHORITY

CANTERBURY BANKSTOWN CITY COUNCIL

Office Address:

UNIT G9 - 621 AIRPORT AVENUE,
BANKSTOWN N.S.W. 2200
Ph: (02) 9793 9017 Mob: 0413 413 770
E-Mail: grconstruction@bigpond.com

COPYRIGHT:
This design, and any other content on this drawing remains the property of MLE Designs P/L. It cannot be copied or reproduced, in part or whole or used in any way without the written permission of MLE DESIGNS Pty.Ltd.

