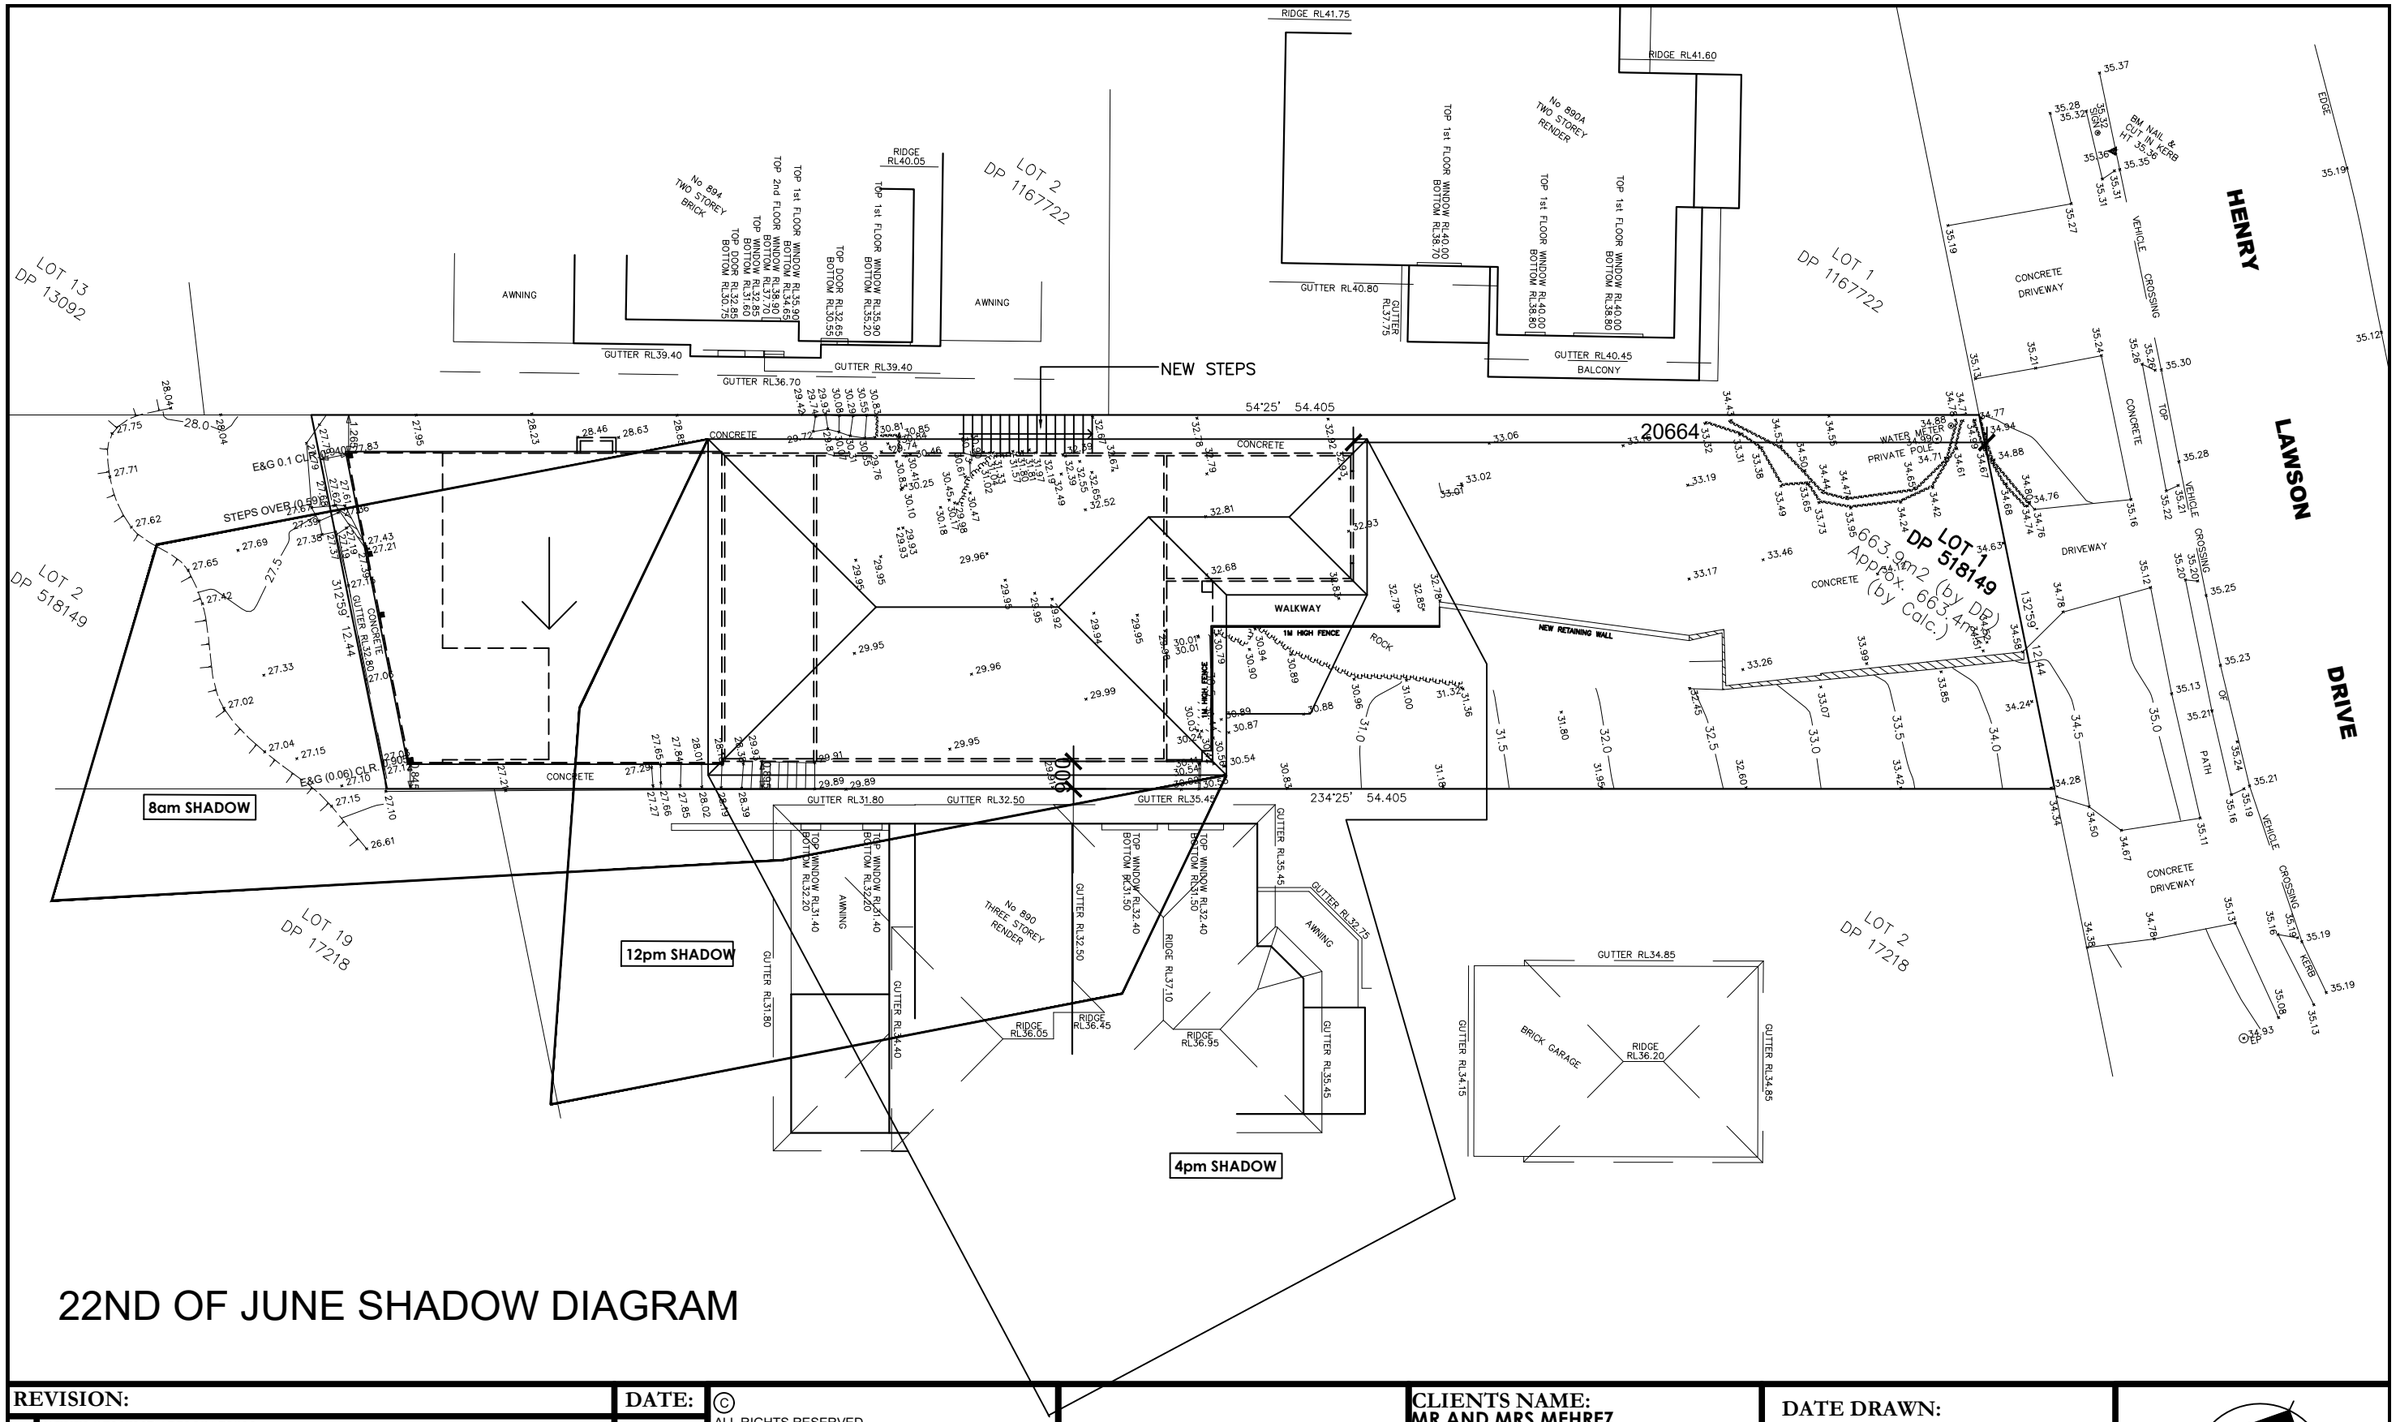

22ND OF JUNE SHADOW DIAGRAM

REVISION:		DATE:
A	DEVELOPMENT APPLICATION	

© ALL RIGHTS RESERVED
This plan is the property of inkon plans
Any copying or altering of the drawing shall not be undertaken without written permission from inkon plans

DIMENSIONS TO BE READ IN PREFERENCE TO SCALING

ALTERATIONS AND ADDITIONS

inkon plans architectural drafting group
Phone: (02) 9790 5810
Mobile: 0414 671 114
email: charbel@inkonplans.com.au
Address: Level 3 Suite 303, 398 Chapel Rd, Bankstown NSW 2200

CLIENTS NAME:
MR AND MRS MEHREZ

ADDRESS:
LOT 1/DP518149 892 HENRY LAWSON DRIVE

SUBURB:
PICNIC POINT NSW 2213

DRAWING TITLE:
22ND OF JUNE SHADOW DIAGRAM

DATE DRAWN: 08.11.2023
DRAWN: CH
SCALE: 1:200
DRAWING NO: 13

NORTH

JOB NO: 20230020