



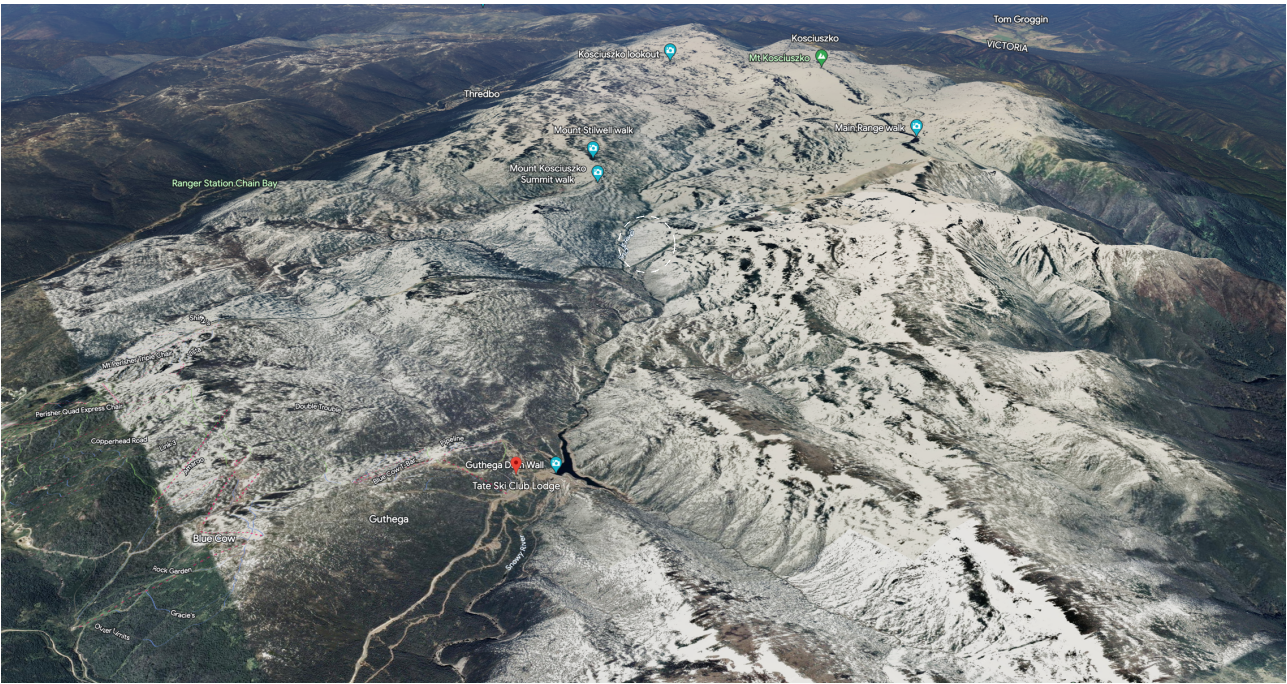

Location | Aerial Context Google Earth

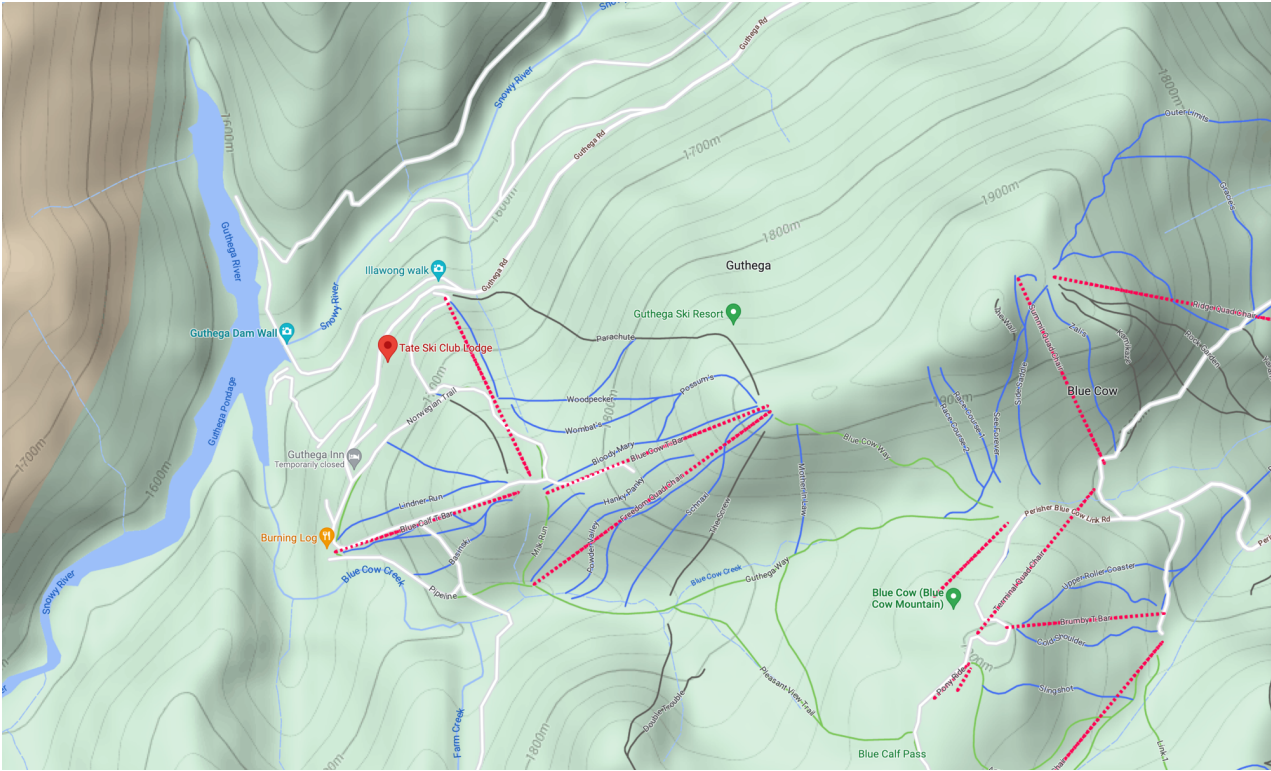


Location | Surrounds SIX Maps




Location | Aerial SIX Maps





Location | Street Google Street View

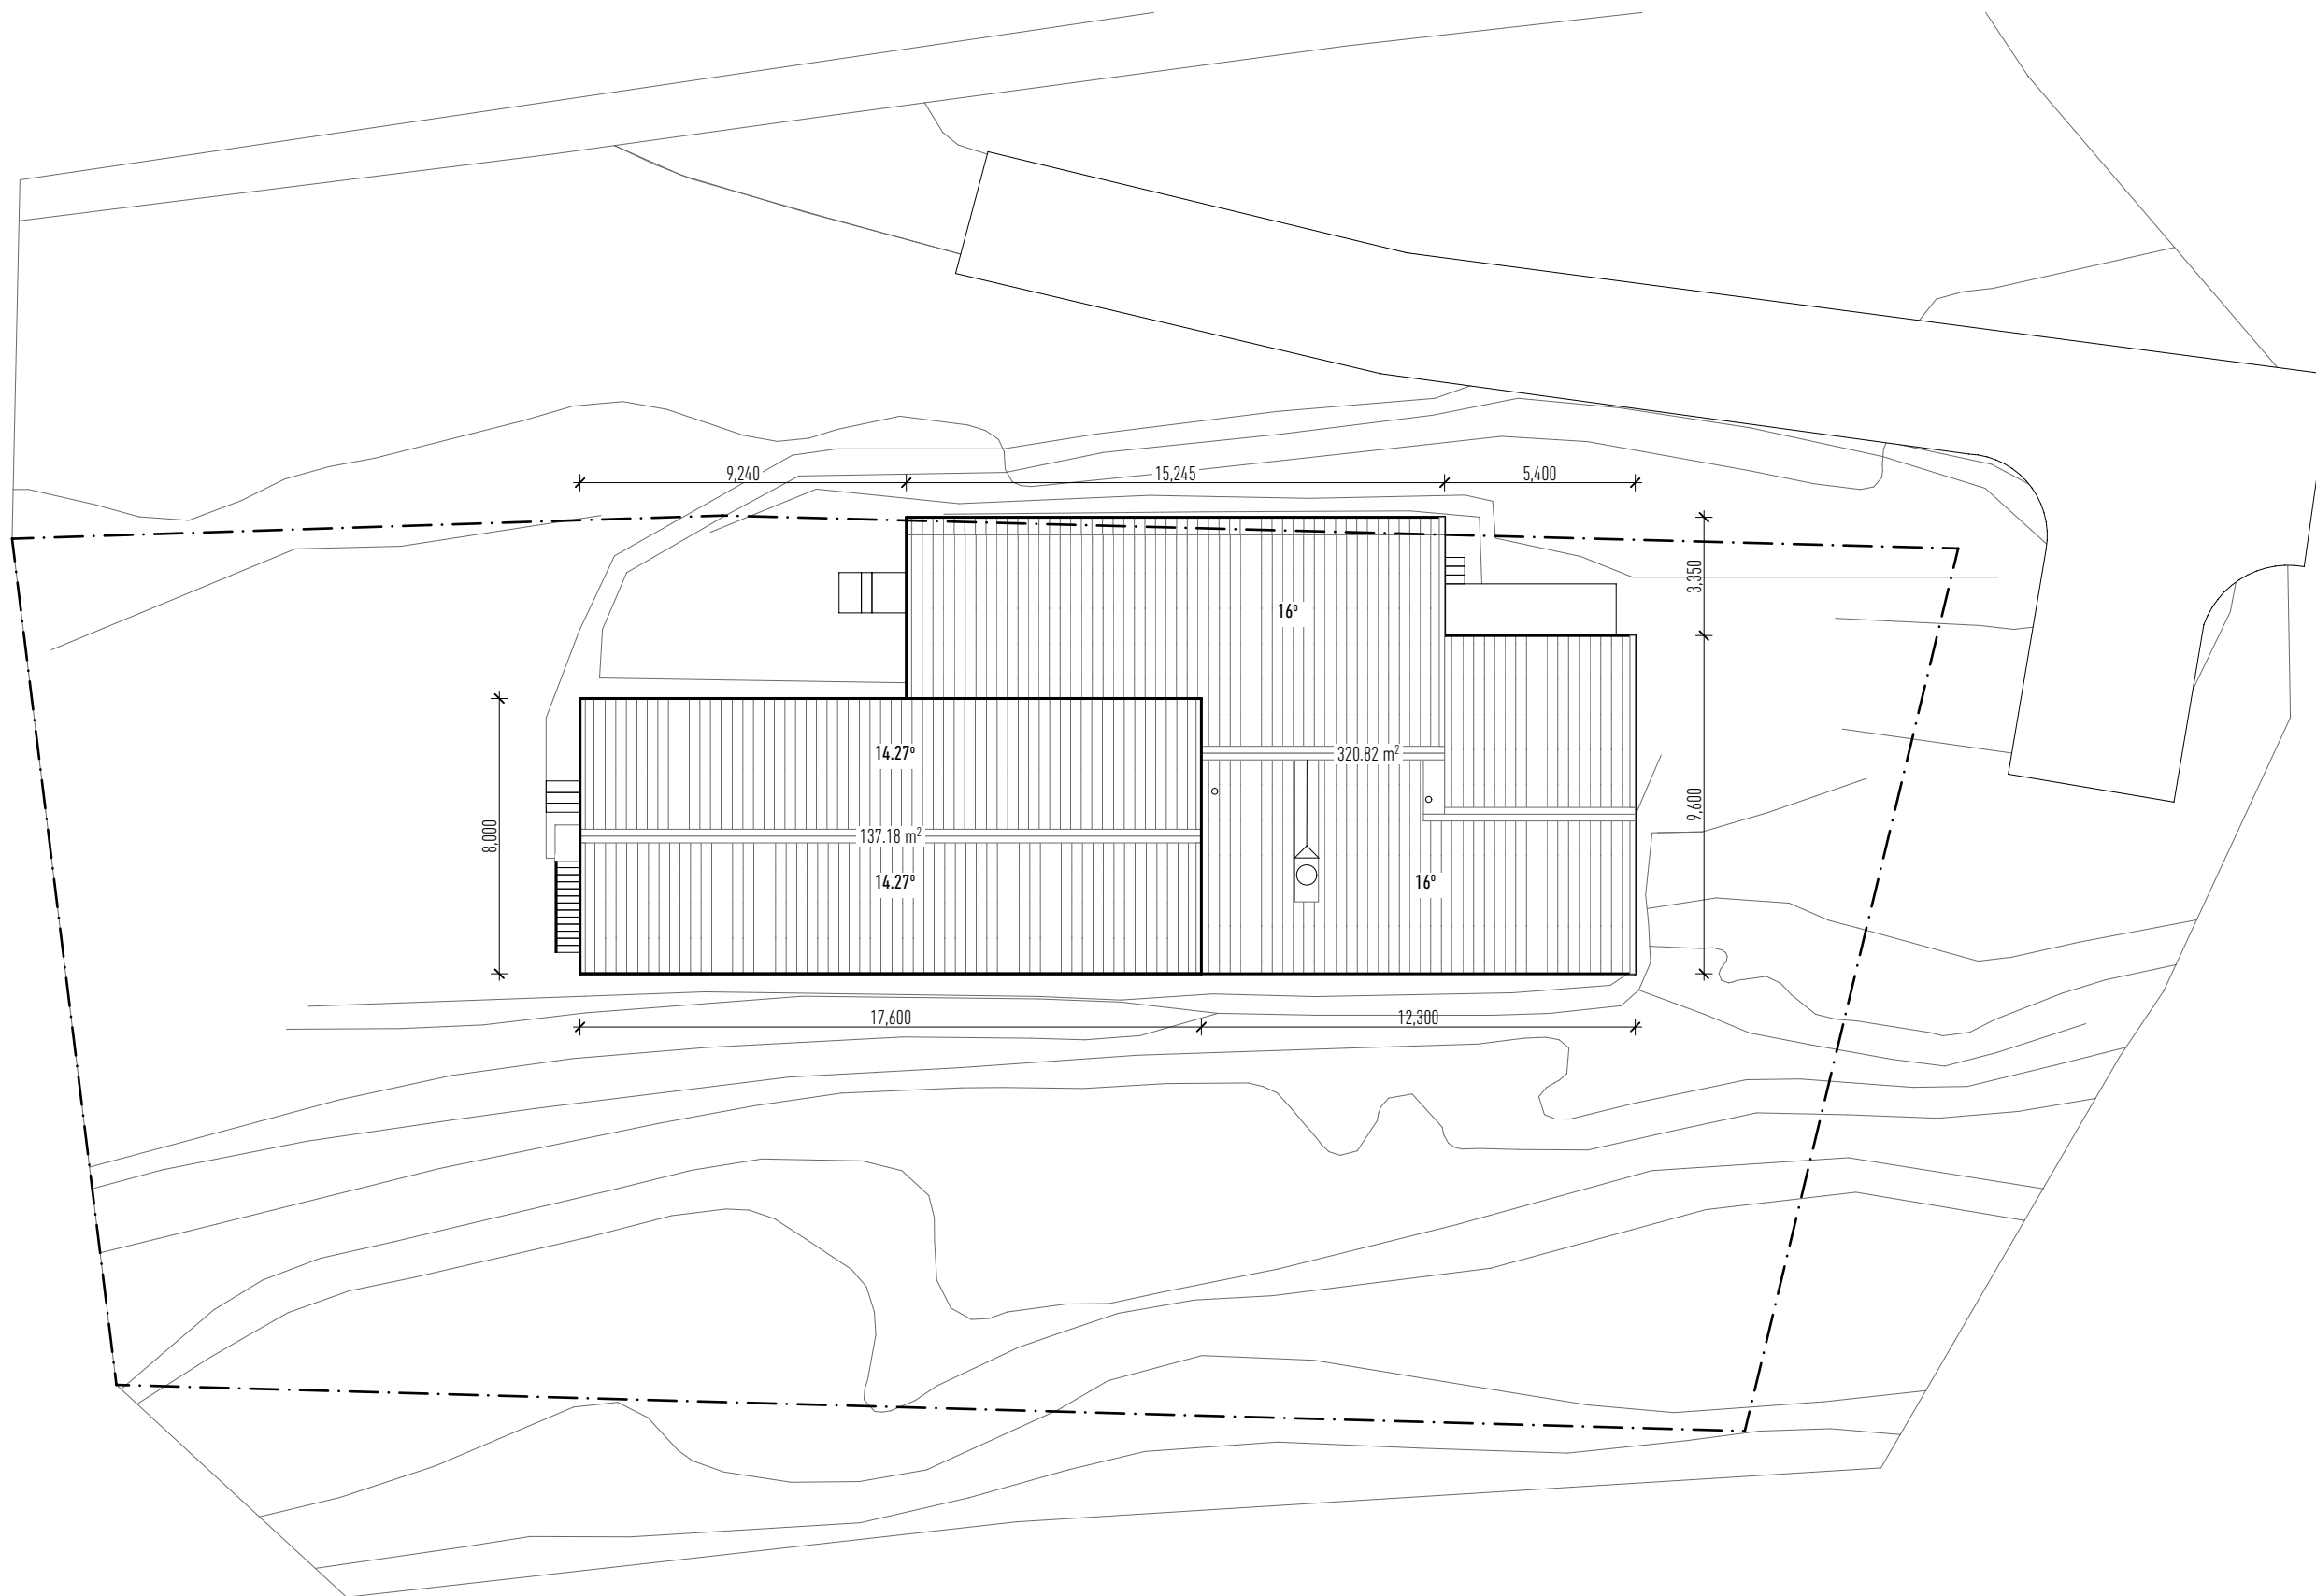



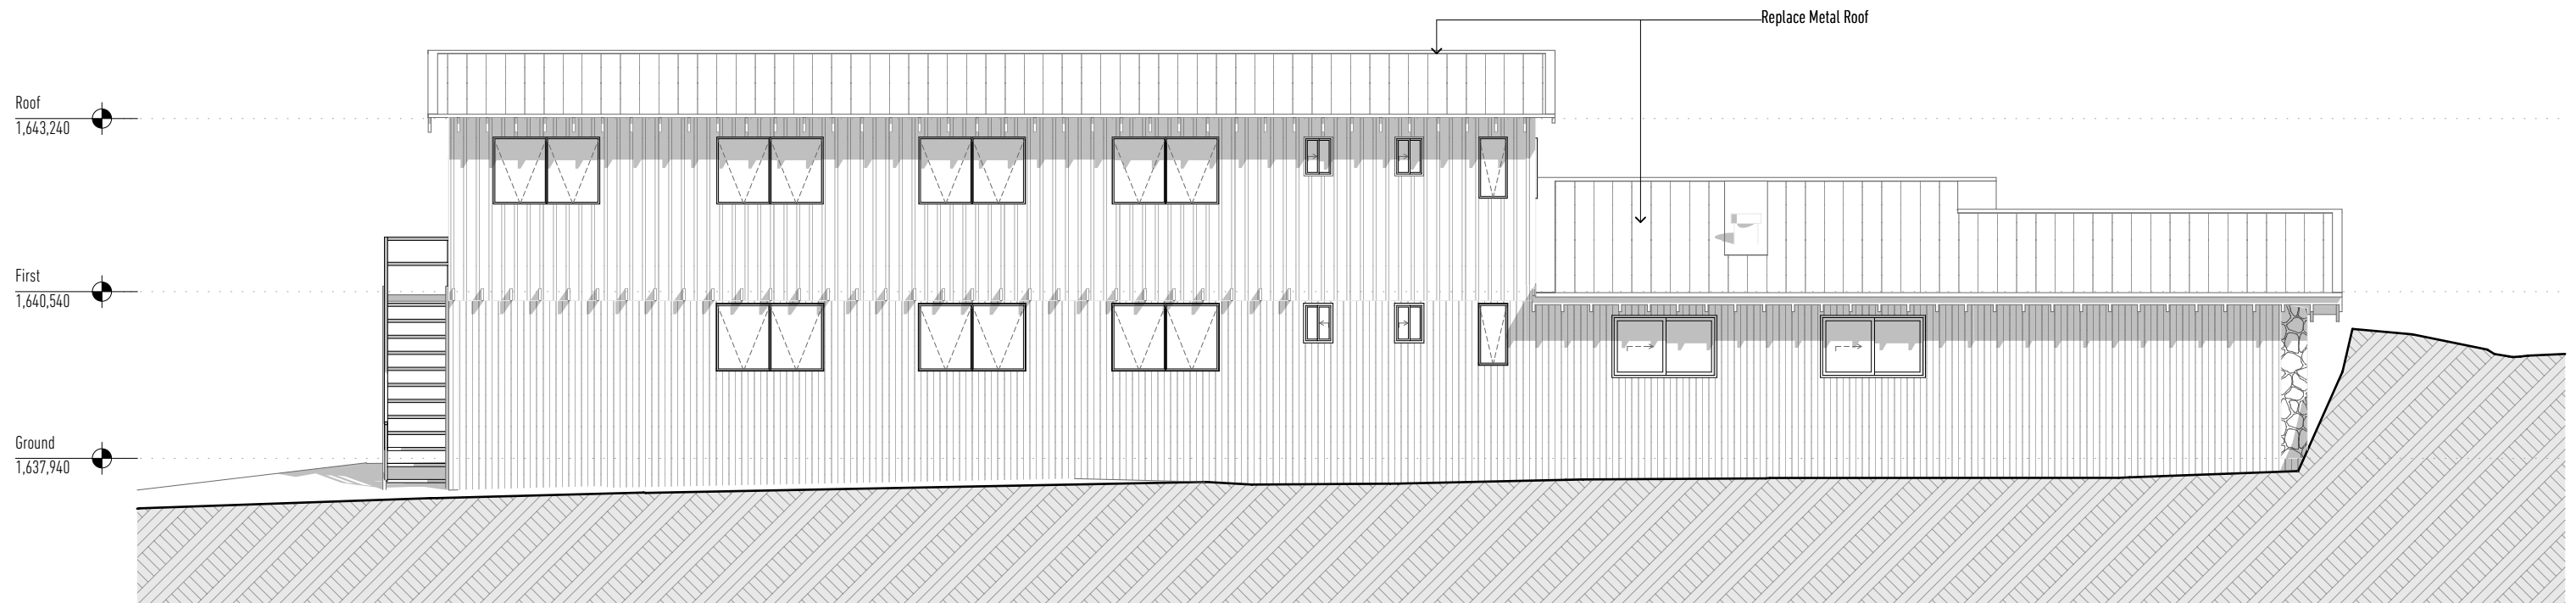

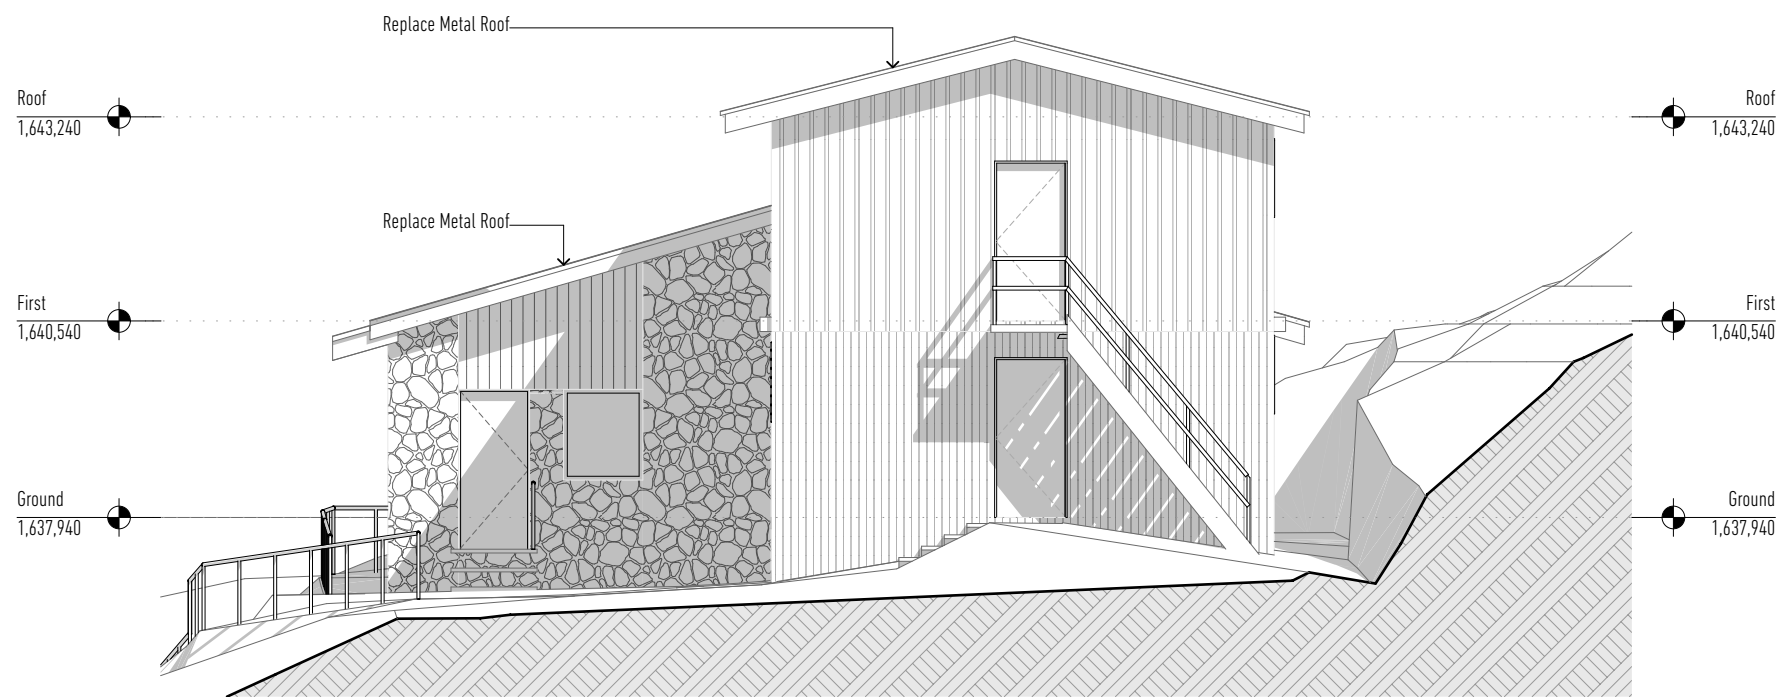

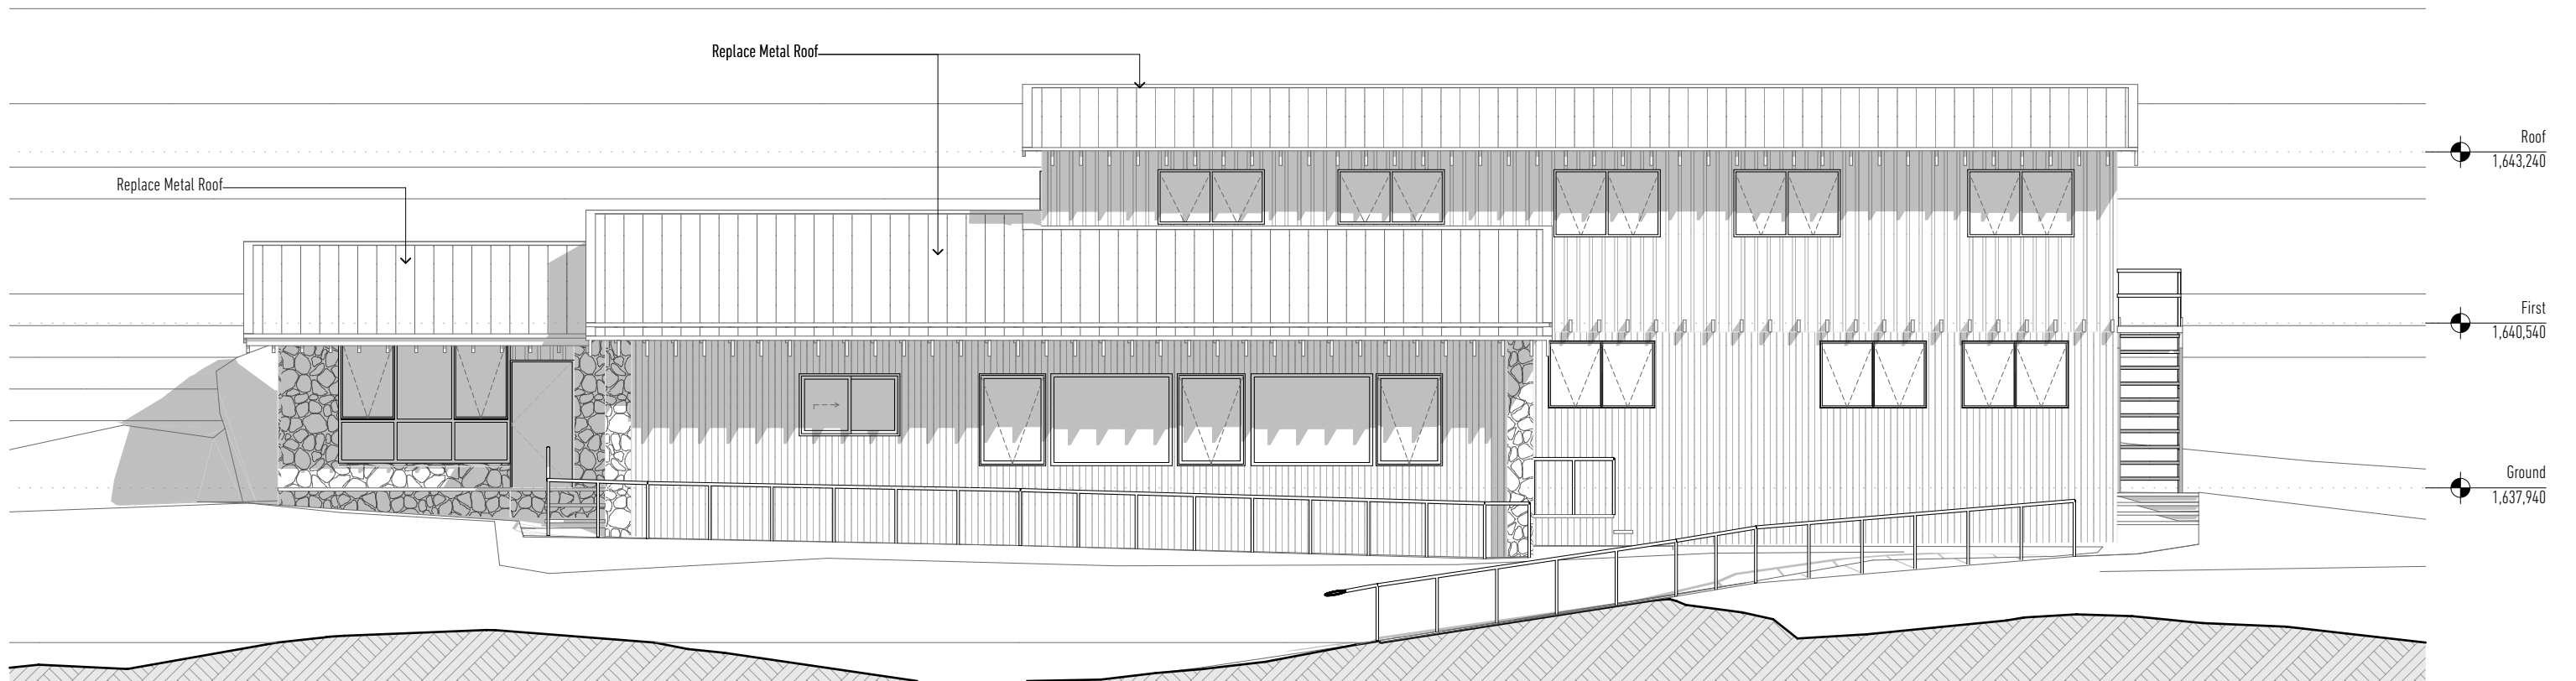

TAKT

Studio for Architecture
Thirroul | Congo NSW
P 02 4268 4324 www.takt.net.au
Nominated Architect 7288



Snowy Lodge
for Tate Ski Club
on Monero Ngarigo Country
at 23 Mount Tate Road
Guthega NSW 2642

Roof Replacement
23 10 2023
1:100

West Elevation

06

