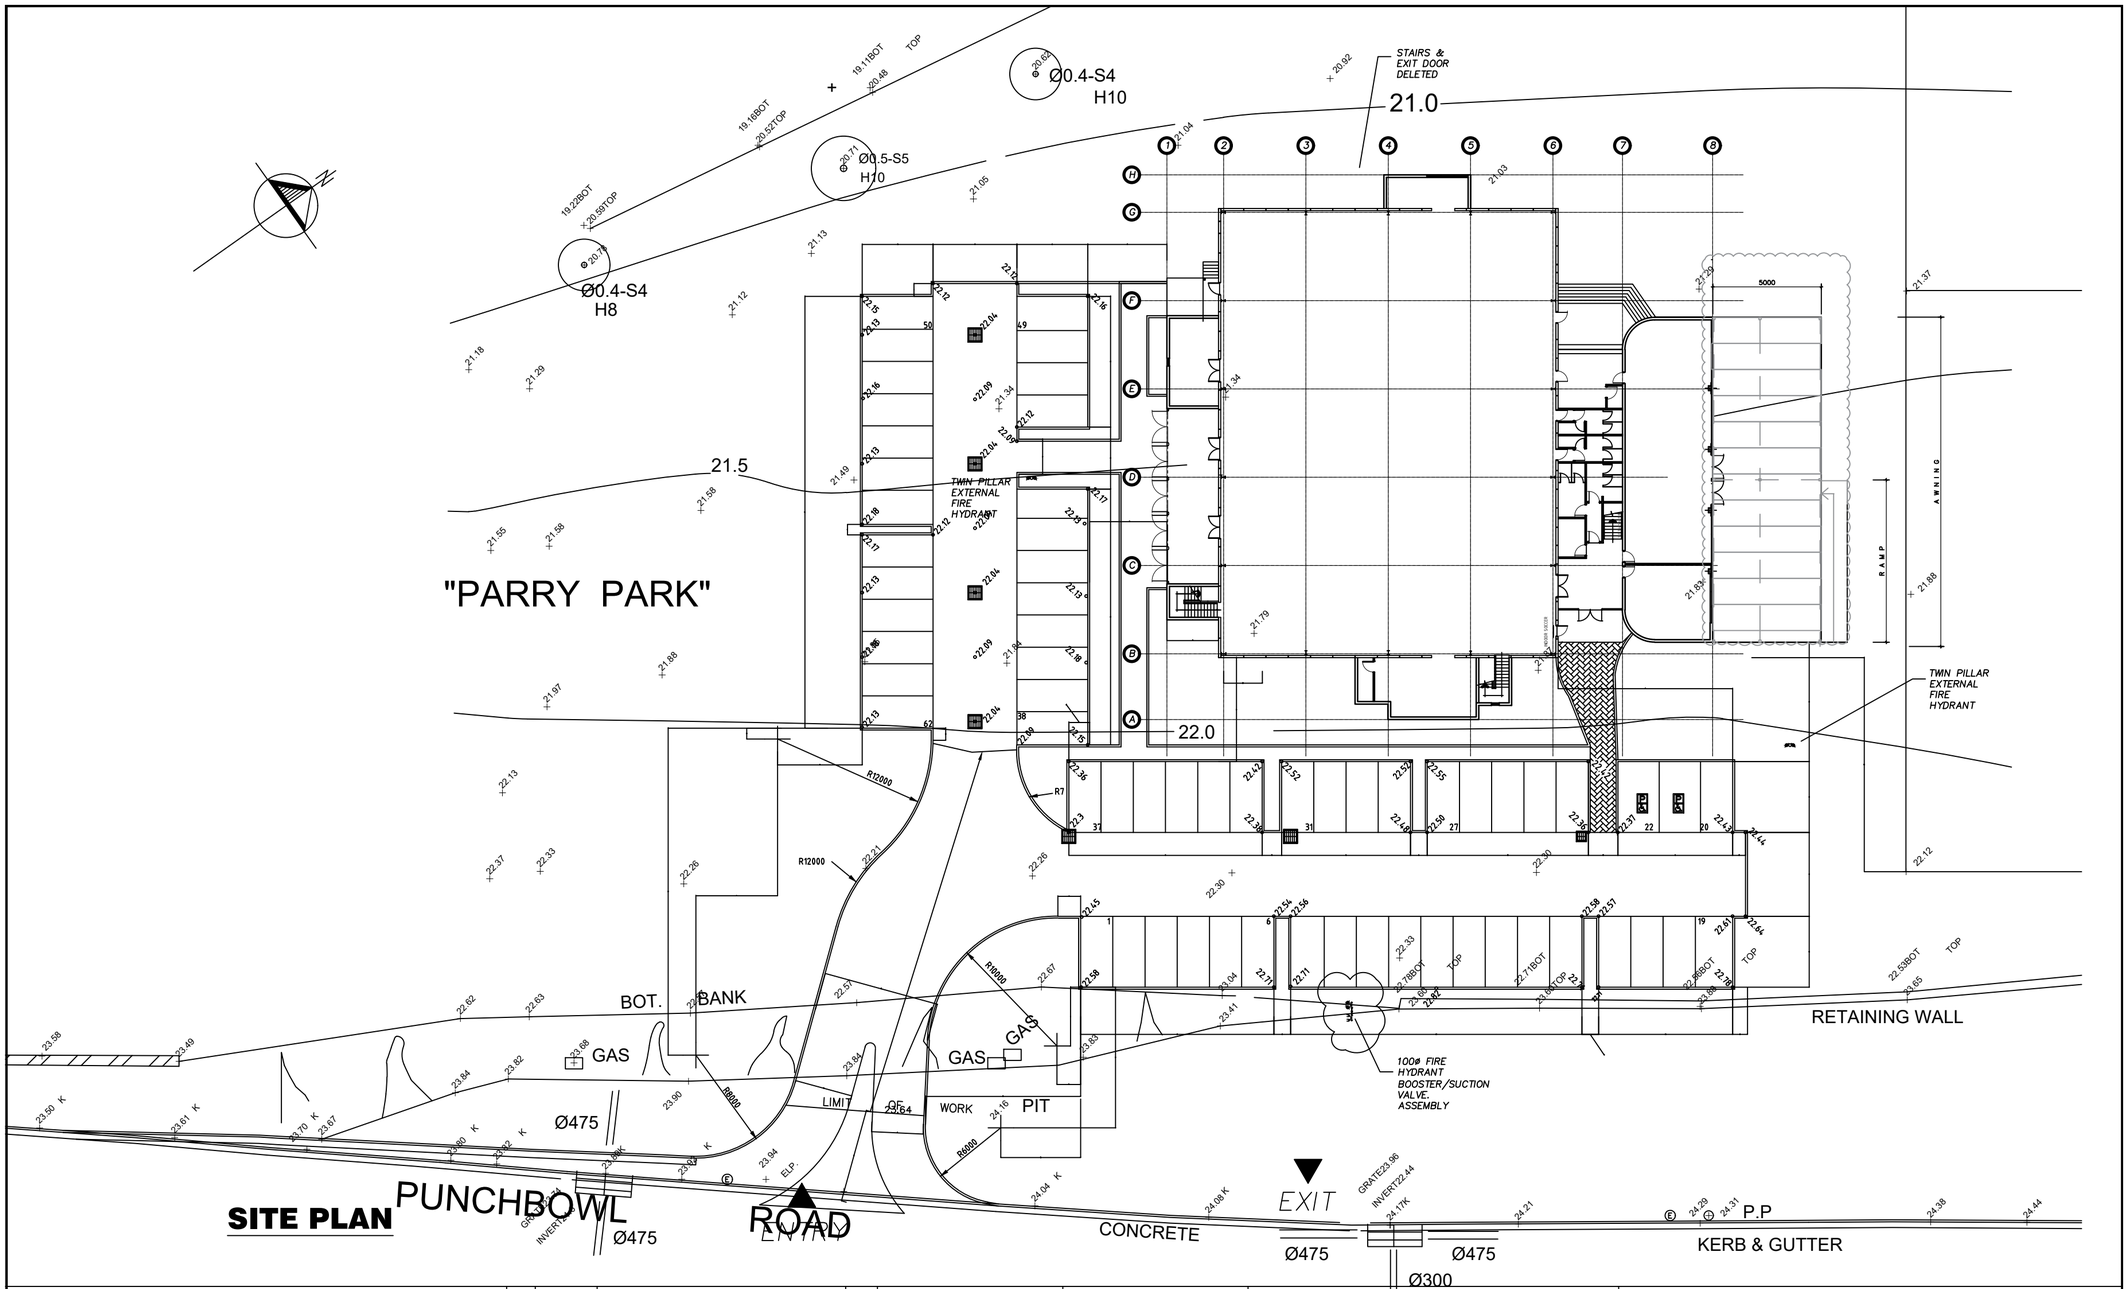

SITE PLAN

NOTES:

- This drawing is copyright and the property of DEZKON
- Larger scale drawings and written dimensions take preference.
- Do not scale from drawings, all dimensions to be verified on site before commencement of work.
- All discrepancies to be brought to the attention of the author.

No	Date	Revision	By
		AMENDED	
1	7.9.16	Amended Clouded enclosed area	BJ

Project No.:	5 251A
Scale :	1:200
Architect :	BJ
Checked :	JY
Approved :	OK
Rev.	

Client: National Sports Club

Scale 1:200

Project: Australian National Sports Club

Drawing Title: SITE PLAN

DEZKON
5/12-14 Lancaster Ave Punchbowl
NSW AUSTRALIA
Telephone: 0415 228660
email: aakta1@hotmail.com