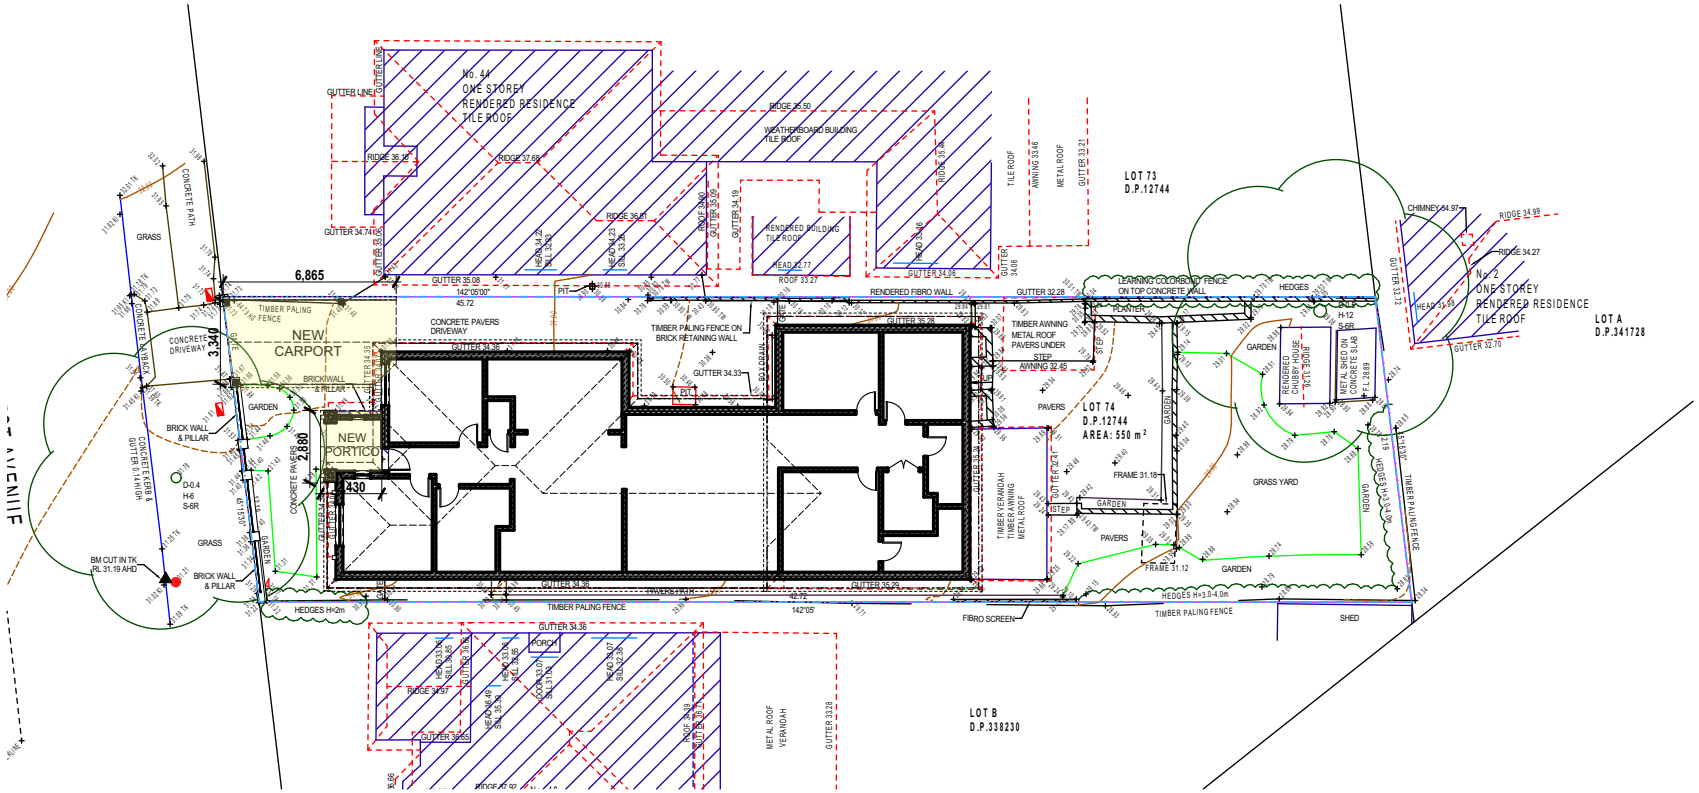

North - Forrest Av

scale - 1:200

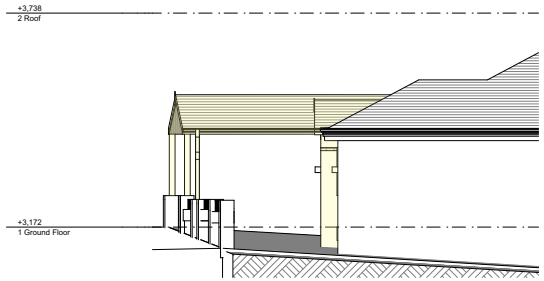

West - Forrest Av

scale - 1:200

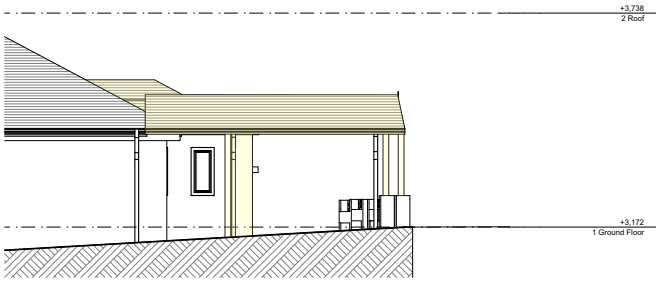

East - Forrest Av

scale - 1:200

päperseed
design&drafting
0416 018 868
info@paperseeddesign.com.au
www.paperseeddesign.com.au

COPYRIGHT 2015 PAPERSEED DESIGN
REPRODUCTION OF THE WHOLE OR PART OF THE DOCUMENT CONSTITUTES AND INFRINGES COPYRIGHT. THE INFORMATION, IDEAS AND CONCEPTS CONTAINED IN THIS DOCUMENT IS / ARE CONFIDENTIAL. THE RECIPIENT(S) OF THIS DOCUMENT IS / ARE PROHIBITED FROM DISCLOSING SUCH INFORMATION IDEAS AND CONCEPTS TO ANY PERSON WITHOUT PRIOR WRITTEN CONSENT OF THE COPYRIGHT HOLDER.
CONTRACTOR TO CHECK AND VERIFY ALL LEVELS, DATUMS & DIMENSIONS ON SITE AND SHALL REPORT ANY DISCREPANCIES OR OMISSIONS TO THE OFFICE PRIOR TO START OF WORK & DURING THE CONSTRUCTION PHASE. THIS DRAWING IS TO BE READ AND UNDERSTOOD IN CONJUNCTION WITH STRUCTURAL, MECHANICAL, ELECTRICAL AND OR ANY OTHER CONSULTANT/S DOCUMENTATION AS MAY BE APPLICABLE TO THE PROJECT PRIOR TO START OF WORK & IT'S DURATION. MEASUREMENT SCALING OF THIS DRAWING SHALL ONLY BE PERMITTED IN IT'S DIGITAL FORM.

RevID	Transmittal Set Name	Change ID	Change Name	Date
01 - WIP	Preliminary			Work In Progress

ELEVATION DIRECTION

PROJECT STAGE
Preliminary

PROJECT DETAILS
Carport and Portico Addition
46 Forrest Avenue Earlwood NSW 2206

CLIENT DETAILS
Julian & Marina Rofe

DRAWING TITLE
Notification Plan

DRAWN
GL

DESIGNED
GL

CHECK
SD

DATE DRAWN
18/03/2024

DRAWING SCALE
1:300, 1:200

SHEET SIZE
A3

PROJECT NUMBER
P23-024

DRAWING NUMBER
A.00.1

REVISION
01 - WI