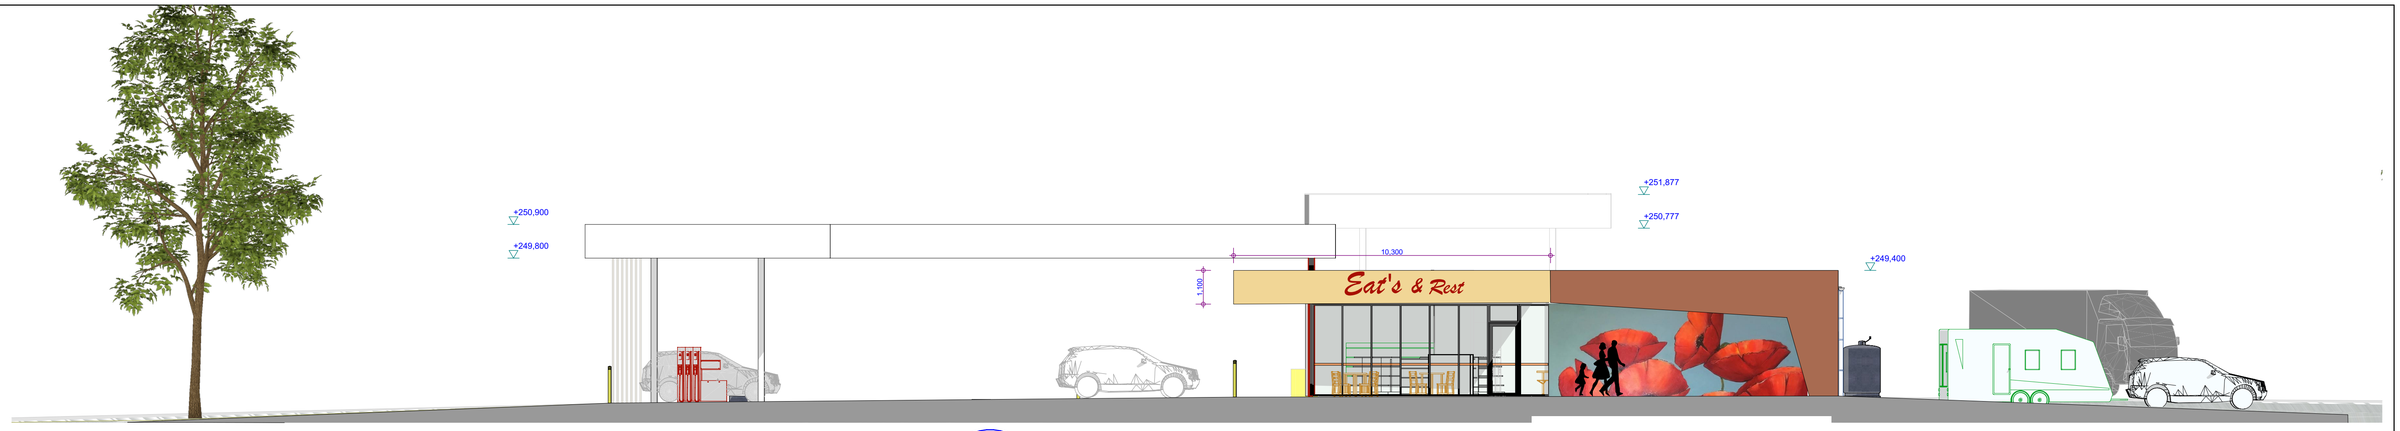

E-03 WEST ELEVATION TO NEWELL HIGHWAY
1:100

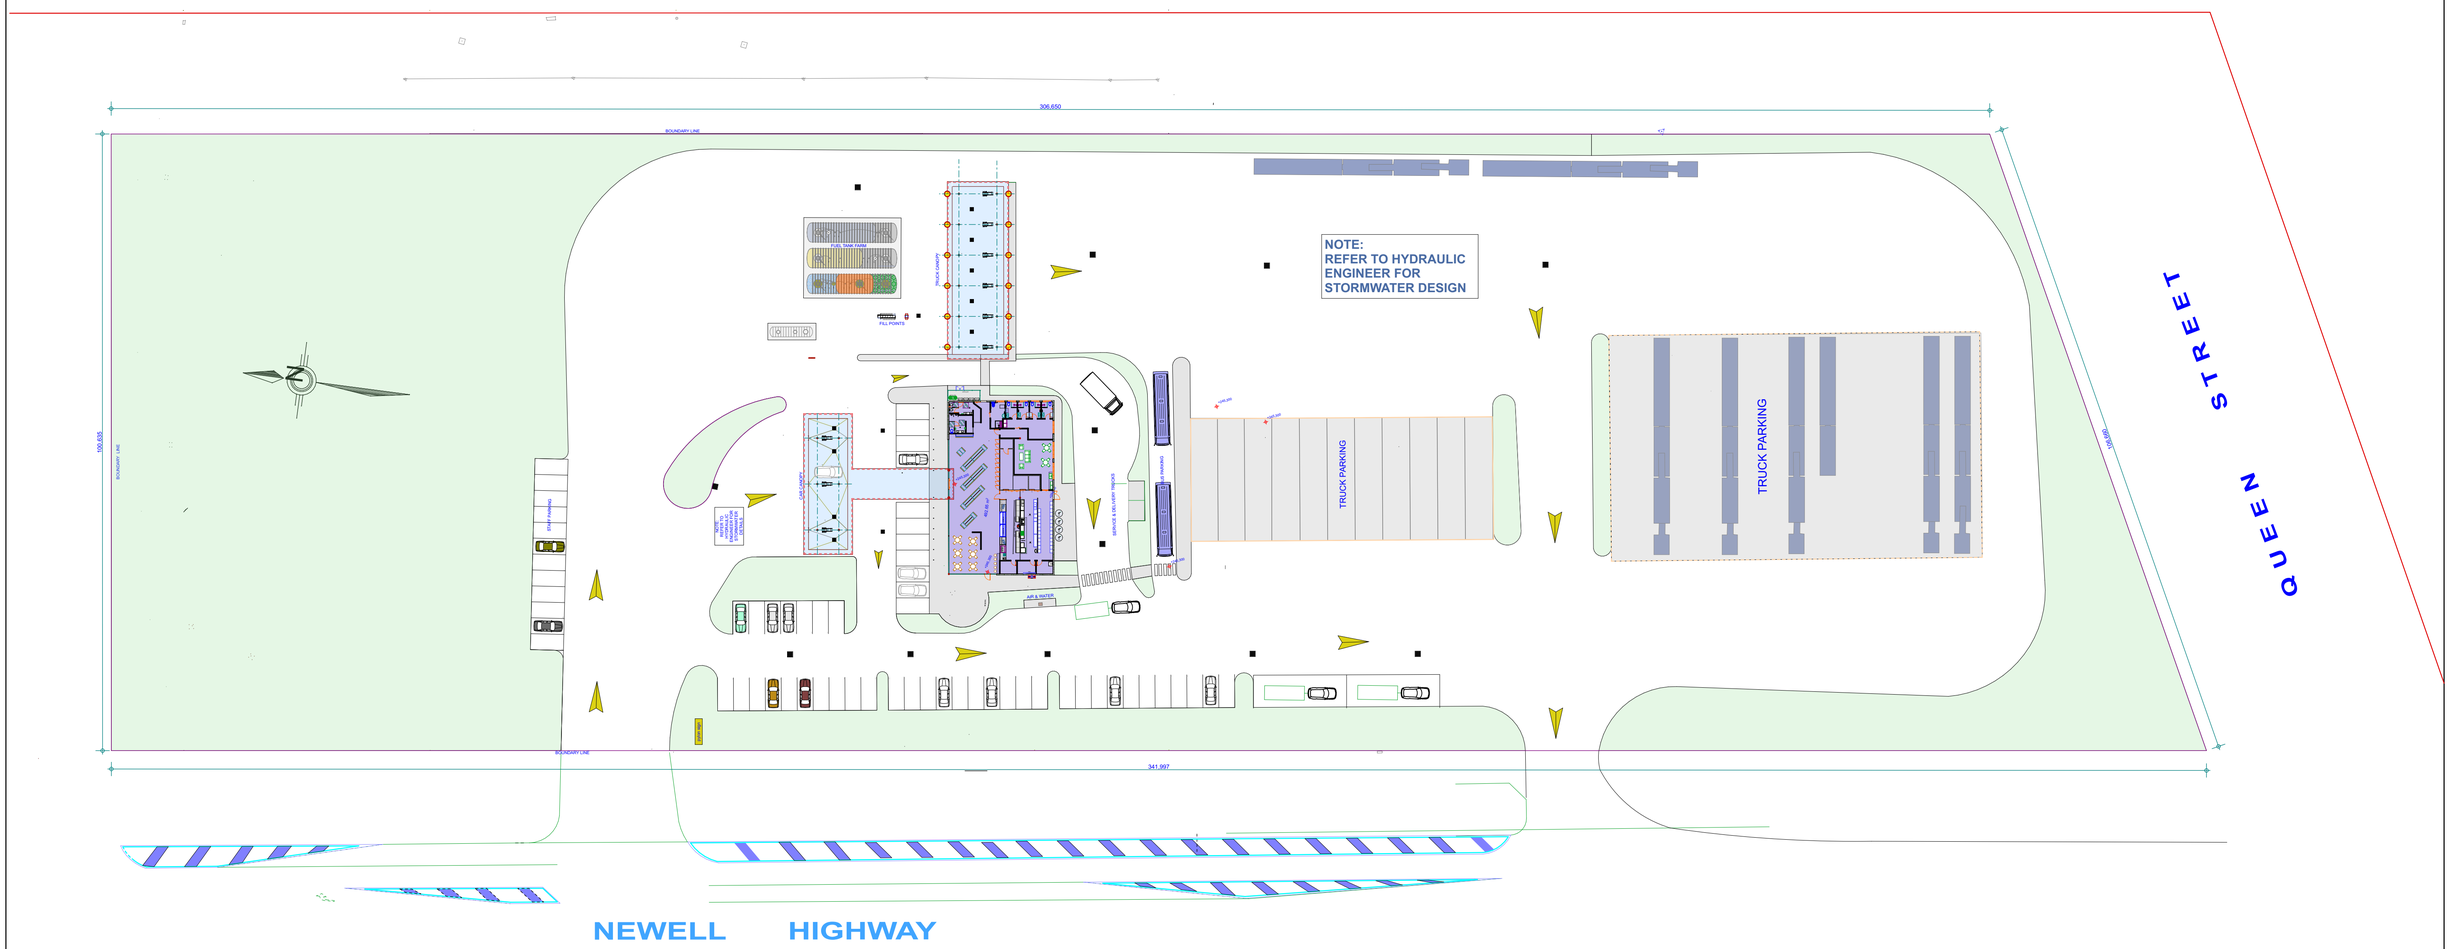

SITE PLAN
1:500

1 2 3 4 5 10 15 20 Meters @ 1:100

NOTE
The Builder shall check all dimensions and levels on site prior to construction. Notify any errors, discrepancies or omissions to the architect. Refer to written dimensions only. Do not scale drawings. Drawings shall not be used for construction purposes until issued for construction. This drawing reflects a design by #Contact Company and is to be used only for work when authorised in writing by #Contact Company.

All boundaries and contours are subject to survey drawing **W-01**. All levels to Australian Height Data. It is the contractors responsibility to confirm all measurements on site and locations of any services prior to work on site.

All documents here within are subject to Australian Copyright Laws.

Project Partners
Refer to consultant documentation when directed
- NCC Consultant - **#Certifier**
- Civil Engineer - **#Civil Engineer**
- Hydraulic Engineer **#Hydraulic Engineer**
- Landscape Designer - **#Landscape Consultant**
- Mechanical Engineer - **#Mechanical Engineer**
- Planning Consultant - **#Planning Consultant**
- Services - **#Services Consultant**
- Structural Engineer - **#Structural Engineer**
- Surveyor - **#Surveyor**

A. Blefari
inspired by design to create
ABN 13388174088
Ph: 0414 660 400
e: tony@ecoinhouse.com.au
6 Lookout Ave, Blaxland East NSW 2774

Client Edgeroi Energy Pty Ltd
Site: 14456 NEWELL HIGHWAY EDGEROI NSW 2390

Drawn | Checked	AB | HH
Climate Zone	#Climate Zone
Wind Region	#Wind Region
Project NO.	10322
Plot Date:	10/3/2024
Project Status	PRELIMINARY

DRAWING TITLE : Site and Location Drawings
SITE PLAN

PROJECT NAME :
Edgeroi Service Station

REVISION NO.

RevID	ChID	Change Name	Date

DRAWING NO.
A002

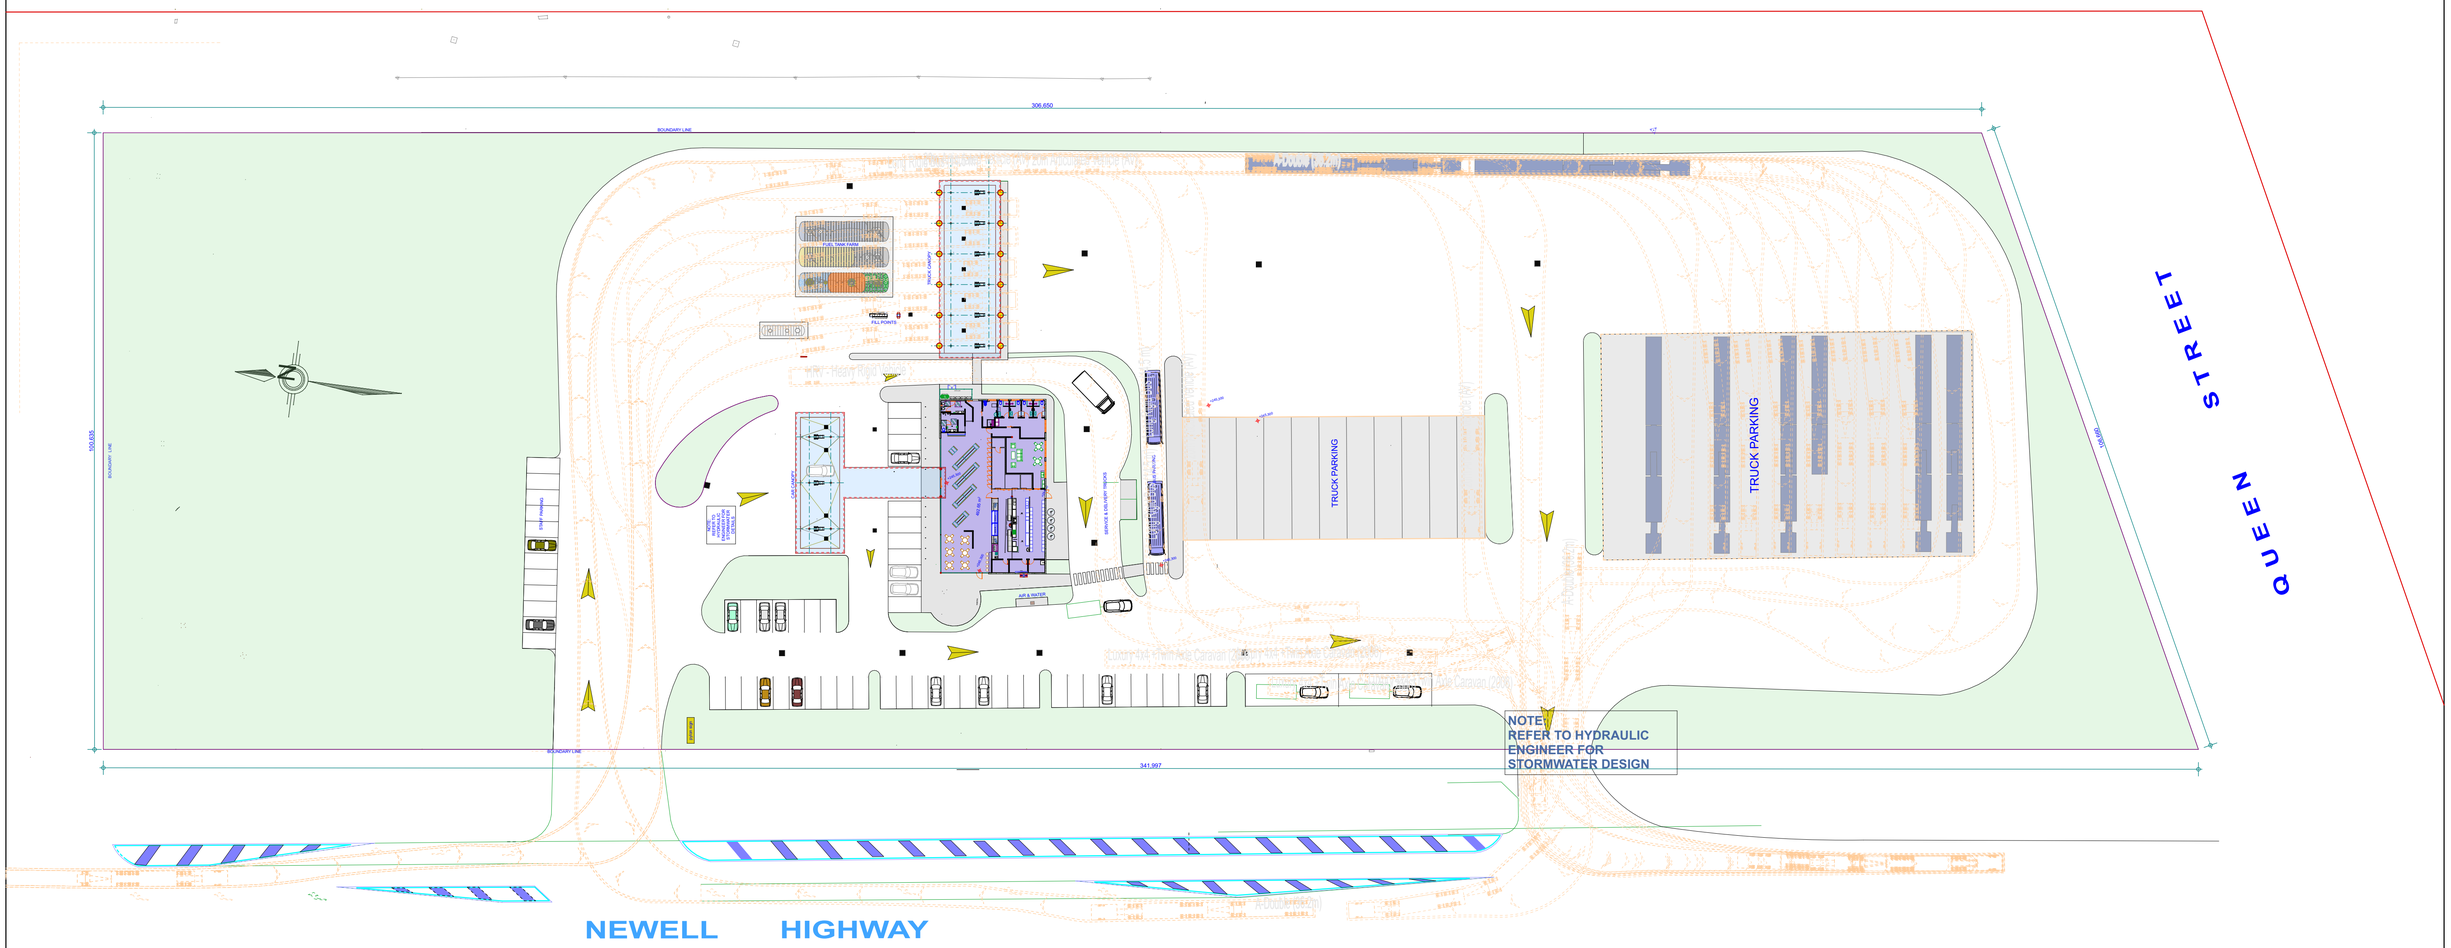

0. SITE PLAN TRUCK TURN PATHS

1:500

1 2 3 4 5 10 15 20 Meters @ 1:100

NOTE

The Builder shall check all dimensions and levels on site prior to construction. Notify any errors, discrepancies or omissions to the architect. Refer to written dimensions only. Do not scale drawings. Drawings shall not be used for construction purposes until issued for construction. This drawing reflects a design by #Contact Company and is to be used only for work when authorised in writing by #Contact Company.

All boundaries and contours are subject to survey drawing **W-01**. All levels to Australian Height Data. It is the contractors responsibility to confirm all measurements on site and locations of any services prior to work on site.

All documents here within are subject to Australian Copyright Laws.

Project Partners

Refer to consultant documentation when directed
- NCC Consultant - **#Certifier**
- Civil Engineer - **#Civil Engineer**
- Hydraulic Engineer **#Hydraulic Engineer**
- Landscape Designer - **#Landscape Consultant**
- Mechanical Engineer - **#Mechanical Engineer**
- Planning Consultant - **#Planning Consultant**
- Services - **#Services Consultant**
- Structural Engineer - **#Structural Engineer**
- Surveyor - **#Surveyor**

A. Blefari
inspired by design to create

ABN 13388174088

Ph: 0414 660 400
e: tony@ecoinhouse.com.au

6 Lookout Ave, Blaxland East NSW 2774

Client Edgeroi Energy Pty Ltd

Site: 14456 NEWELL HIGHWAY
EDGEROI NSW 2390

Drawn | Checked	AB | HH
Climate Zone	#Climate Zone
Wind Region	#Wind Region
Project NO.	10322
Plot Date:	10/3/2024
Project Status	PRELIMINARY

DRAWING TITLE :
Site and Location Drawings
SITE TRUCK TURN PATHS

PROJECT NAME :
Edgeroi Service Station

REVISION NO.

DRAWING NO.
A003

Rev-ID	CHID	Change Name	Date

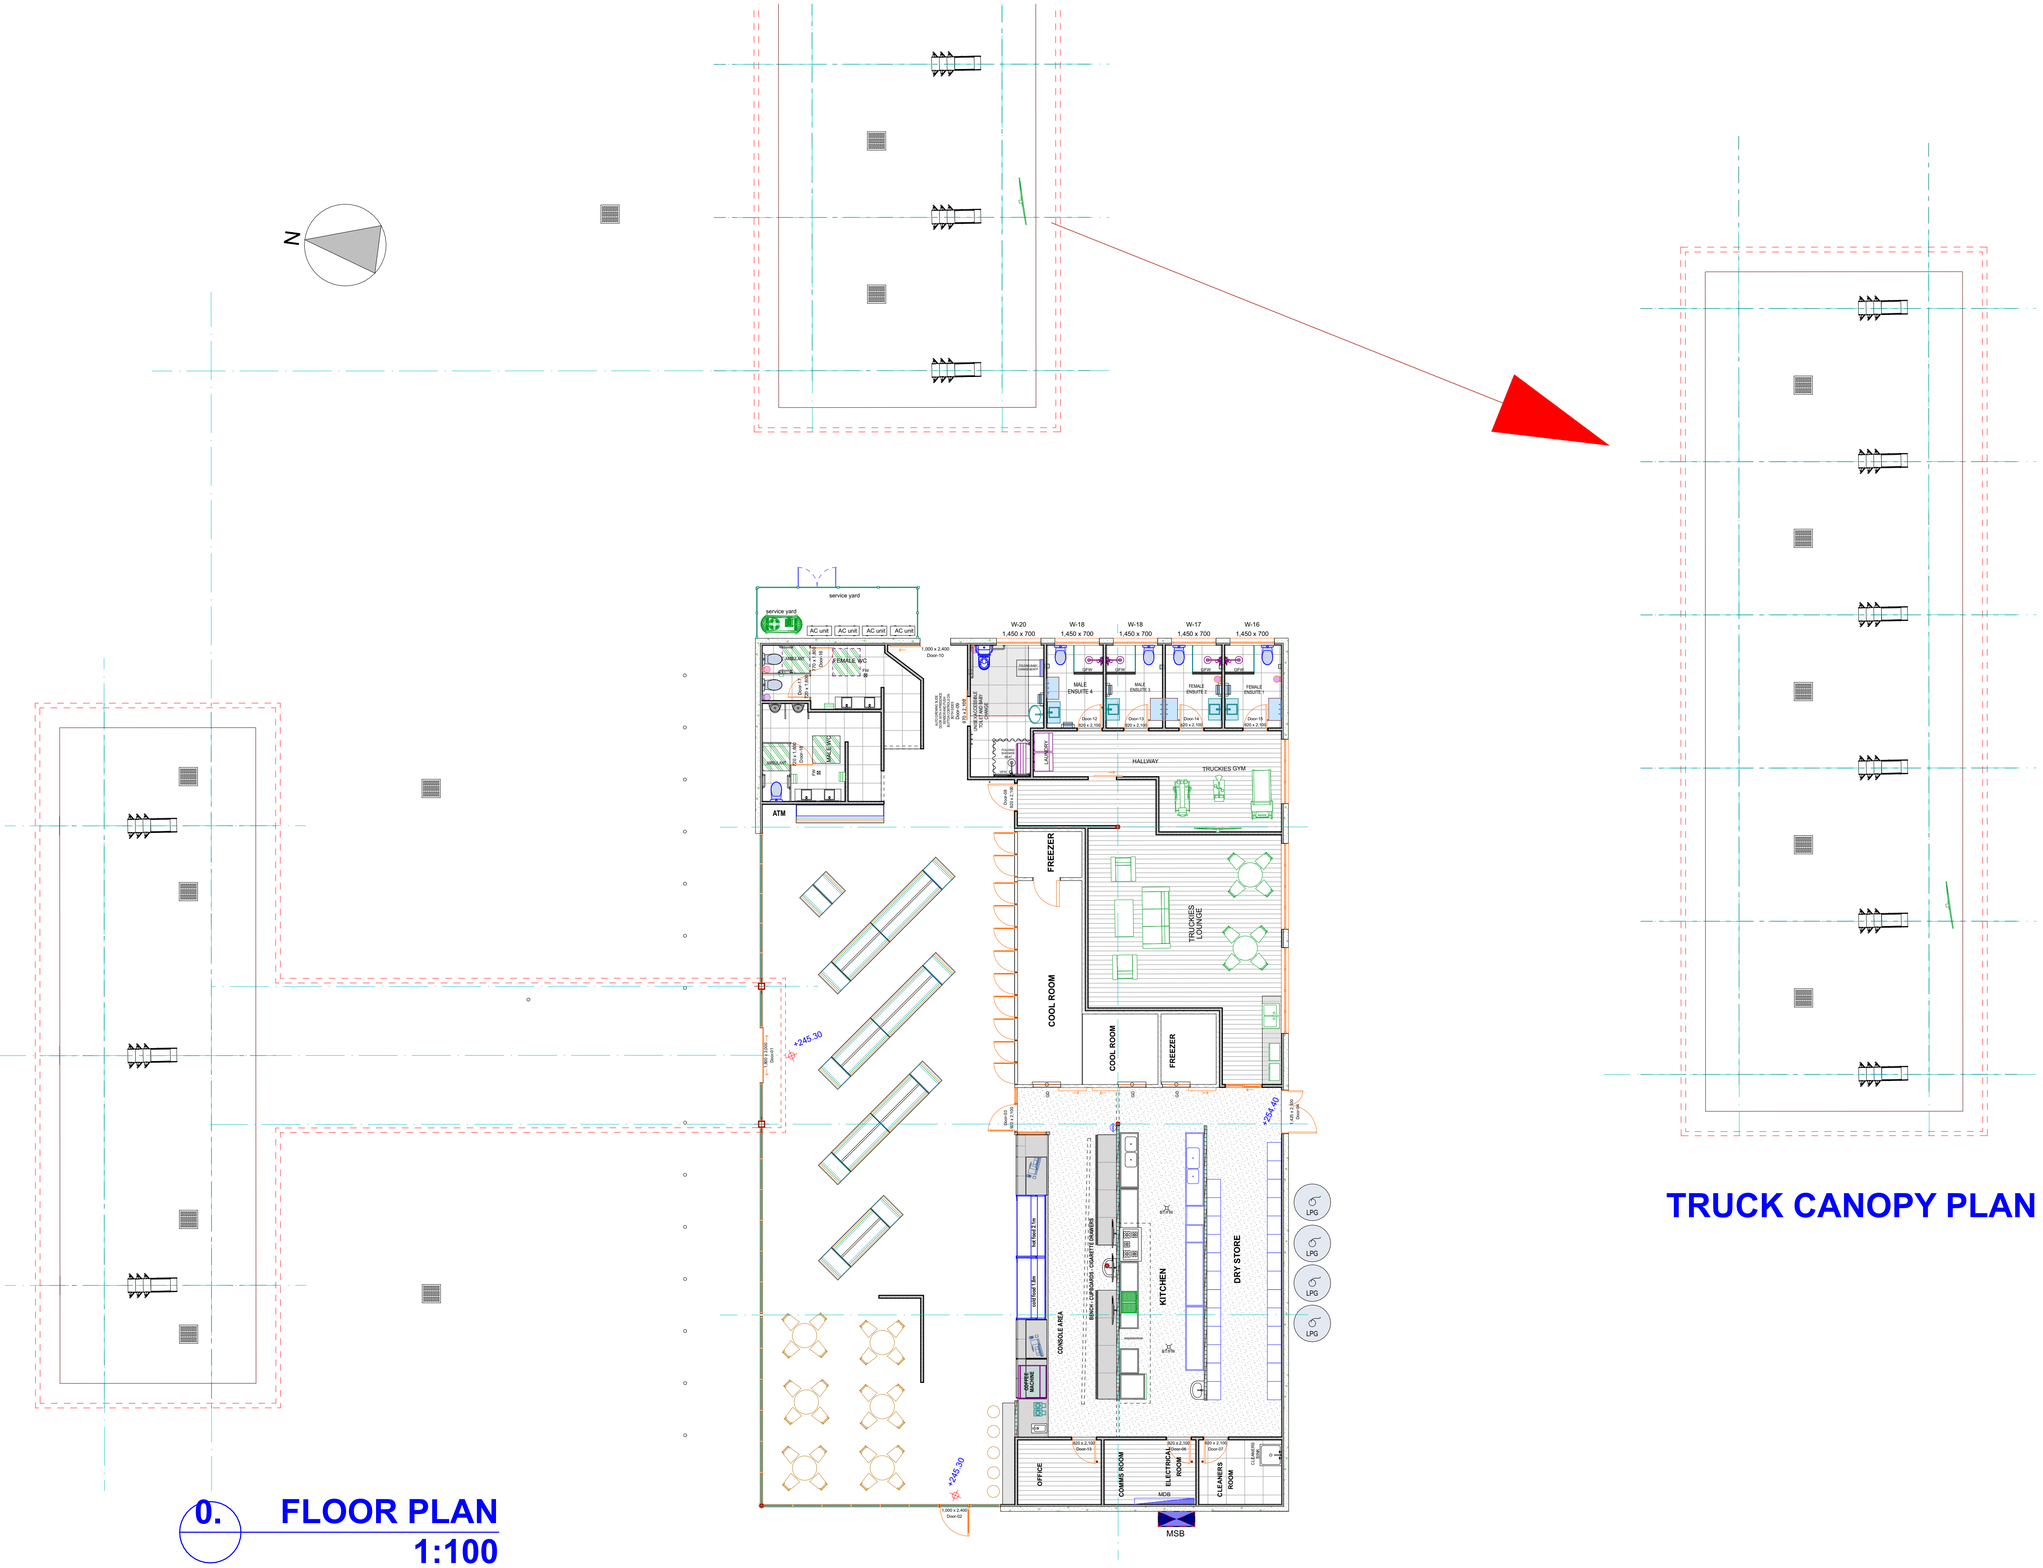

NOTE

The Builder shall check all dimensions and levels on site prior to construction. Notify any errors, discrepancies or omissions to the architect. Refer to written dimensions only. Do not scale drawings. Drawings shall not be used for construction purposes until issued for construction. This drawing reflects a design by #Contact Company and is to be used only for work when authorised in writing by #Contact Company.

All boundaries and contours are subject to survey drawing **W-01**. All levels to Australian Height Data. It is the contractors responsibility to confirm all measurements on site and locations of any services prior to work on site.

All documents here within are subject to Australian Copyright Laws.

Project Partners

Refer to consultant documentation when directed

- NCC Consultant - **#Certifier**
- Civil Engineer - **#Civil Engineer**
- Hydraulic Engineer **#Hydraulic Engineer**
- Landscape Designer - **#Landscape Consultant**
- Mechanical Engineer - **#Mechanical Engineer**
- Planning Consultant - **#Planning Consultant**
- Services - **#Services Consultant**
- Structural Engineer - **#Structural Engineer**
- Surveyor - **#Surveyor**

A. Blefari
inspired by design to create

ABN 13388174088

Ph: 0414 660 400
e: tony@ecoinhouse.com.au

6 Lookout Ave, Blaxland East NSW 2774

Client Edgeroi Energy Pty Ltd

Site: 14456 NEWELL HIGHWAY
EDGEROI NSW 2390

Drawn | Checked	AB | HH
Climate Zone	#Climate Zone
Wind Region	#Wind Region
Project NO.	10322
Plot Date:	10/3/2024
Project Status	PRELIMINARY

DRAWING TITLE : Plans
FLOOR PLAN

PROJECT NAME :
Edgeroi Service Station

REVISION NO.

Rev/ID	CND	Change Name	Date

DRAWING NO.
A100

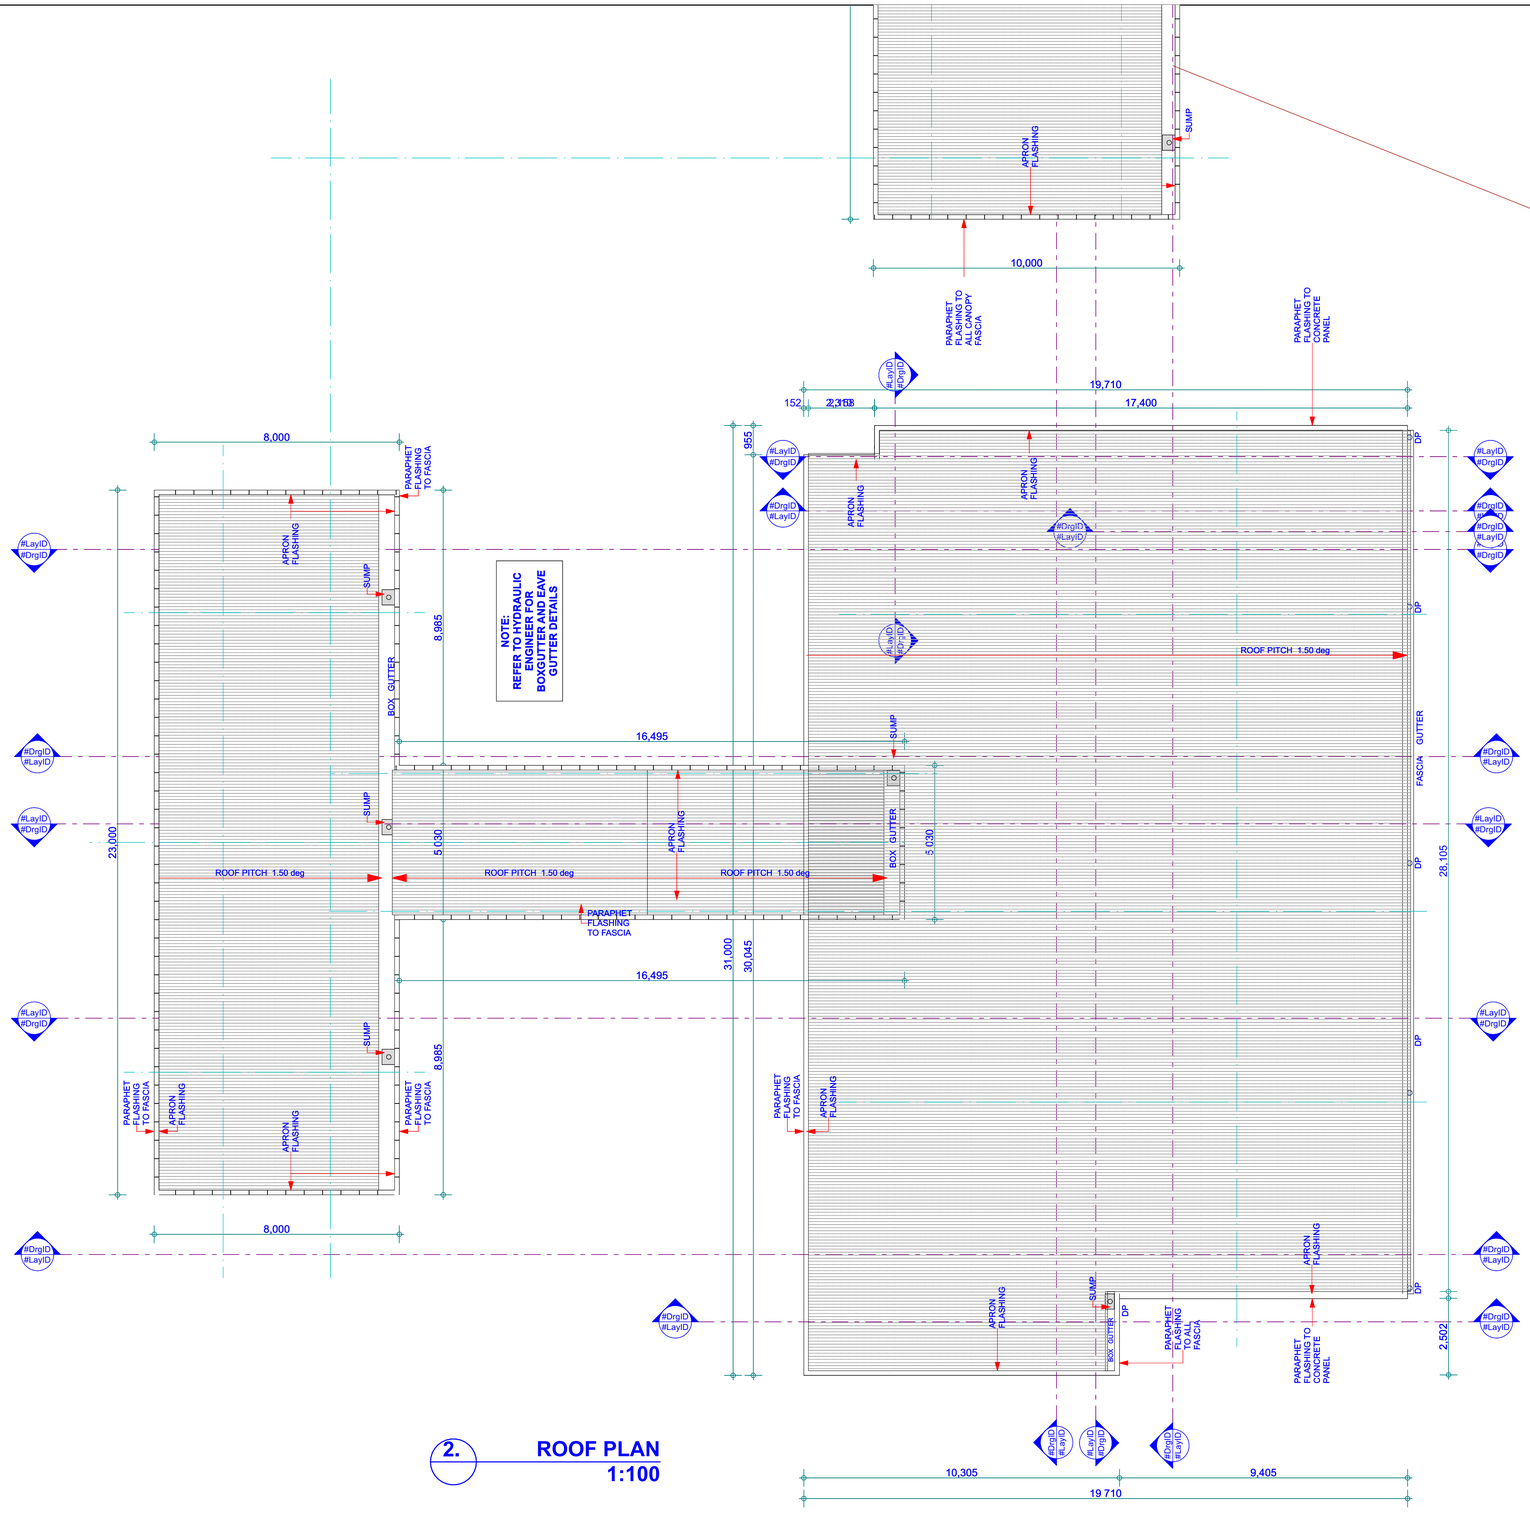

2. ROOF PLAN
1:100

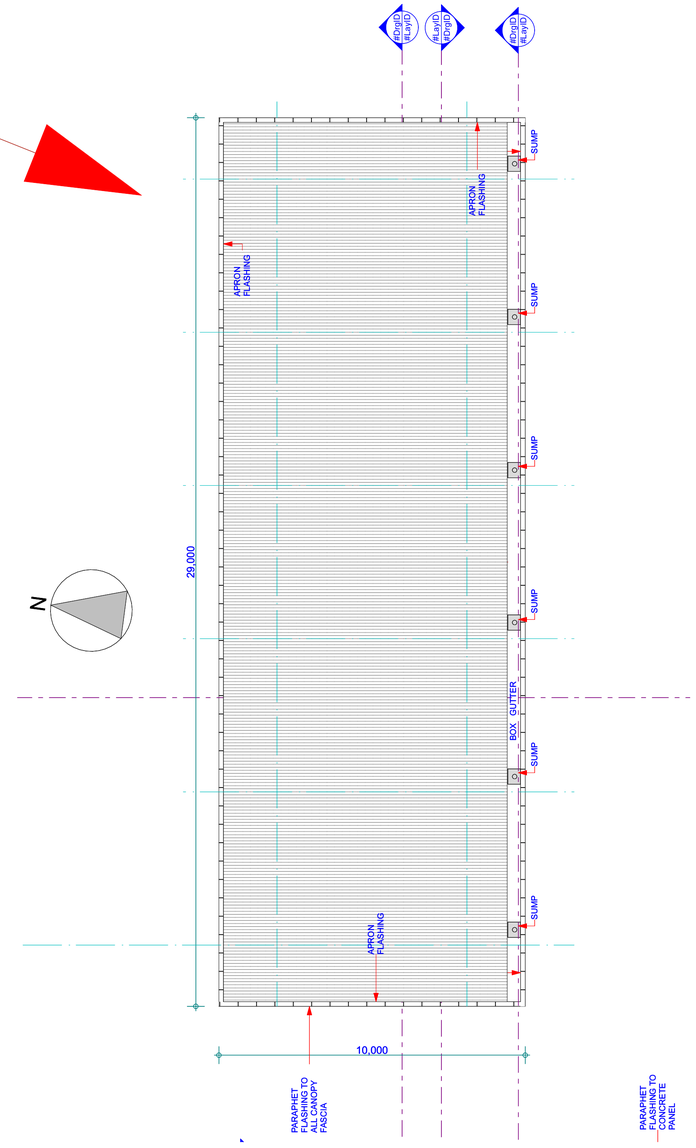

TRUCK CANOPY ROOF PLAN

1 2 3 4 5 10 15 20 Meters @ 1:100

NOTE

The Builder shall check all dimensions and levels on site prior to construction. Notify any errors, discrepancies or omissions to the architect. Refer to written dimensions only. Do not scale drawings. Drawings shall not be used for construction purposes until issued for construction. This drawing reflects a design by #Contact Company and is to be used only for work when authorised in writing by #Contact Company.

All boundaries and contours are subject to survey drawing **W-01**. All levels to Australian Height Data. It is the contractors responsibility to confirm all measurements on site and locations of any services prior to work on site.

All documents here within are subject to Australian Copyright Laws.

Project Partners

Refer to consultant documentation when directed
- NCC Consultant - **#Certifier**
- Civil Engineer - **#Civil Engineer**
- Hydraulic Engineer **#Hydraulic Engineer**
- Landscape Designer - **#Landscape Consultant**
- Mechanical Engineer - **#Mechanical Engineer**
- Planning Consultant - **#Planning Consultant**
- Services - **#Services Consultant**
- Structural Engineer - **#Structural Engineer**
- Surveyor - **#Surveyor**

A. Blefari
inspired by design to create

ABN 13388174088

Ph: 0414 660 400
e: tony@ecoinhouse.com.au

6 Lookout Ave, Blaxland East NSW 2774

Client Edgeroi Energy Pty Ltd

Site: 14456 NEWELL HIGHWAY
EDGEROI NSW 2390

Drawn | Checked	AB | HH
Climate Zone	#Climate Zone
Wind Region	#Wind Region
Project NO.	10322
Plot Date:	10/3/2024
Project Status	PRELIMINARY

DRAWING TITLE : Plans
ROOF PLAN

PROJECT NAME :
Edgeroi Service Station

REVISION NO.

RevID	CHID	Change Name	Date

DRAWING NO.
A102

N

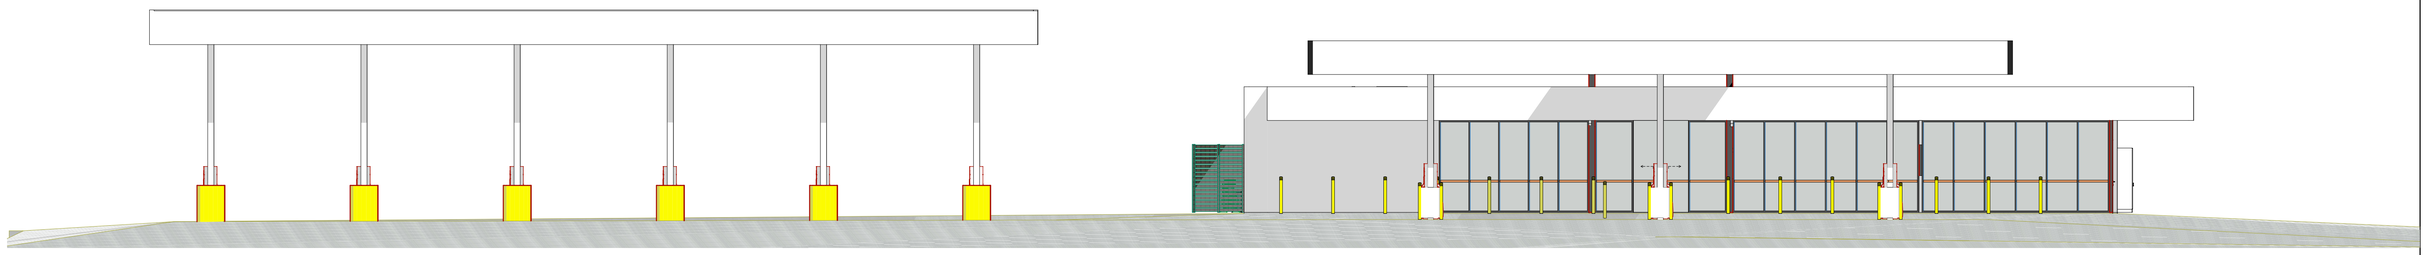

E-01 **NORTH ELEVATION**
1:100

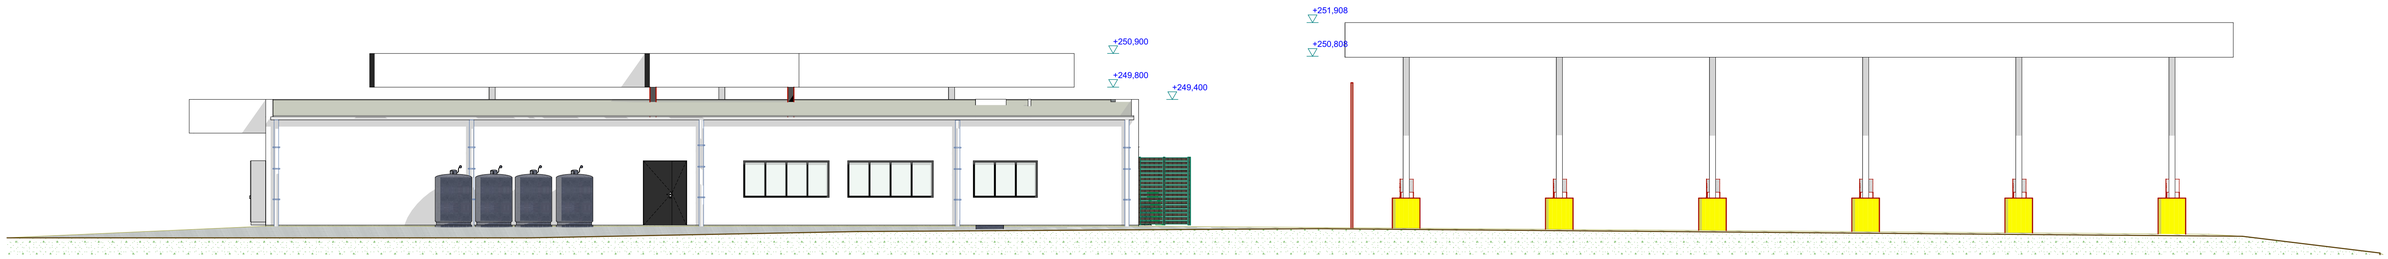

E-09 **SOUTH ELEVATION**
1:100

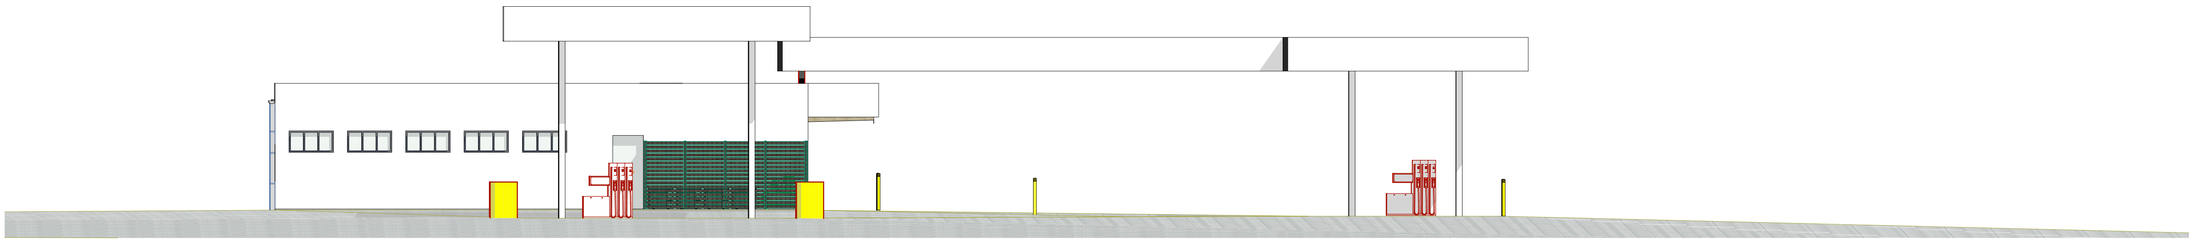

E-04 **EAST ELEVATION**
1:100

1 2 3 4 5 10 15 20 Meters @ 1:100

NOTE
The Builder shall check all dimensions and levels on site prior to construction. Notify any errors, discrepancies or omissions to the architect. Refer to written dimensions only. Do not scale drawings. Drawings shall not be used for construction purposes until issued for construction. This drawing reflects a design by #Contact Company and is to be used only for work when authorised in writing by #Contact Company.

All boundaries and contours are subject to survey drawing **W-01**. All levels to Australian Height Data. It is the contractors responsibility to confirm all measurements on site and locations of any services prior to work on site.

All documents here within are subject to Australian Copyright Laws.

Project Partners
Refer to consultant documentation when directed
- NCC Consultant - **#Certifier**
- Civil Engineer - **#Civil Engineer**
- Hydraulic Engineer **#Hydraulic Engineer**
- Landscape Designer - **#Landscape Consultant**
- Mechanical Engineer - **#Mechanical Engineer**
- Planning Consultant - **#Planning Consultant**
- Services - **#Services Consultant**
- Structural Engineer - **#Structural Engineer**
- Surveyor - **#Surveyor**

A. Blefari
inspired by design to create
ABN 13388174088
Ph: 0414 660 400
e: tony@ecoinhouse.com.au
6 Lookout Ave, Blaxland East NSW 2774

Client Edgeroi Energy Pty Ltd

Site: 14456 NEWELL HIGHWAY
EDGEROI NSW 2390

Drawn | Checked	AB | HH
Climate Zone	#Climate Zone
Wind Region	#Wind Region
Project NO.	10322
Plot Date:	10/3/2024
Project Status	PRELIMINARY

DRAWING TITLE : Elevations
ELEVATIONS

PROJECT NAME :
Edgeroi Service Station

REVISION NO.

RevID	CHD	Change Name	Date

DRAWING NO.
A300