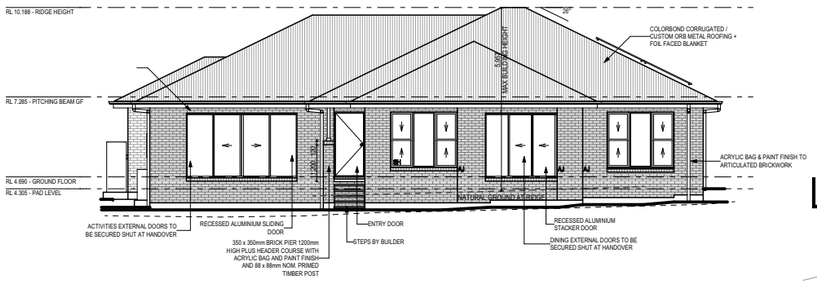

FRONT ELEVATION (NORTH-EAST) (BAL-12.5)

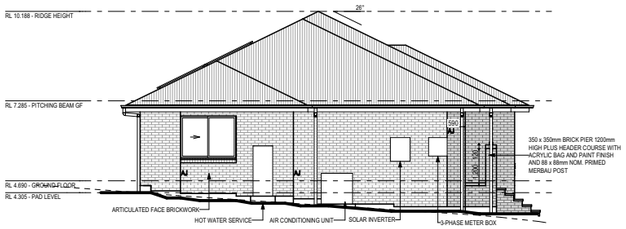

LEFT ELEVATION (SOUTH-EAST) (BAL-12.5)

RIGHT ELEVATION (NORTH-WEST) (BAL-12.5)

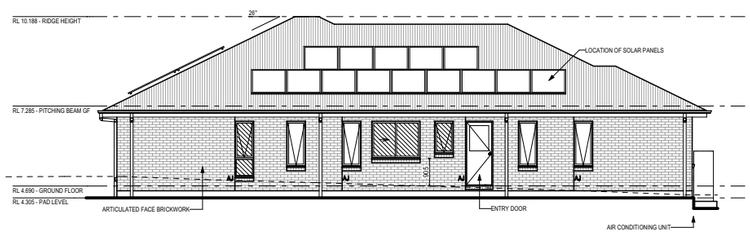

REAR ELEVATION (SOUTH-WEST) (BAL-12.5)

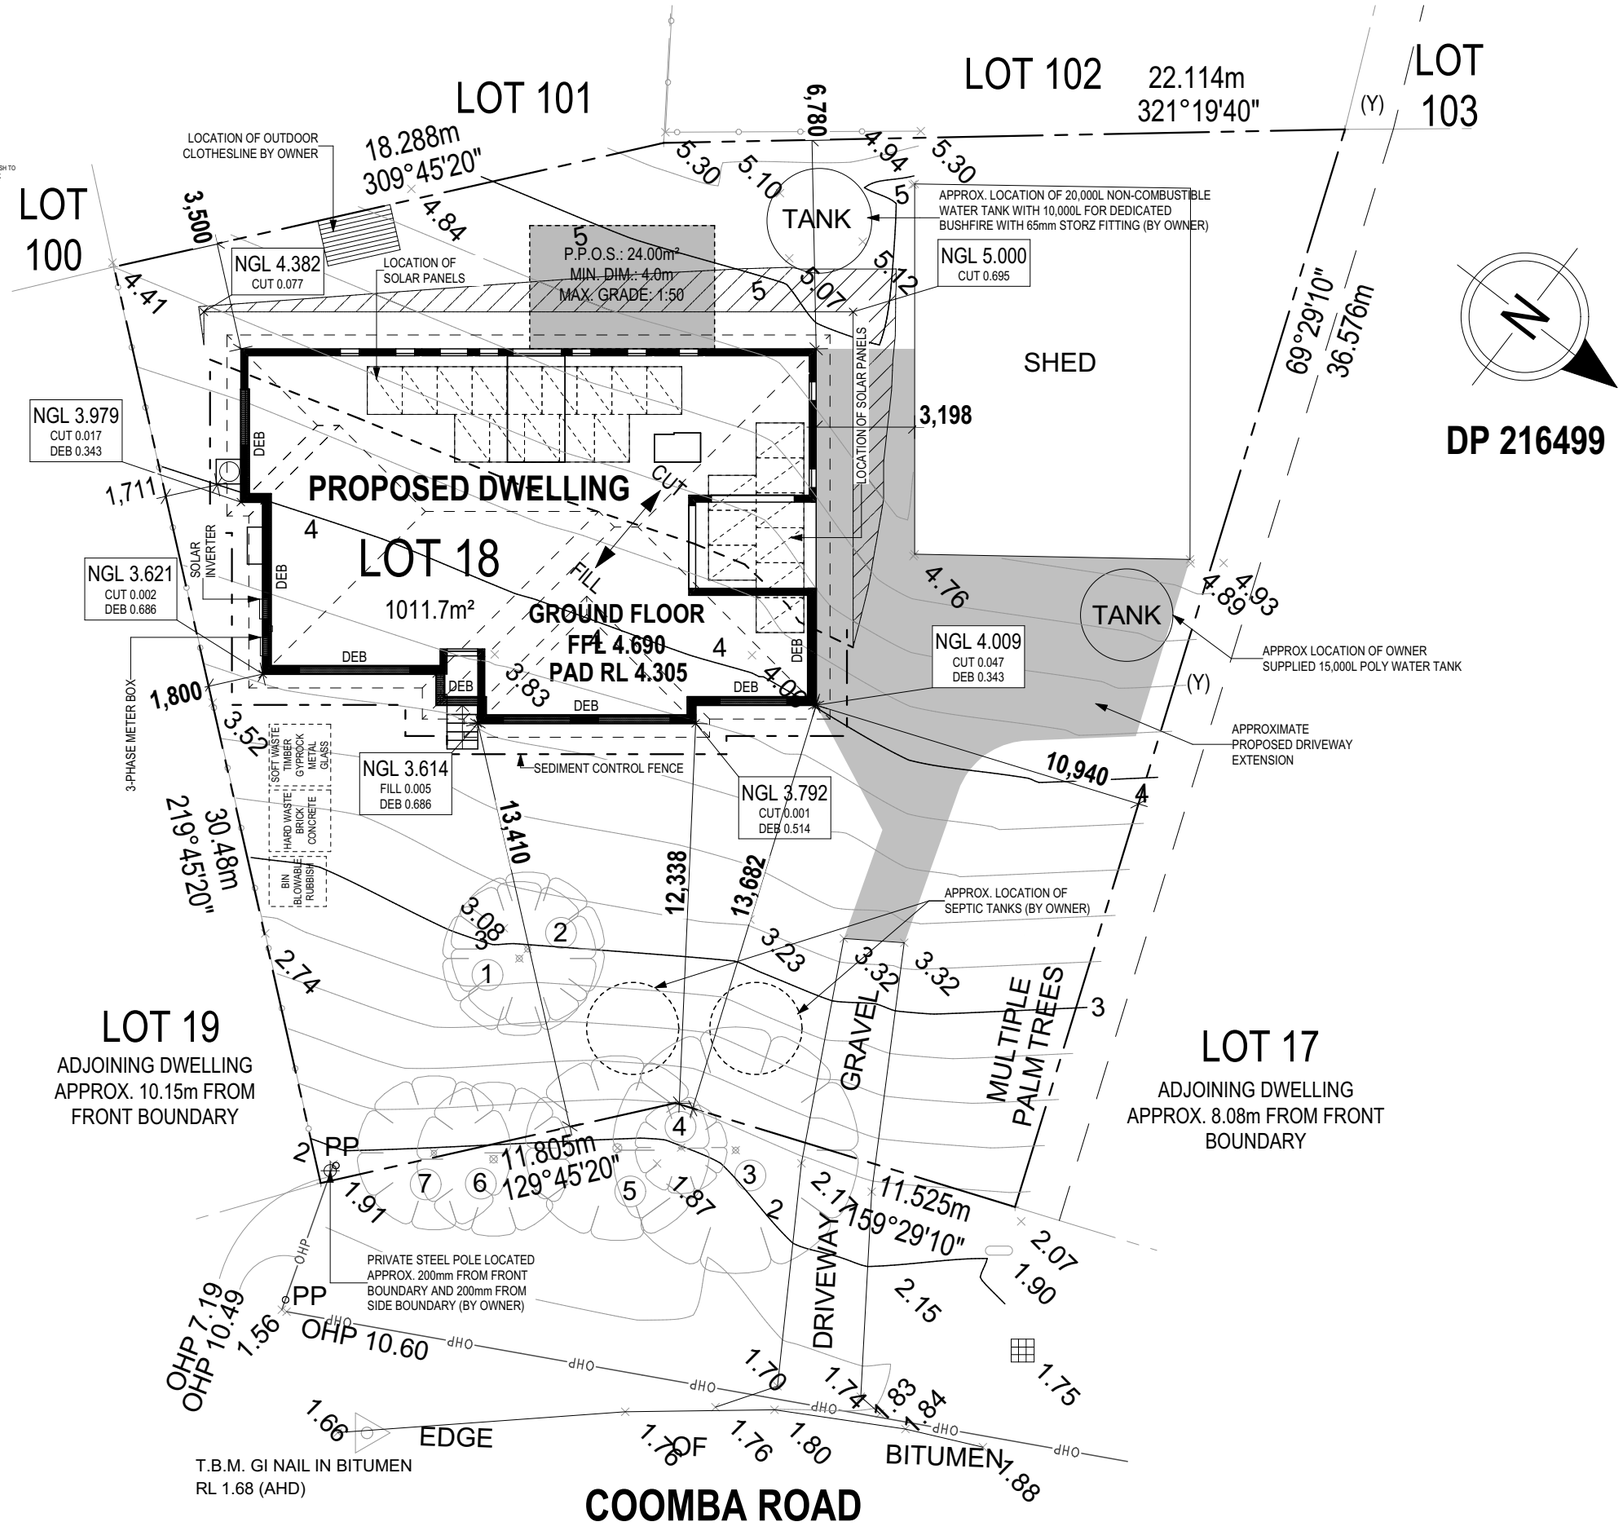

SITE PLAN (PRESENTATION)

mcdonald jones
FIND YOURSELF AT HOME

SPECIFICATION:	GENONE
COPYRIGHT:	© 2024

Last Published: Tuesday, 19 March 2024 11:42 AM