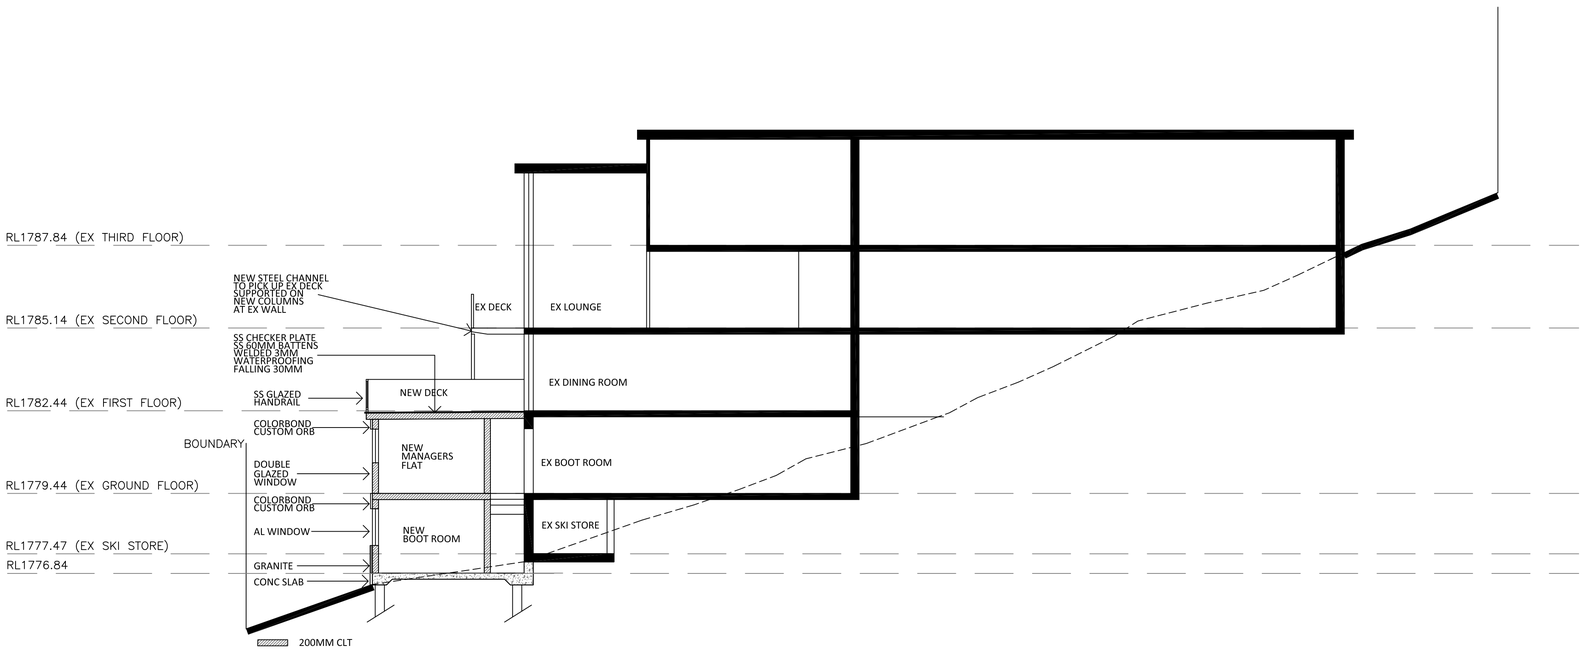

ISSUE	DATE	AMENDMENT
–	18.12.23	DA ISSUE

THESE DRAWINGS AND DESIGNS REMAIN THE PROPERTY OF ARLBERG SKI CLUB LIMITED AND CANNOT BE REPRODUCED OR USED FOR ANY PURPOSE, APPLICATION OR CONSTRUCTION WITHOUT THE SPECIFIC WRITTEN APPROVAL OR CONTRACTED LICENCE THEREOF

TN

PROJECT
ALTERATIONS + ADDITIONS
ARLBERG SKI LODGE
LOT 103 DP 1242013
CHARLOTTE PASS NSW 2624

CLIENT
ARLBERG SKI CLUB LIMITED

ARLBERG SKI LODGE
CHARLOTTE PASS NSW
E: info@arlbergskiclub.org.au
W: www.arlbergskiclub.org.au
P: 0419161648
A.B.N. 36 001 720 707

TITLE
SECTION NORTH SOUTH

SCALE: 1:100(A1)
DATE: 01.01.21
REF : BPAARLBERG

Sk10