1 Elevation - South East

1 : 50

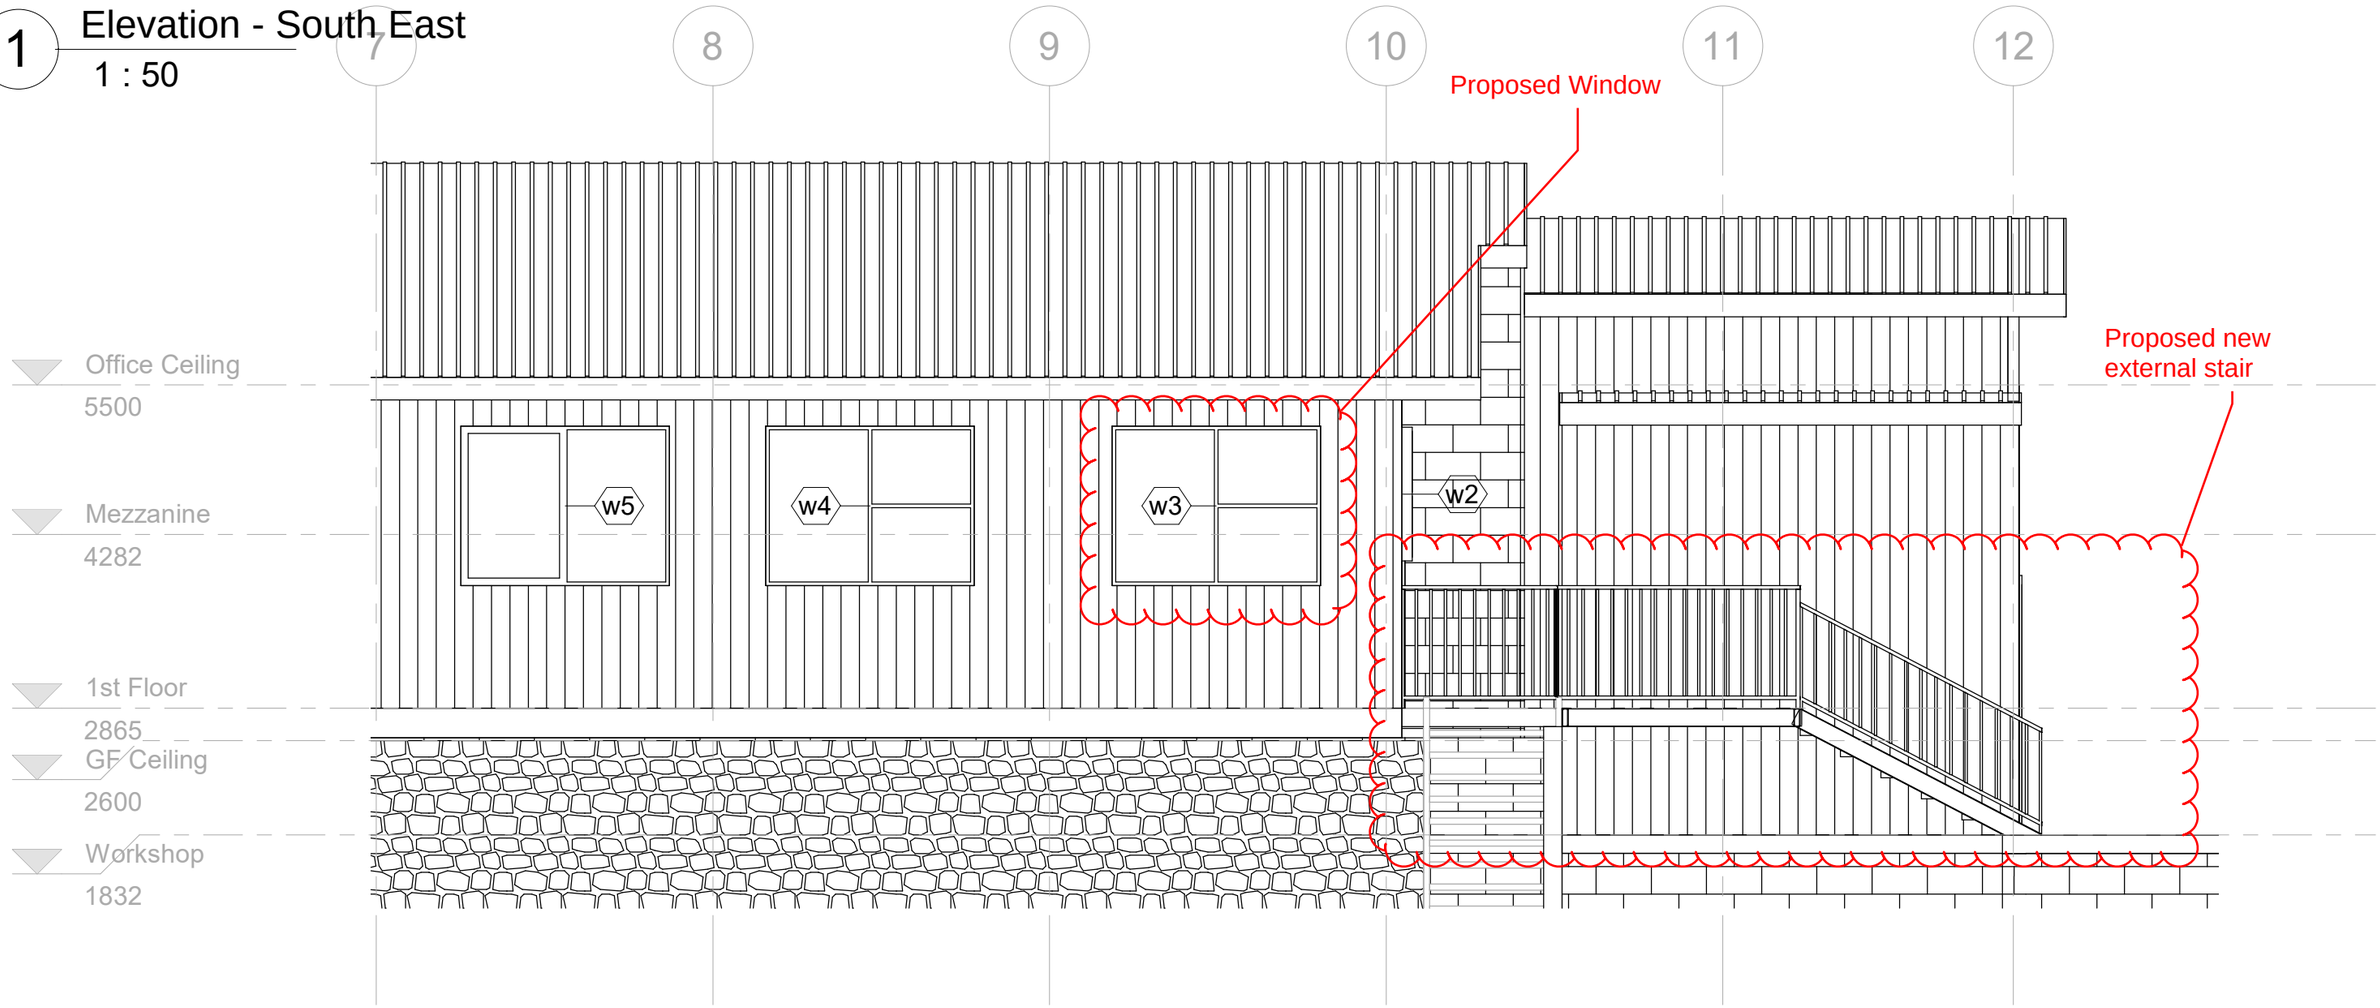

2 Stair Detail

1 : 25

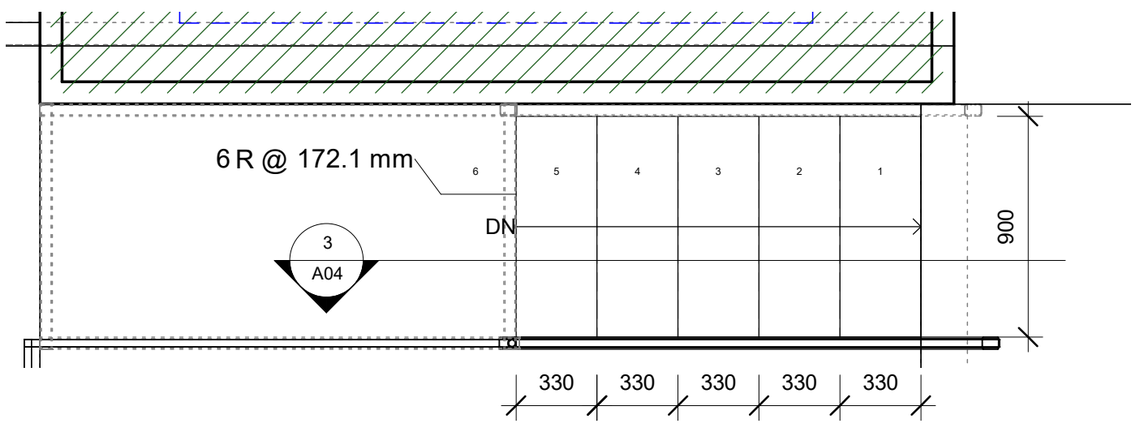

3 Section

1 : 50

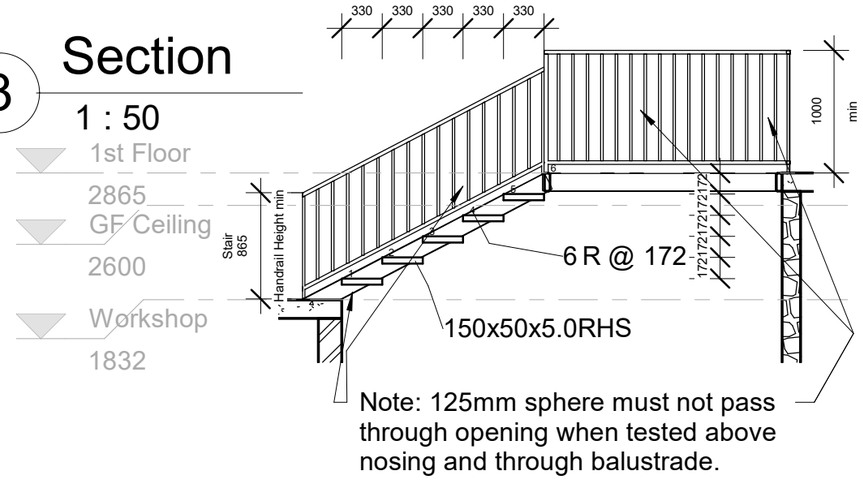

Note: 125mm sphere must not pass through opening when tested above nosing and through balustrade.

Project Address: 543/-/DP1171971 37 Burramys Road Perisher Valley NSW 2624	Sheet Name : Elevation, Stair Detail and Section	Project Name: Smiggins Office/Workshop	Sheet No: A04	Scale: As indicated	Project Status: DA
	Note:All design, construction & material to be in accordance with Building Code of Australia(BCA). Building regulations & local government plans and policies, current issues of Australian Standards, current manufacturers specification.		Issue Date: 11.08.2023		Drawn by :MM Checker