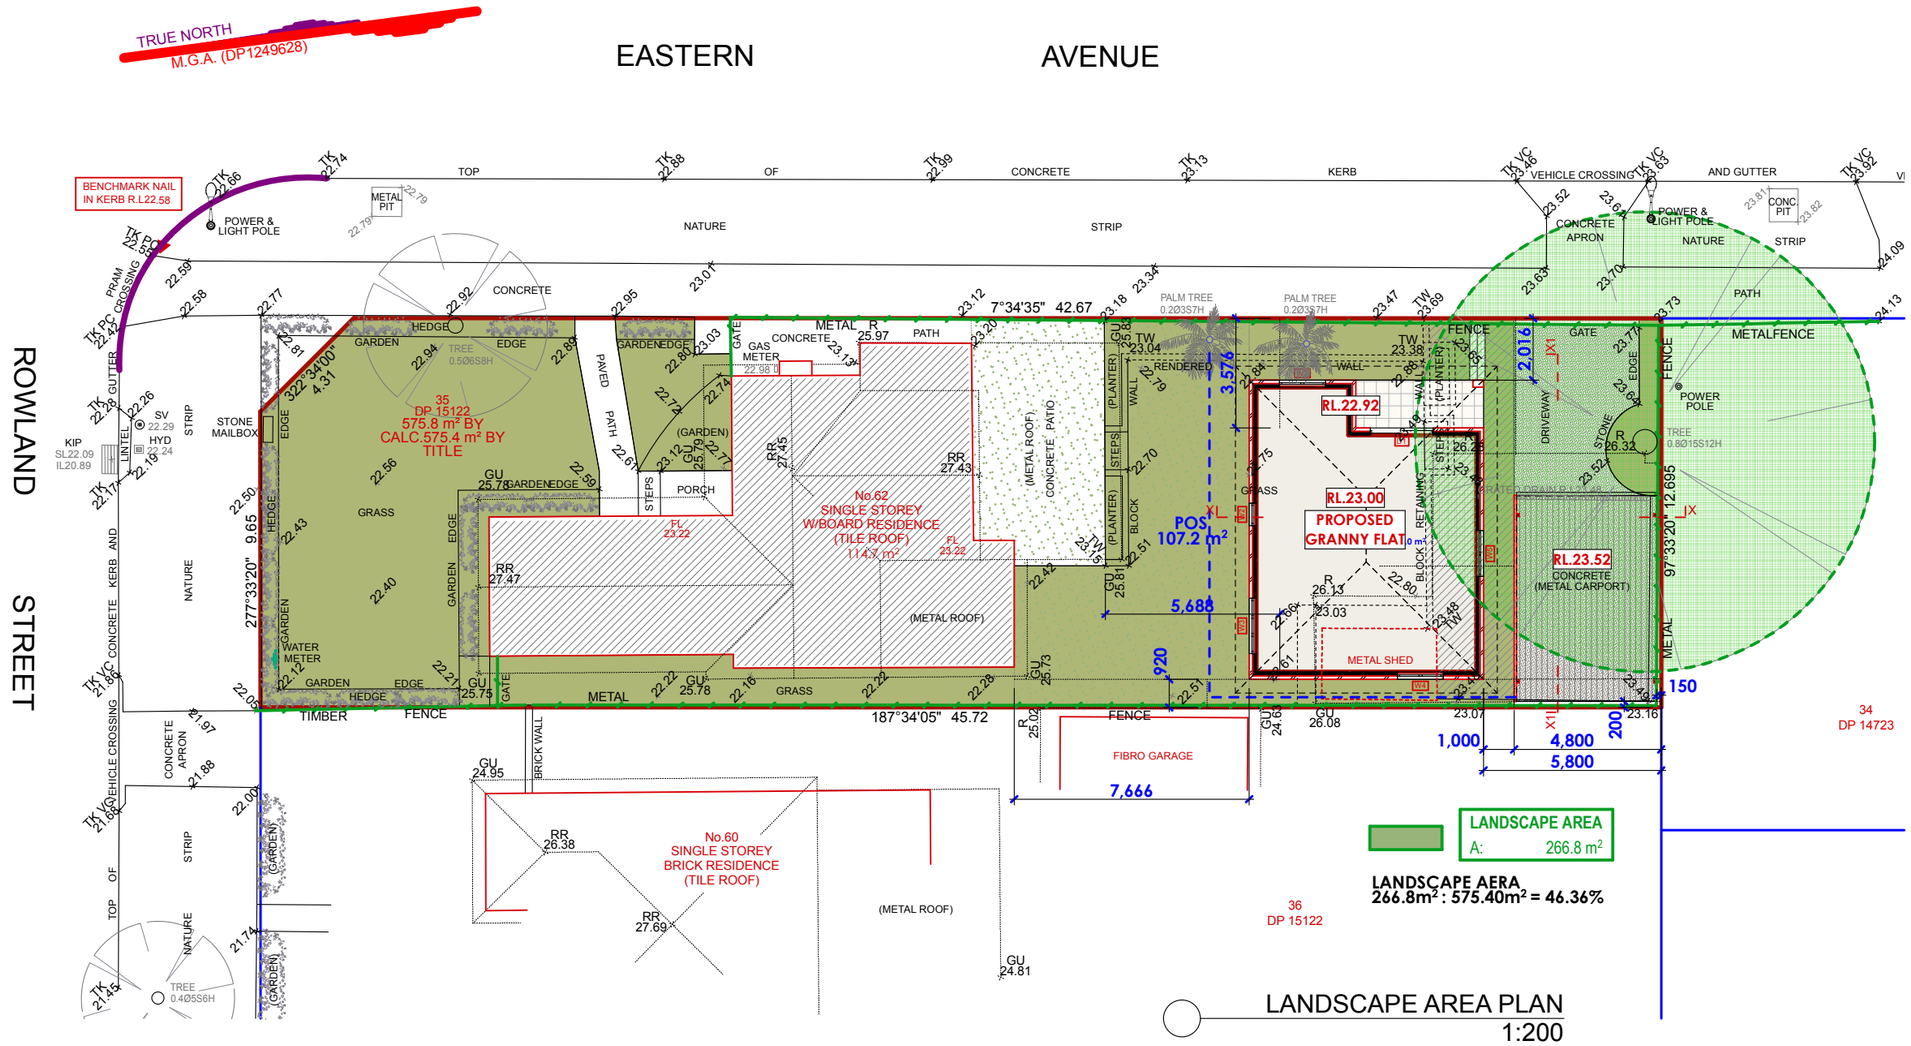

LANDSCAPE AREA PLAN
1:200

The builder shall check and verify all dimensions and verify all errors to designer. Do not scale the drawings.

N

doan design
ABN 49071362794
Phone 0425283957

PROPOSEDPROPOSED NEW GRANNY FLAT

for : **Mr. & Mrs HUYNH**
at : **LOT 35 DP 15122 No.62 ROWLAND STREET REVESBY**
drawing : **LANDSCAPE PLAN**

Job No :	2401
Sheet No :	3 / 4
Date :	15/11/2023
Revision :	12/05/2023
Council :	CANTERBURY BANKSTOWN COUNCIL
Drawn :	DN