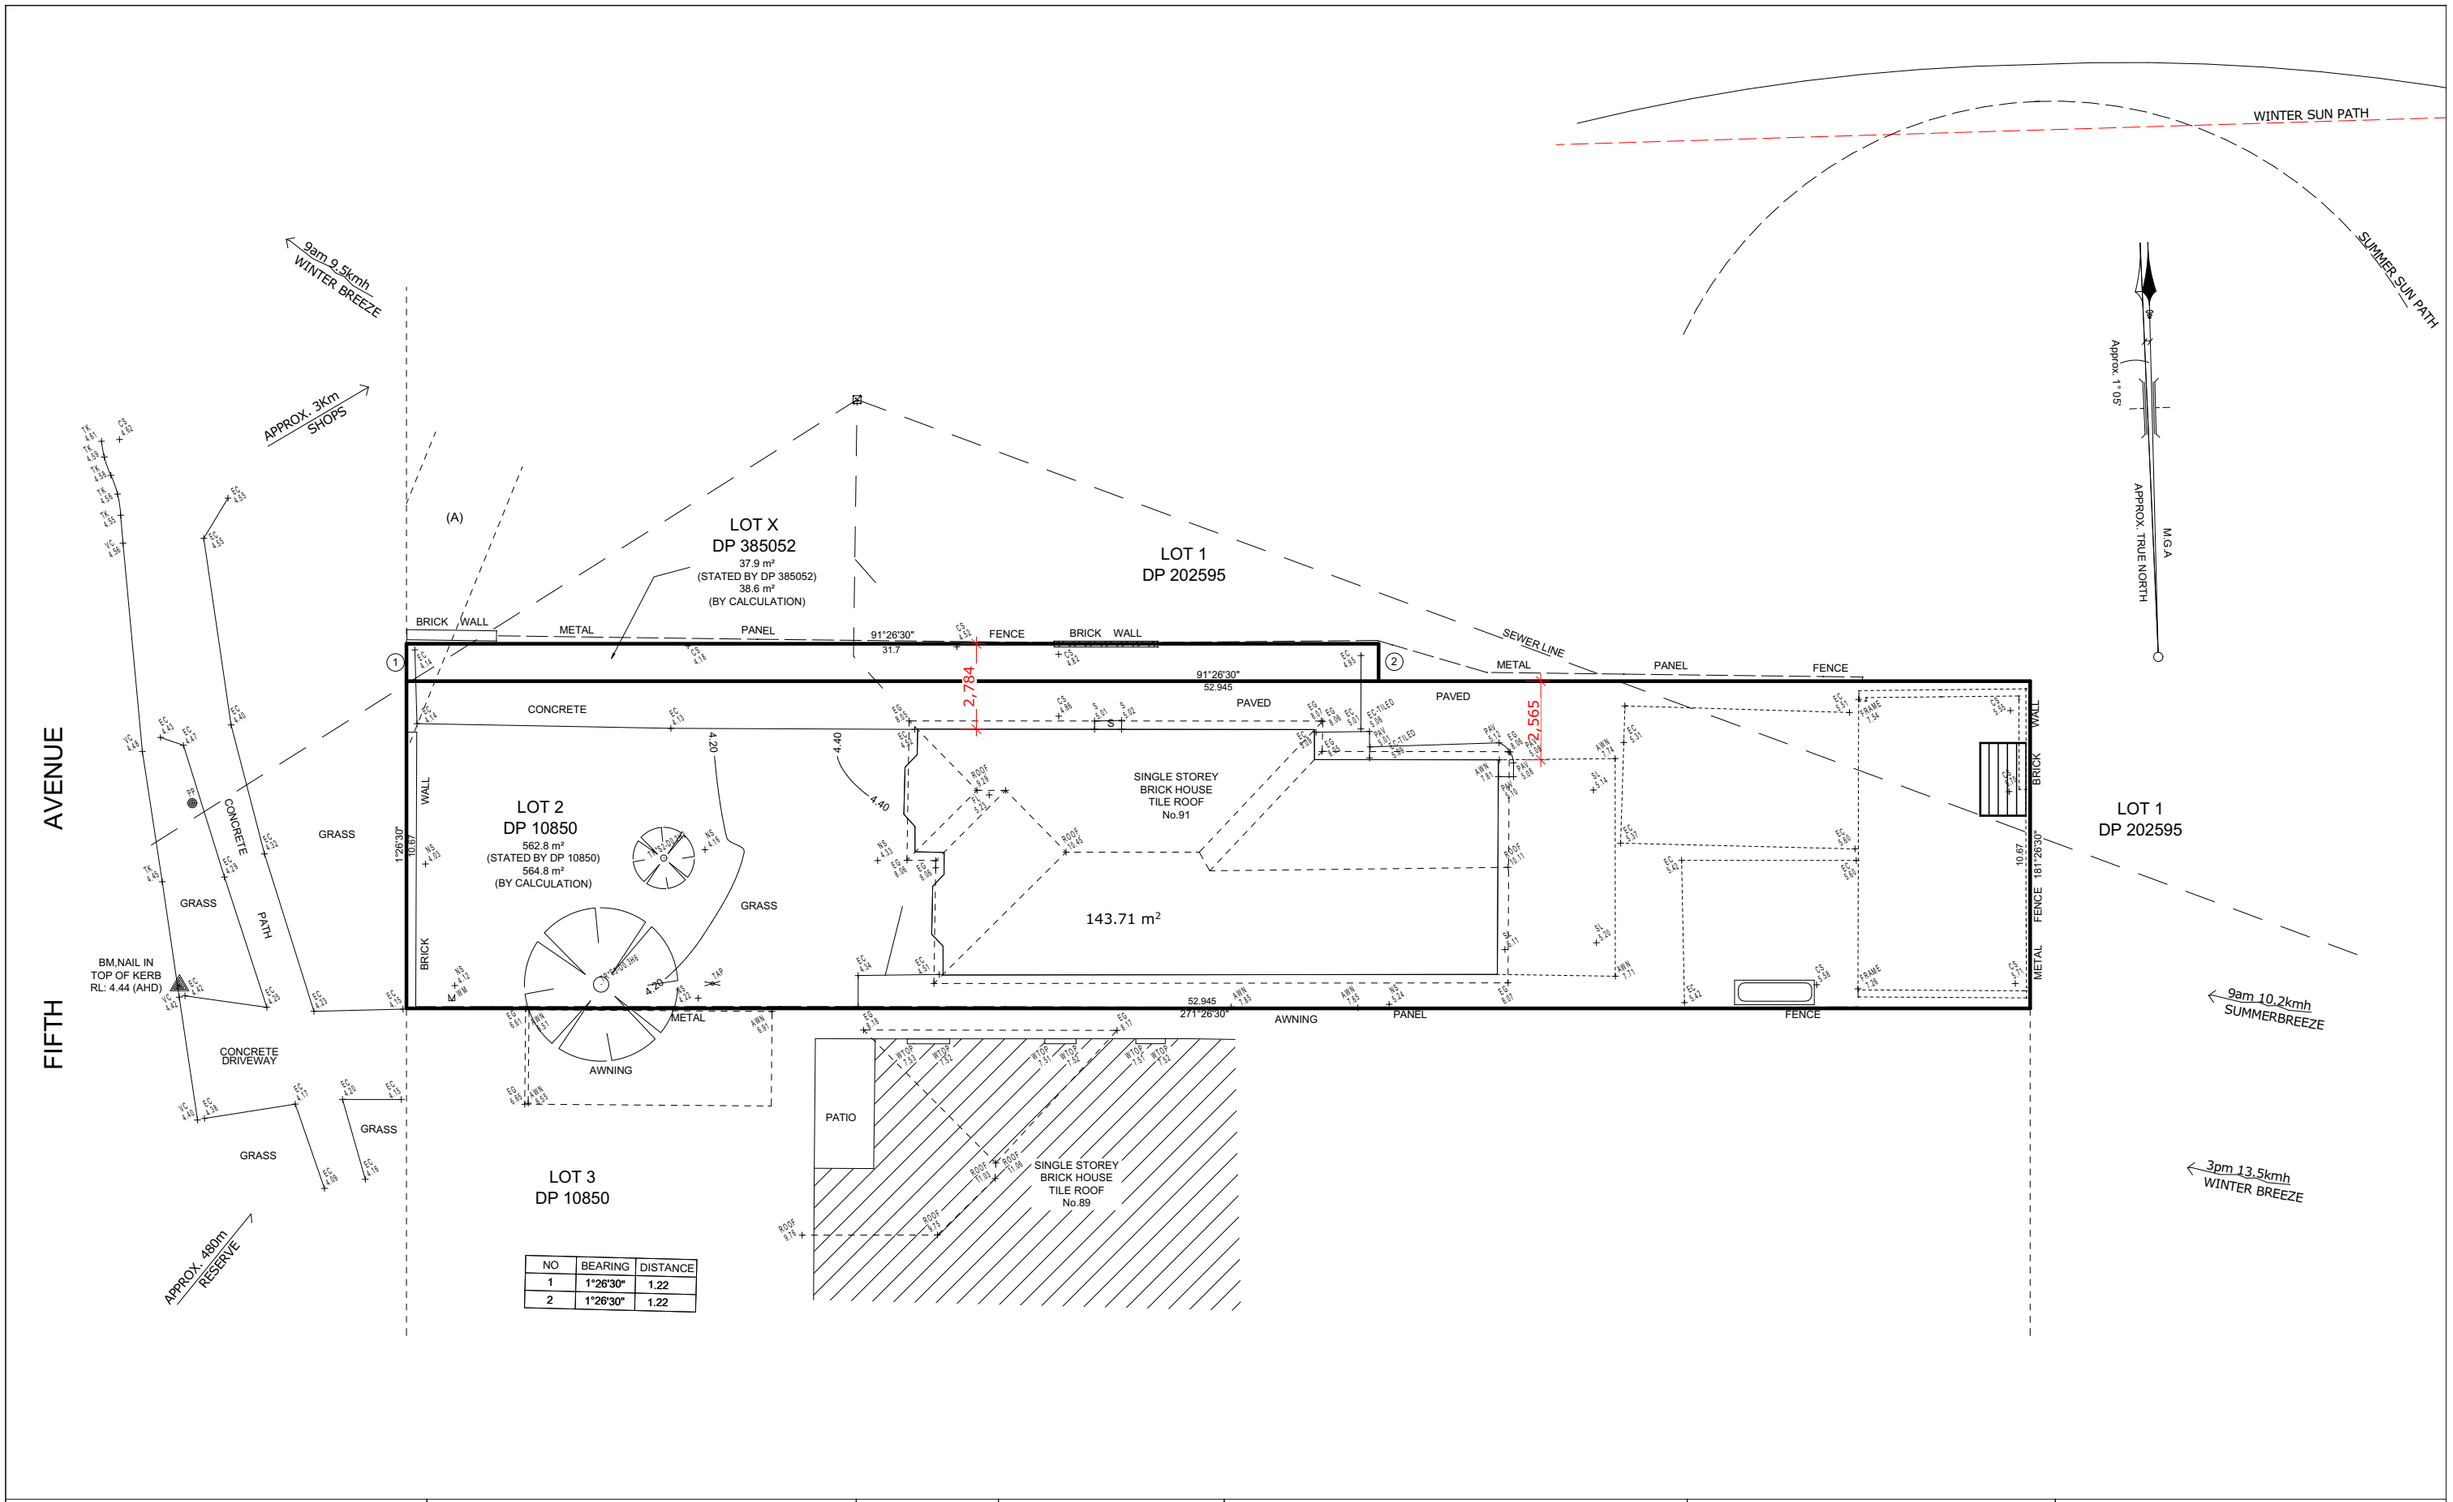


| NO | BEARING | DISTANCE |
|---|---|---|
| 1 | 1°26'30" | 1.22 |
| 2 | 1°26'30" | 1.22 |

| CLIENT | JOB: | SCALE AT A3: | DATE: | | |
|---|---|---|---|---|---|
| ZEWEN HU | PROPOSED NEW GRANNY | A3 | 16.04.24 | | |
| | DRAWING | DRAWING No: | SHEET: | ISSUE: | |
| LOT 2, DP 10850<br>91 FIFTH AVE CAMPSIE NSW 2194 | SITE ANALYSIS | 2024-1000 | 8/12 | A | |

E:\current\campsie\CDC.pln

PLOT DATE: Wednesday, 5 June 2024

NOTES:
1. LEVELS SHOWN ARE APPROX. ONLY AND SHOULD BE VERIFIED ON SITE
2. FIGURED DIMENSIONS ARE TO BE TAKEN IN PREFERENCE TO SCALING
3. ALL MEASUREMENTS ARE IN MILLIMETRES INLESS OTHERWISE STATED
4. WINDOW SIZES ARE NOMINAL ONLY. FINAL WINDOW SCHEDULE BY BUILDER

davi de Chiara
PHONE: 0418 988 767
Email:david_dechiara@hotmail.com
©