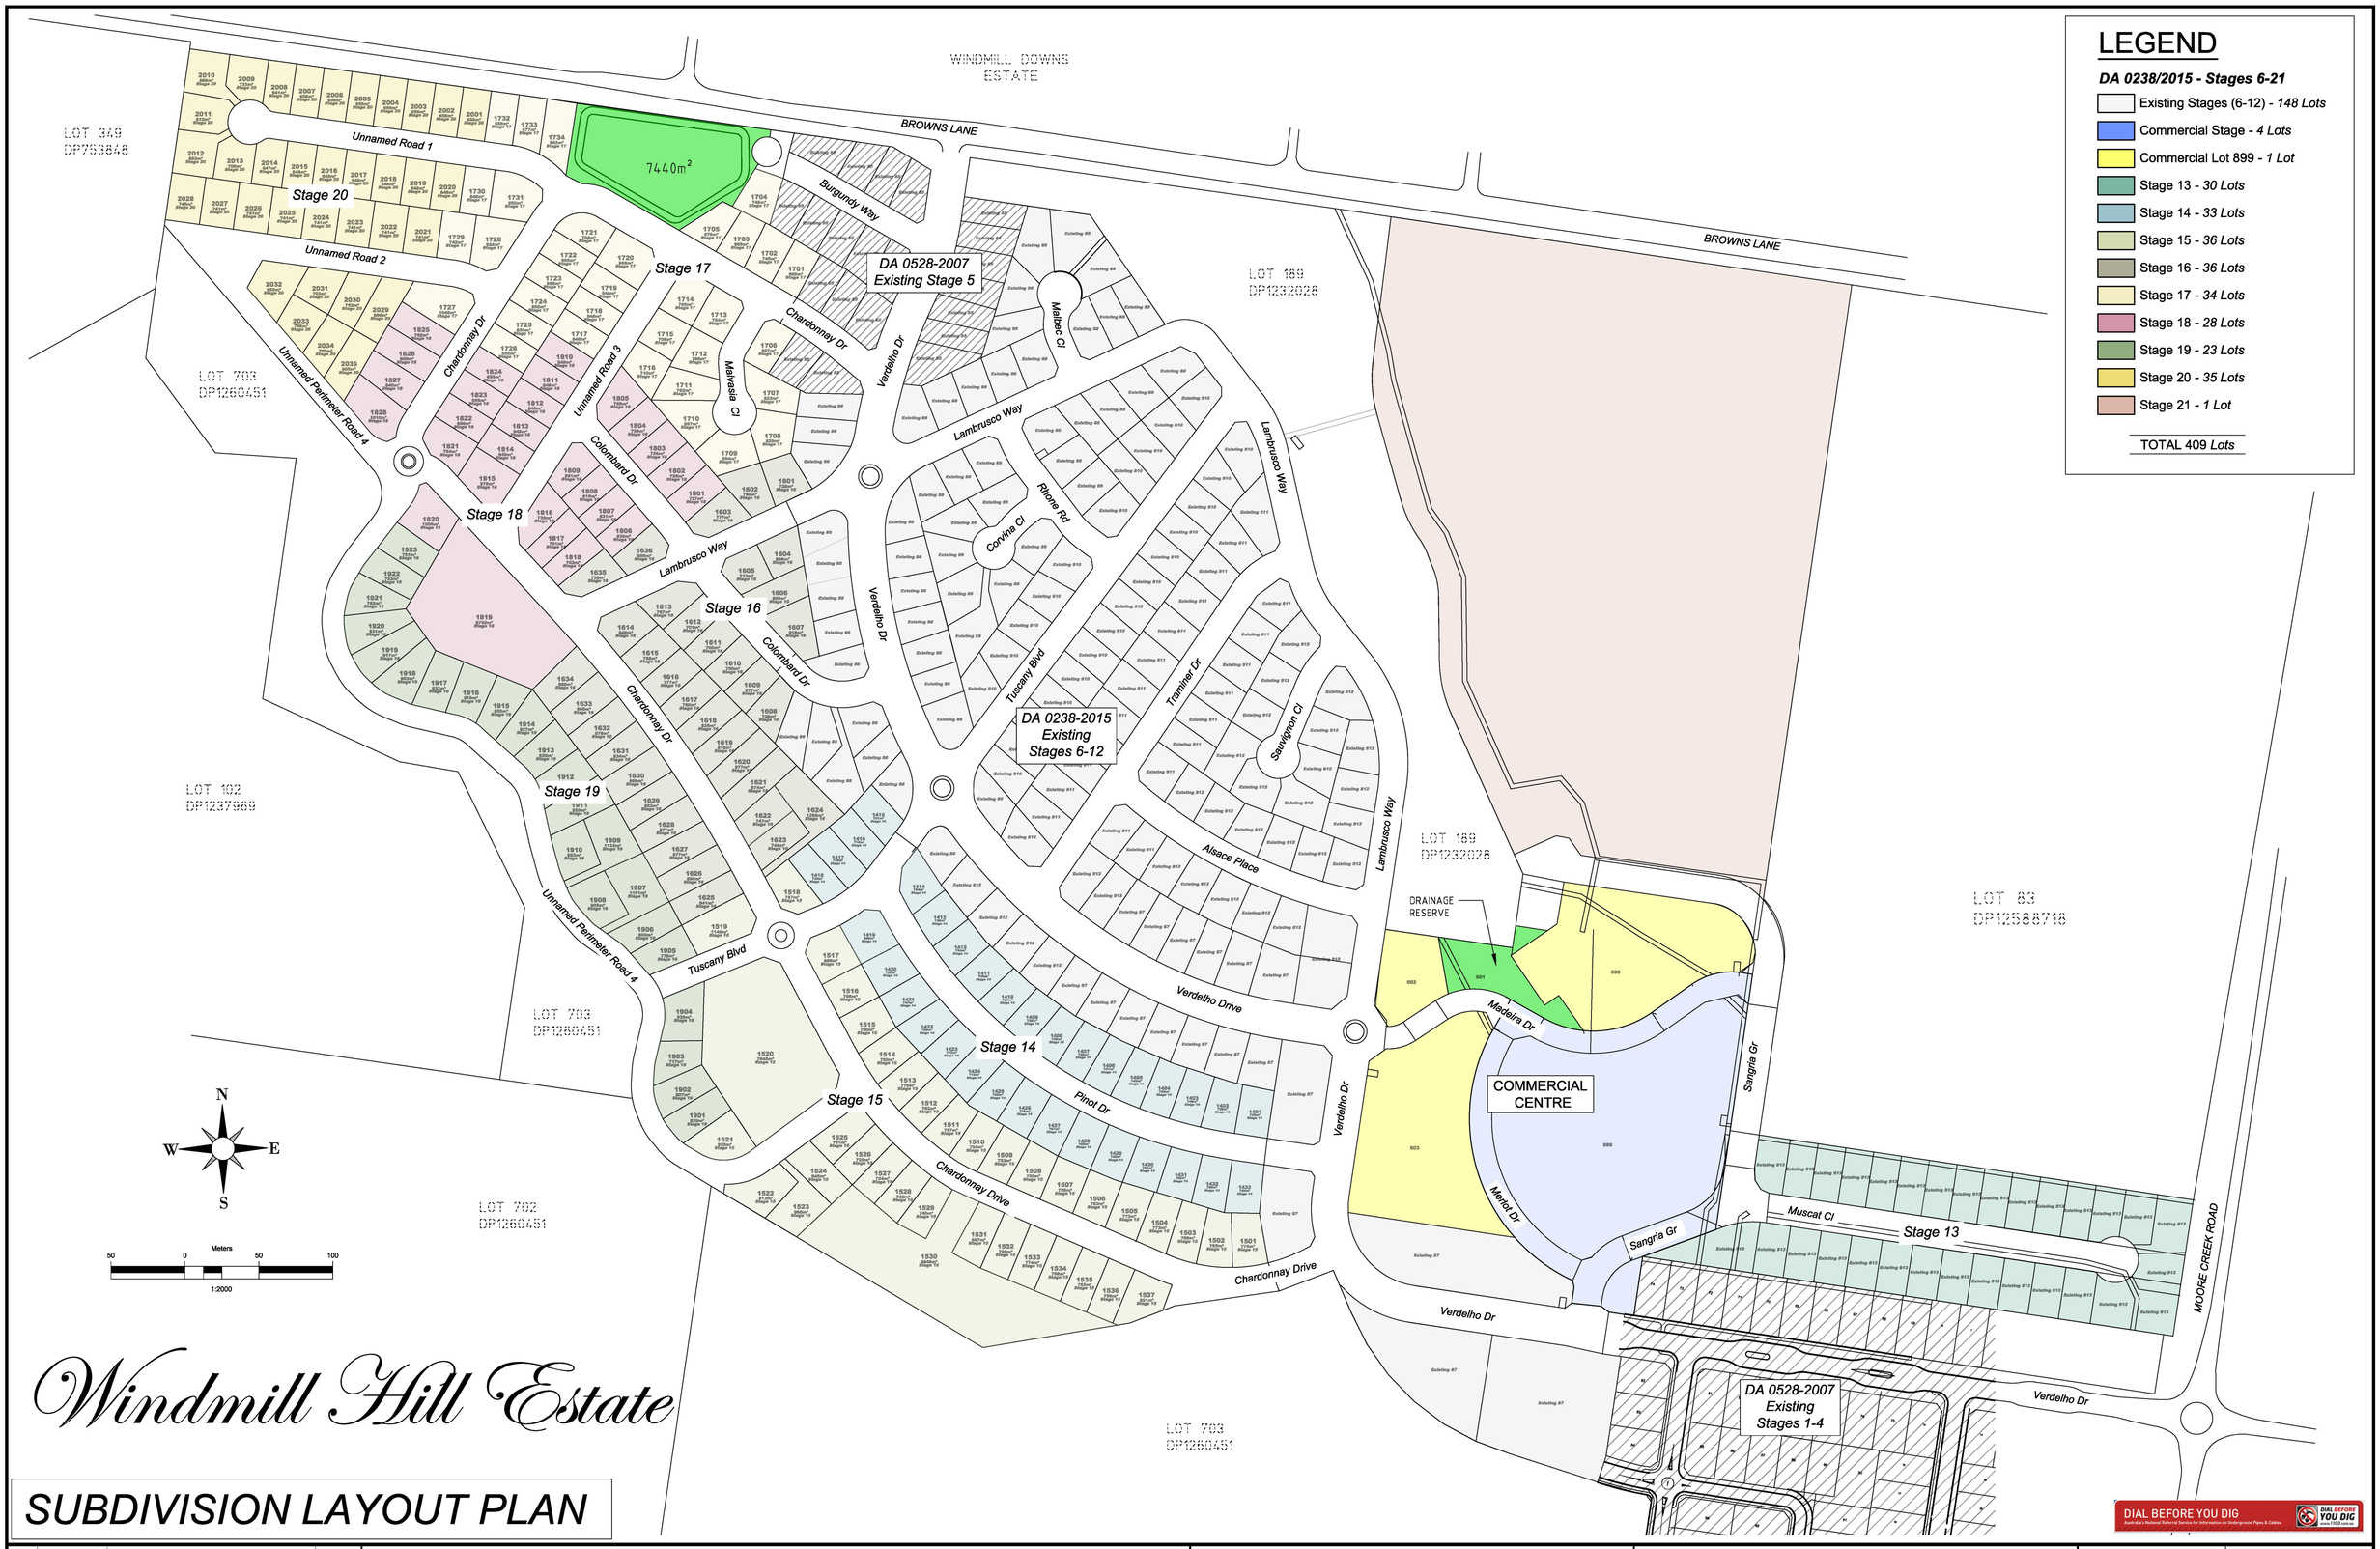

LEGEND

DA 0238/2015 - Stages 6-21

- Existing Stages (6-12) - *148 Lots*
- Commercial Stage - *4 Lots*
- Commercial Lot 899 - *1 Lot*
- Stage 13 - *30 Lots*
- Stage 14 - *33 Lots*
- Stage 15 - *36 Lots*
- Stage 16 - *36 Lots*
- Stage 17 - *34 Lots*
- Stage 18 - *28 Lots*
- Stage 19 - *23 Lots*
- Stage 20 - *35 Lots*
- Stage 21 - *1 Lot*

TOTAL 409 *Lots*

Windmill Hill Estate

SUBDIVISION LAYOUT PLAN

DIAL BEFORE YOU DIG
Australia's National Referral Service for Information on Underground Pipes & Cables
1100 www.1100.com.au

Issue	Date	Description	By
A	05/06/2024	LAYOUT MODIFICATION 6	CT

CSO ENGINEERS Pty Ltd All rights reserved 2013. Copyright in the whole and every part of this drawing belongs to CSO ENGINEERS Pty Ltd and may not be used, sold, transfered, copied or reproduced in whole or in part in any manner or form on any media to any person other than by agreement with CSO ENGINEERS Pty Ltd.
This document is produced by CSO ENGINEERS Pty Ltd soley for the benefit and use by the client in accordance with the terms of the client agreement. CSO ENGINEERS Pty Ltd does not, and shall not assume any responsibility or liability whatsoever to any third party on the contnetn of the document.

CSO ENGINEERS
Civil-Structural-Environmental
CSO ENGINEERS
Taminda Business & Lifestyle Park
Level 2, 10/1a Wirraway Street
Tamworth NSW 2340
mail@csoengineers.com t 0418 385 515
www.csoengineers.com

PROJECT: **WINDMILL HILL ESTATE**
LOCATION: **MOORE CREEK ROAD NORTH TAMWORTH**
DOCUMENT STAGE: **DA MODIFICATION**

DESCRIPTION: **DA MODIFICATION 6**
DRAWN BY: **JT** CHECKED BY: **CT**
CLIENT [redacted] SCALE: **As Shown**

JOB NUMBER	SHEET	TITLE	Dwg. No.	REV.	Size
C24 810	1 of 1	SUBDIVISION LAYOUT PLAN	G001	A	A1

JB
V:\2024\C24810 Windmill Hill Mod 6\CAD\C24810 Windmill Hill MOD 6 Layout Plan.dwg
Plot Date: Wednesday, 3 July 2024 12:40:52 PMJB