

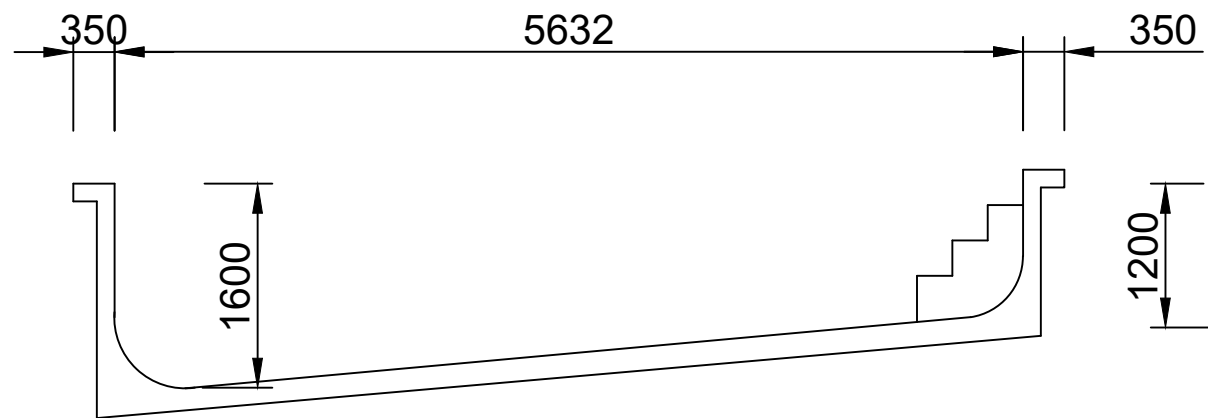


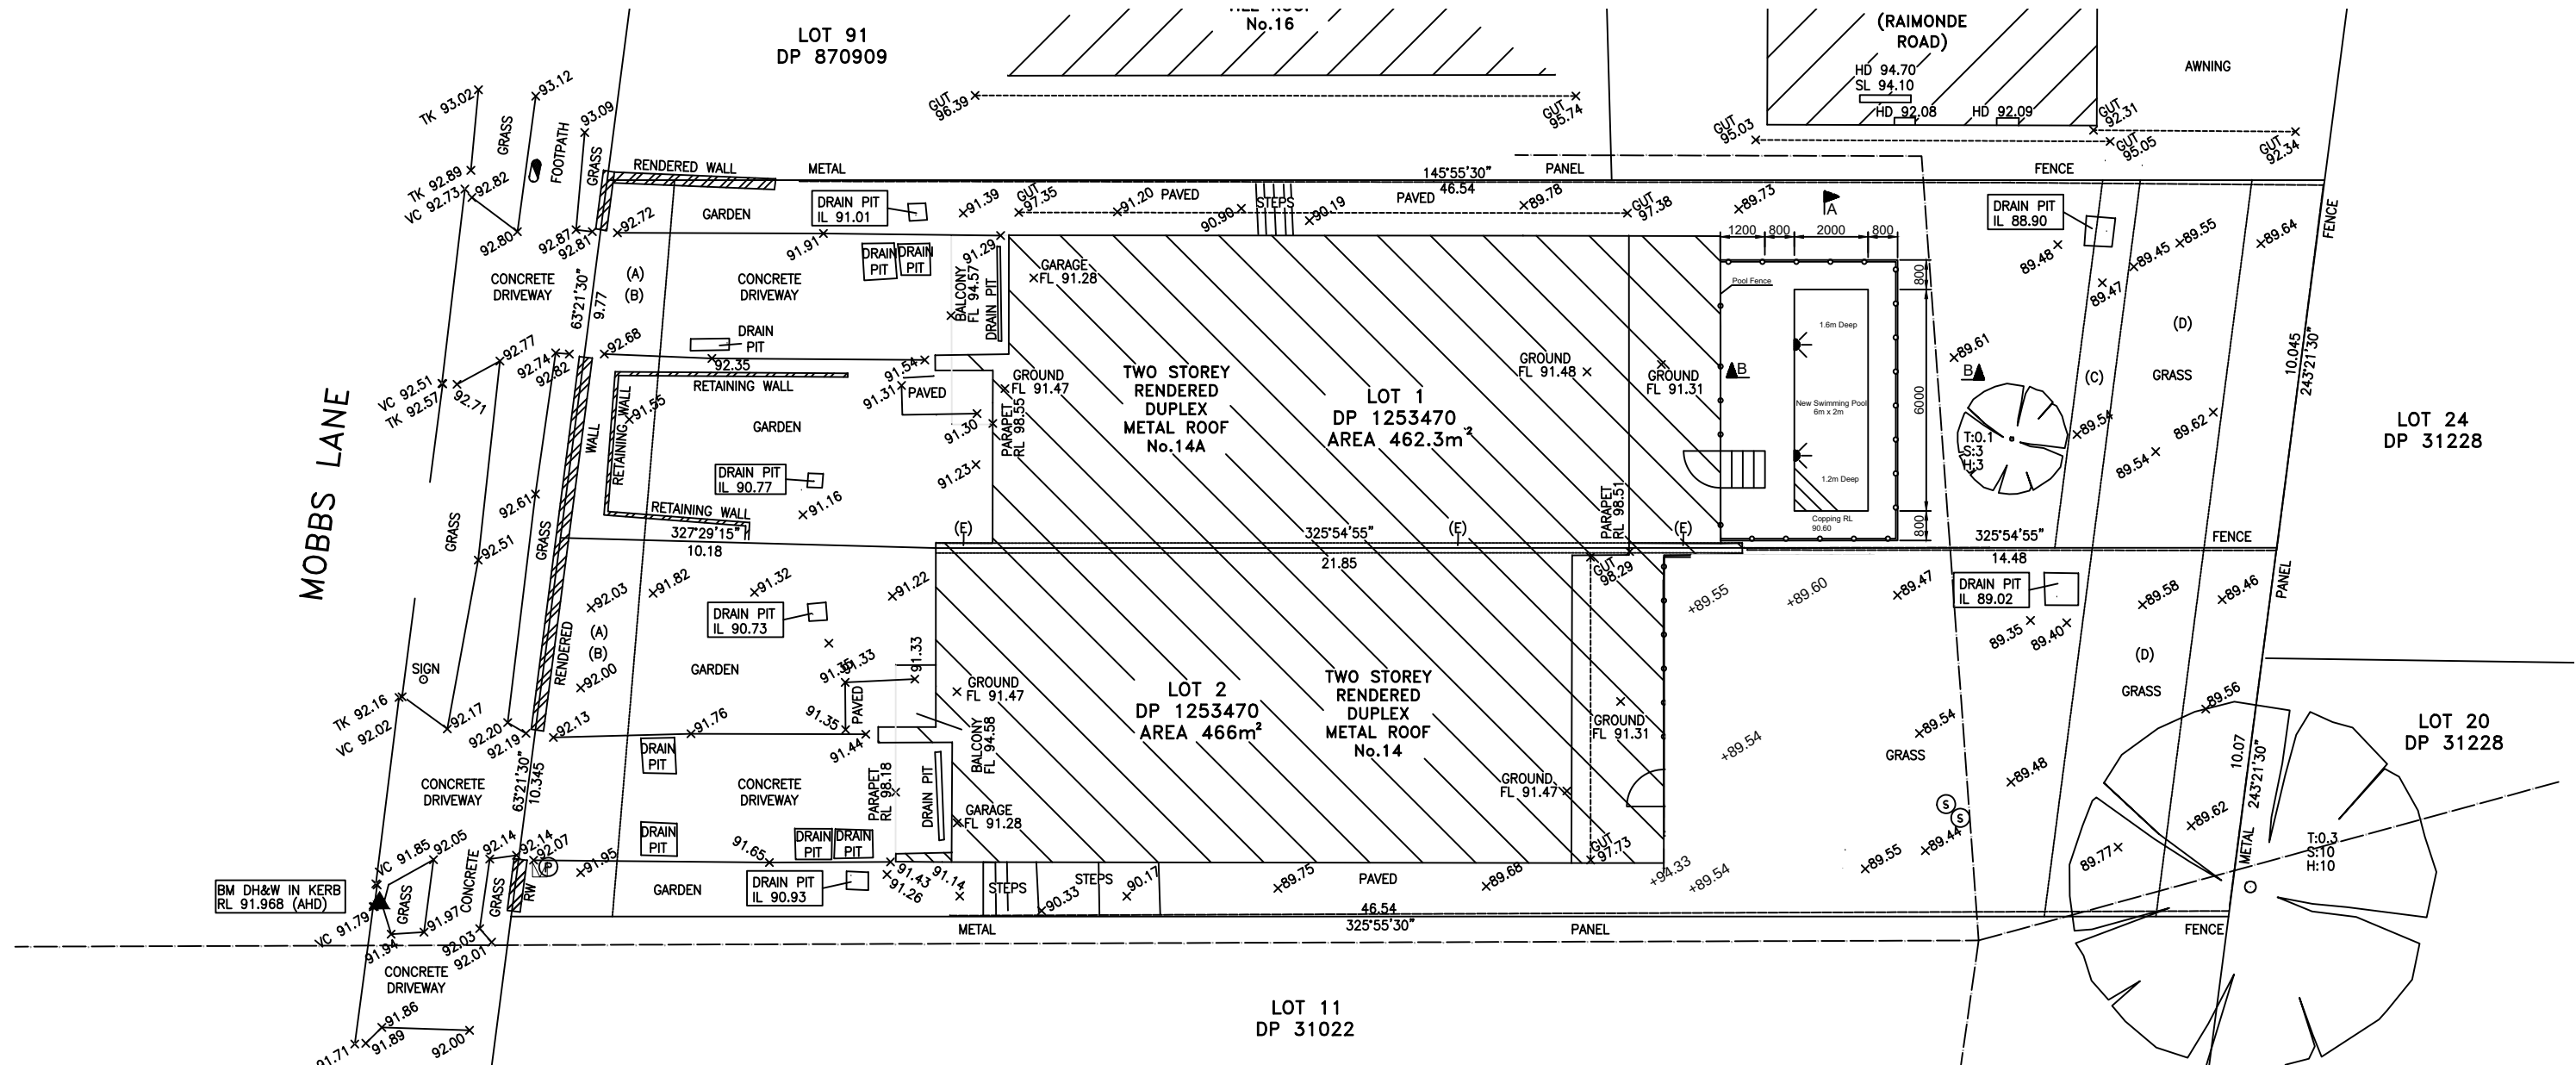

Section A - A

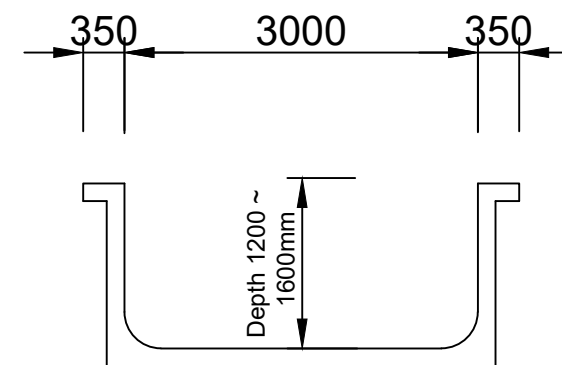

Section B - B

PROPOSED SWIMMING POOL

AT: 14a Mobbs Lane, Carlingford

BUILDER: DURA POOLS PTY LTD

DURA POOLS PTY LTD

ADD: 9/1 BODEN RD, SEVEN HILLS

MOBILE: 0403 014 285

EMAIL: durapools1@gmail.com

ABN: 31 632 008 005

Rev 2 - 16/04/2024

Design : A.L



