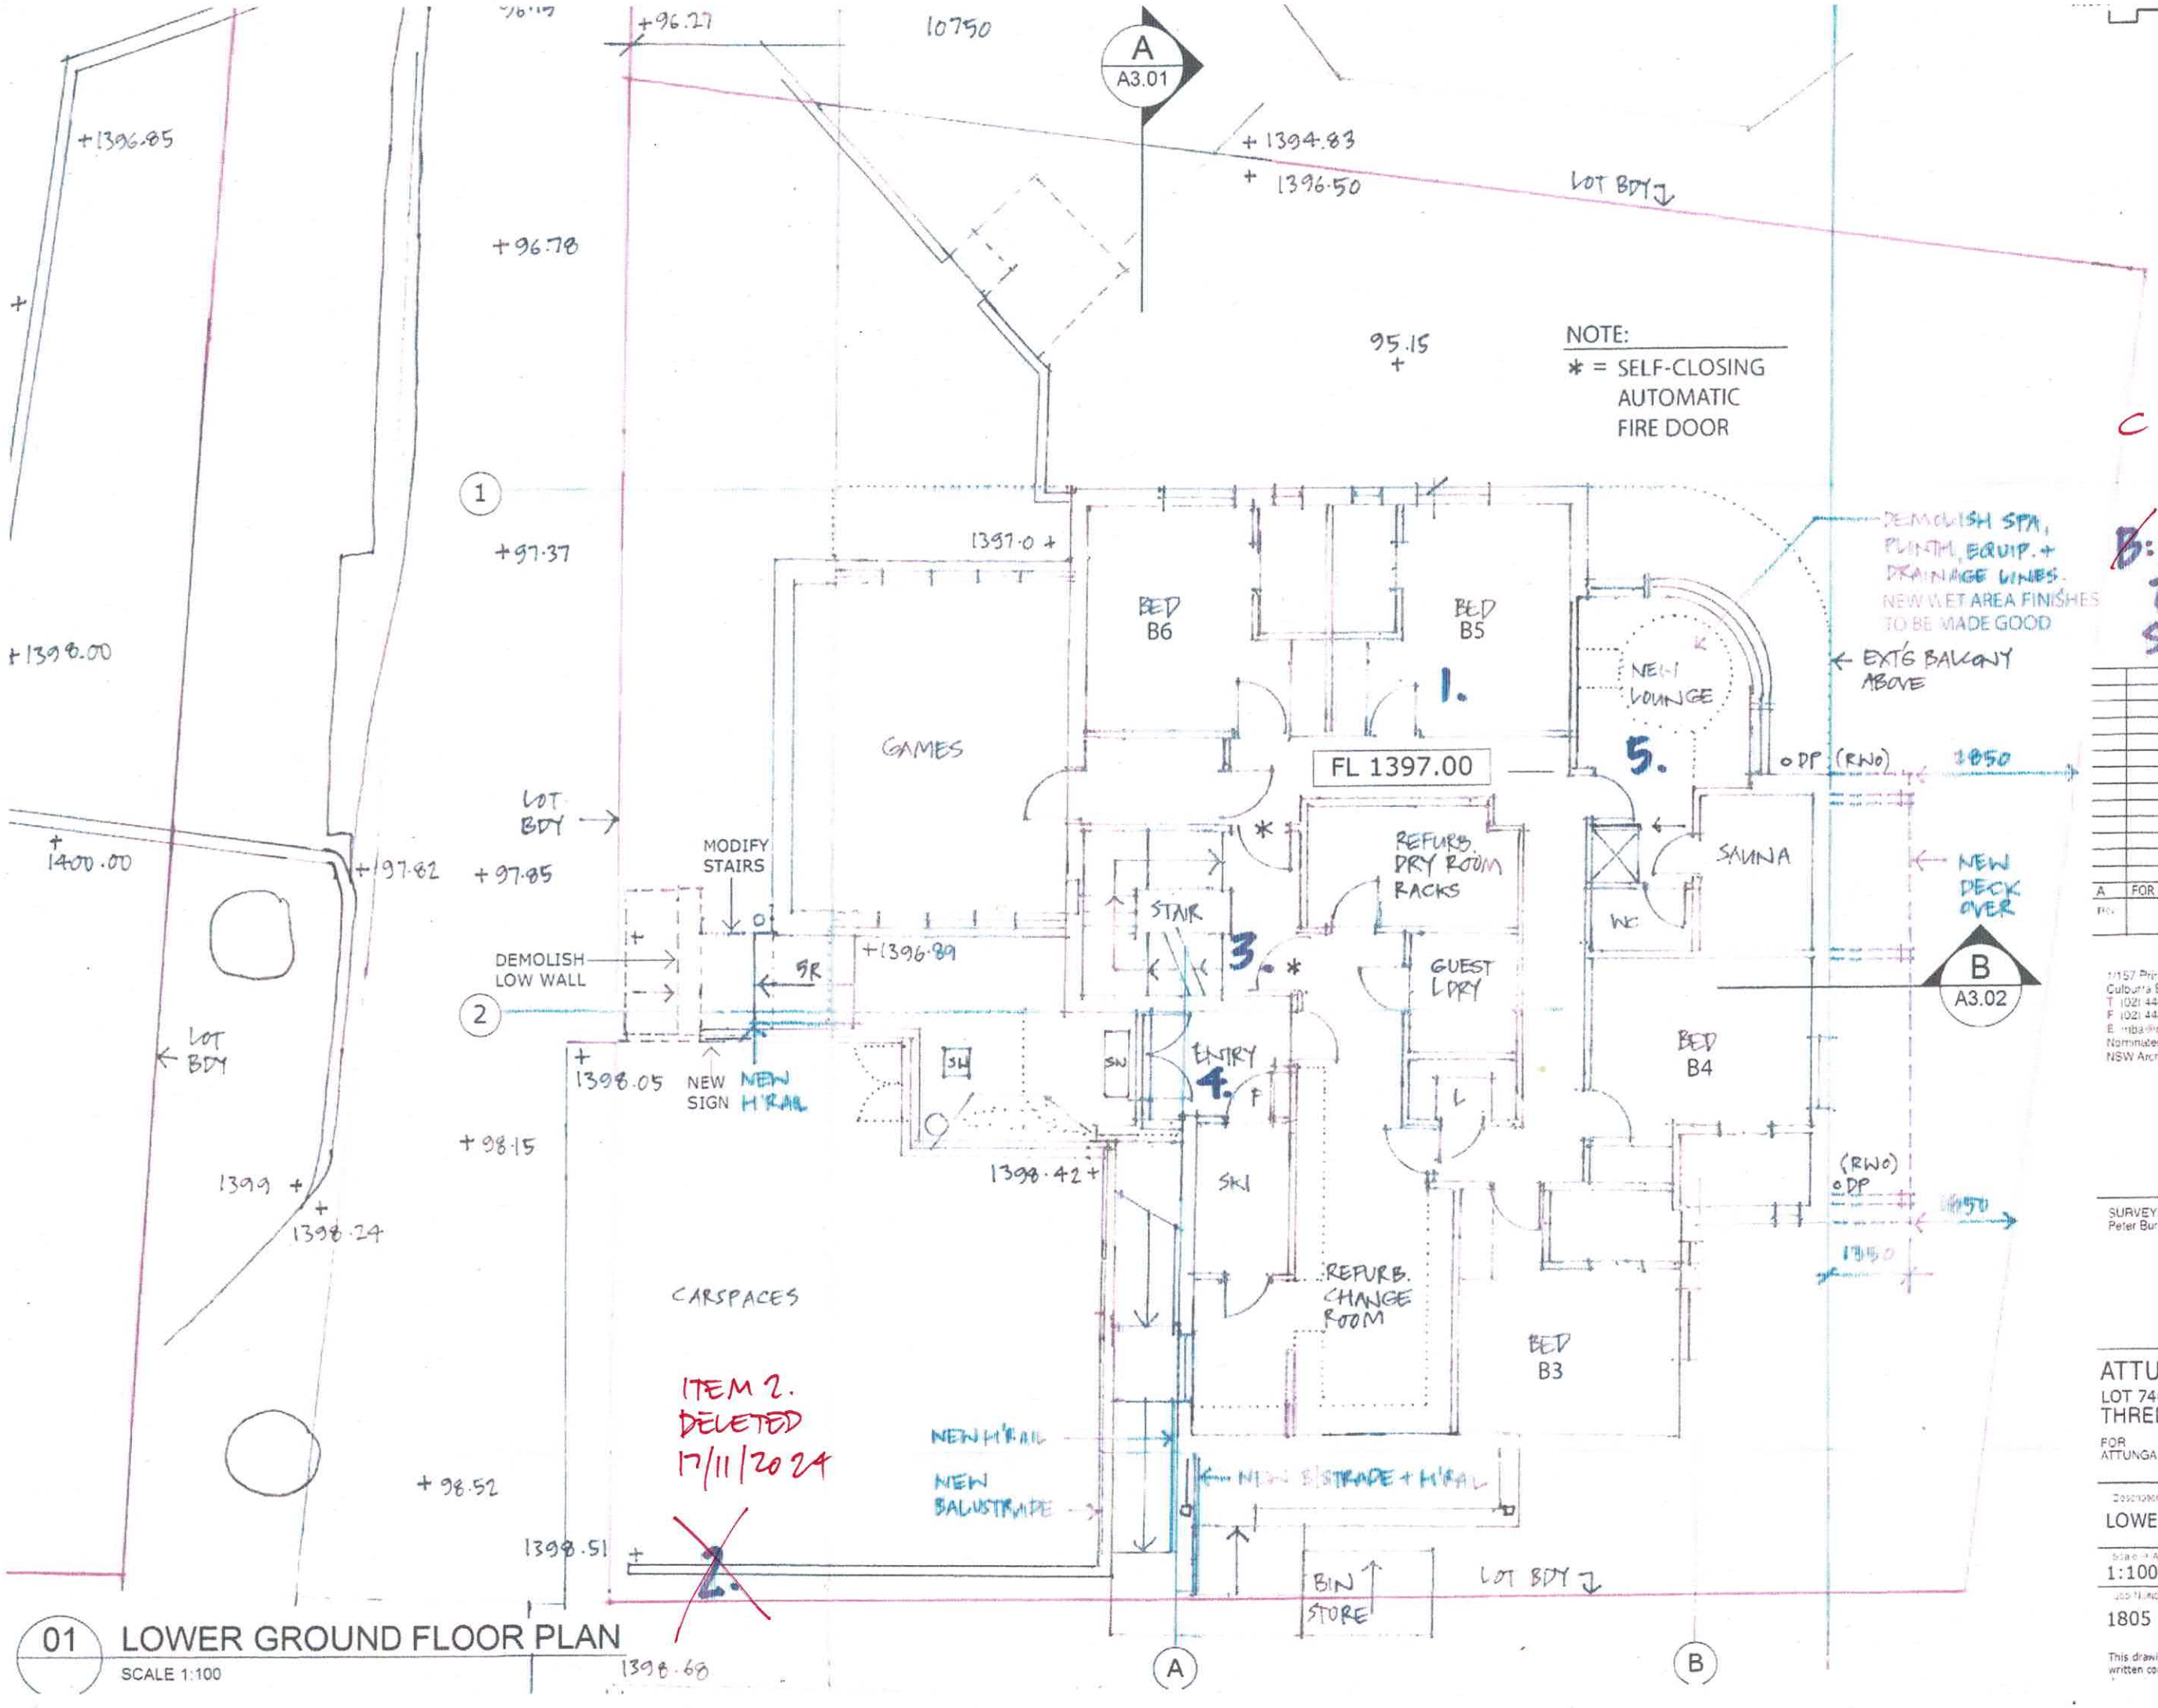

Rev	Status	Date
A	FOR DA	15.12.20

1/157 Prince Edward Ave
Culburra Beach NSW 2540
T (02) 4448 3710
F (02) 4448 3745
E mba@mysonberkery.com.au
Nominated Architect Vincent Myson
NSW Arch Reg # 6543

SURVEY:
Peter Burns Surveyor

Myson + Berkery Architects

ATTUNGA SKI LODGE
LOT 746
THREDBO

FOR
ATTUNGA SKI LODGE

Description
LOWER GROUND FLOOR PLAN

Scale @ A3	Date
1:100	09.11.20

Job Number	Drg No	Revision
1805	A1-02	~~B~~ C

This drawing is copyright and may not be used without written consent. Do not scale off this drawing. Use figured

01 LOWER GROUND FLOOR PLAN
SCALE 1:100