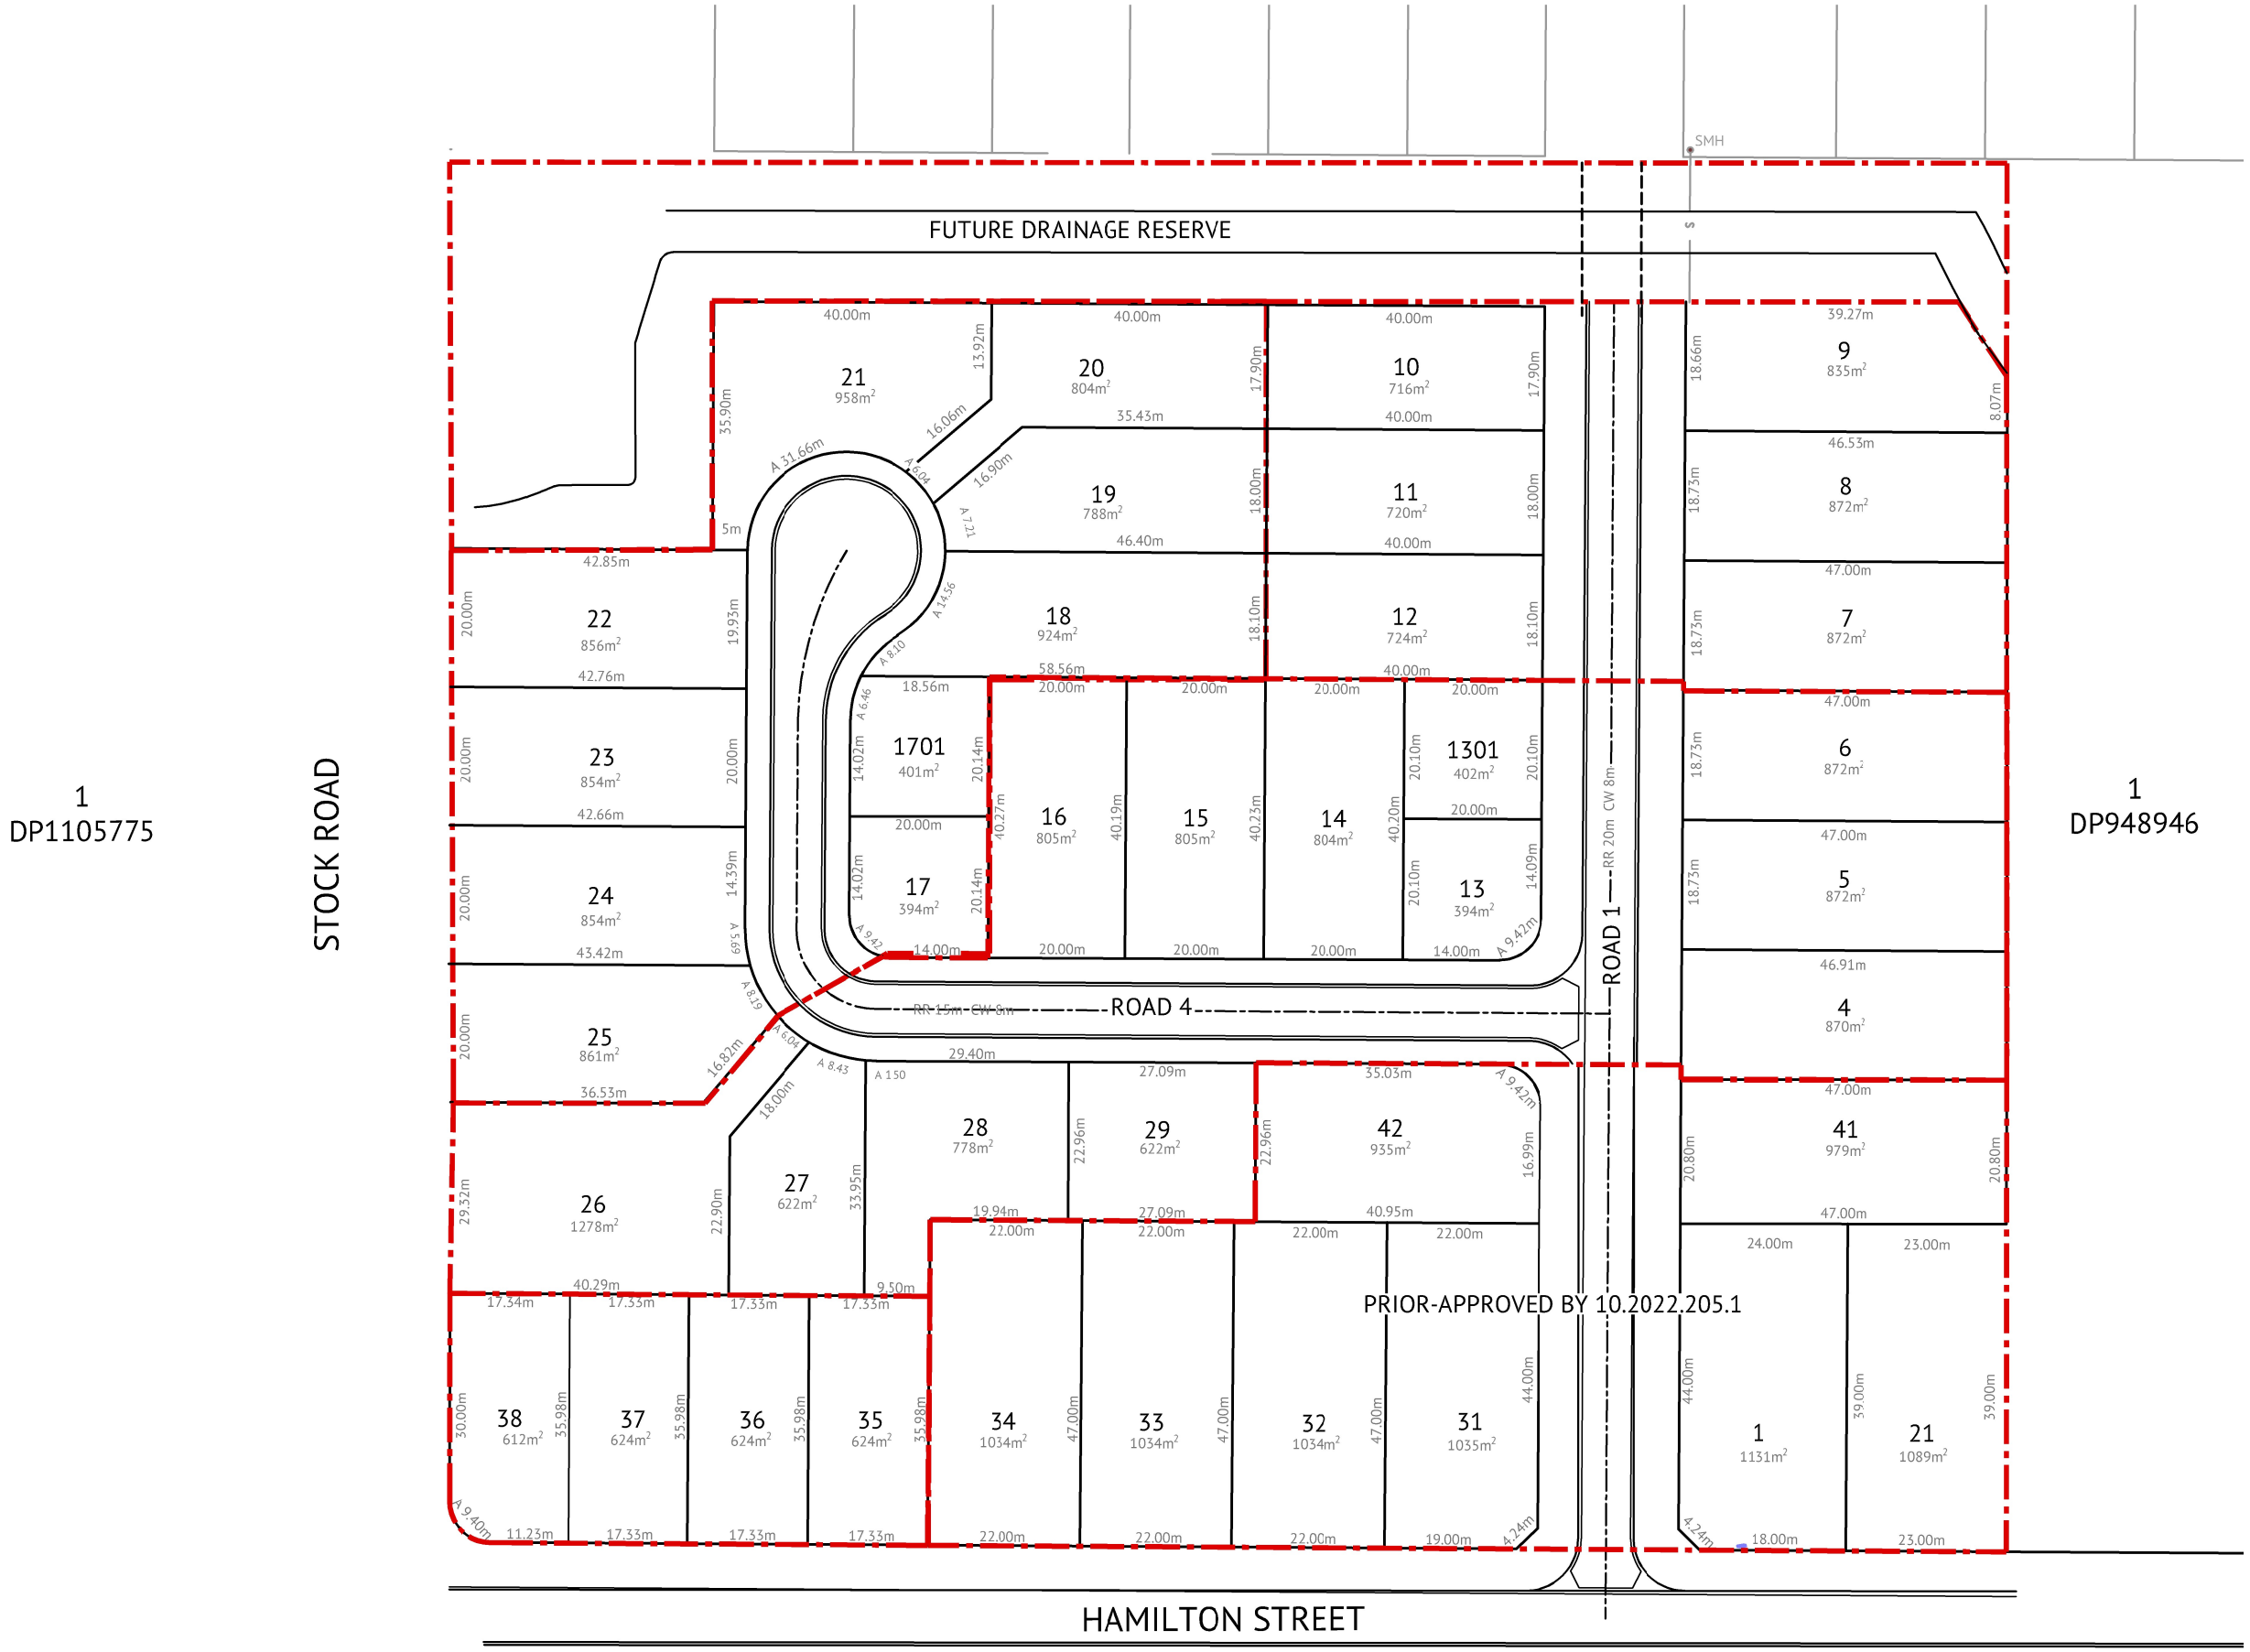

FOR INFORMATION

DATE	REV	DESCRIPTION	REC	APP
27/09/2024	C	PROPOSED LAYOUT FOR SUBDIVISION OF BALANCE LAND	DD	DB
07/08/2024	B	ISSUED-LOT DIMENSIONSAND AREAS ADDED	GT	KG
25/07/2024	A	DRAFT	GT	KG

REVISIONS

Premise

ALBURY OFFICE
598 MACAULEY STREET
ALBURY, NSW 2640
PH: (02) 6053 0100
WEB: www.premise.com.au

PROJECT MANAGER IB

SCALE 1:500(A1)
SCALE 1:1000(A3)
ORIGINAL SHEET SIZE A1

CLIENT LANDL PROJECTS

PROJECT PROPOSED SUBDIVISION

LOCATION 24 HAMILTON STREET, CULCAIRN NSW

SHEET TITLE PROPOSED SUBDIVISION PLAN

JOB CODE 17505-07

SHEET NUMBER TP03

REV C