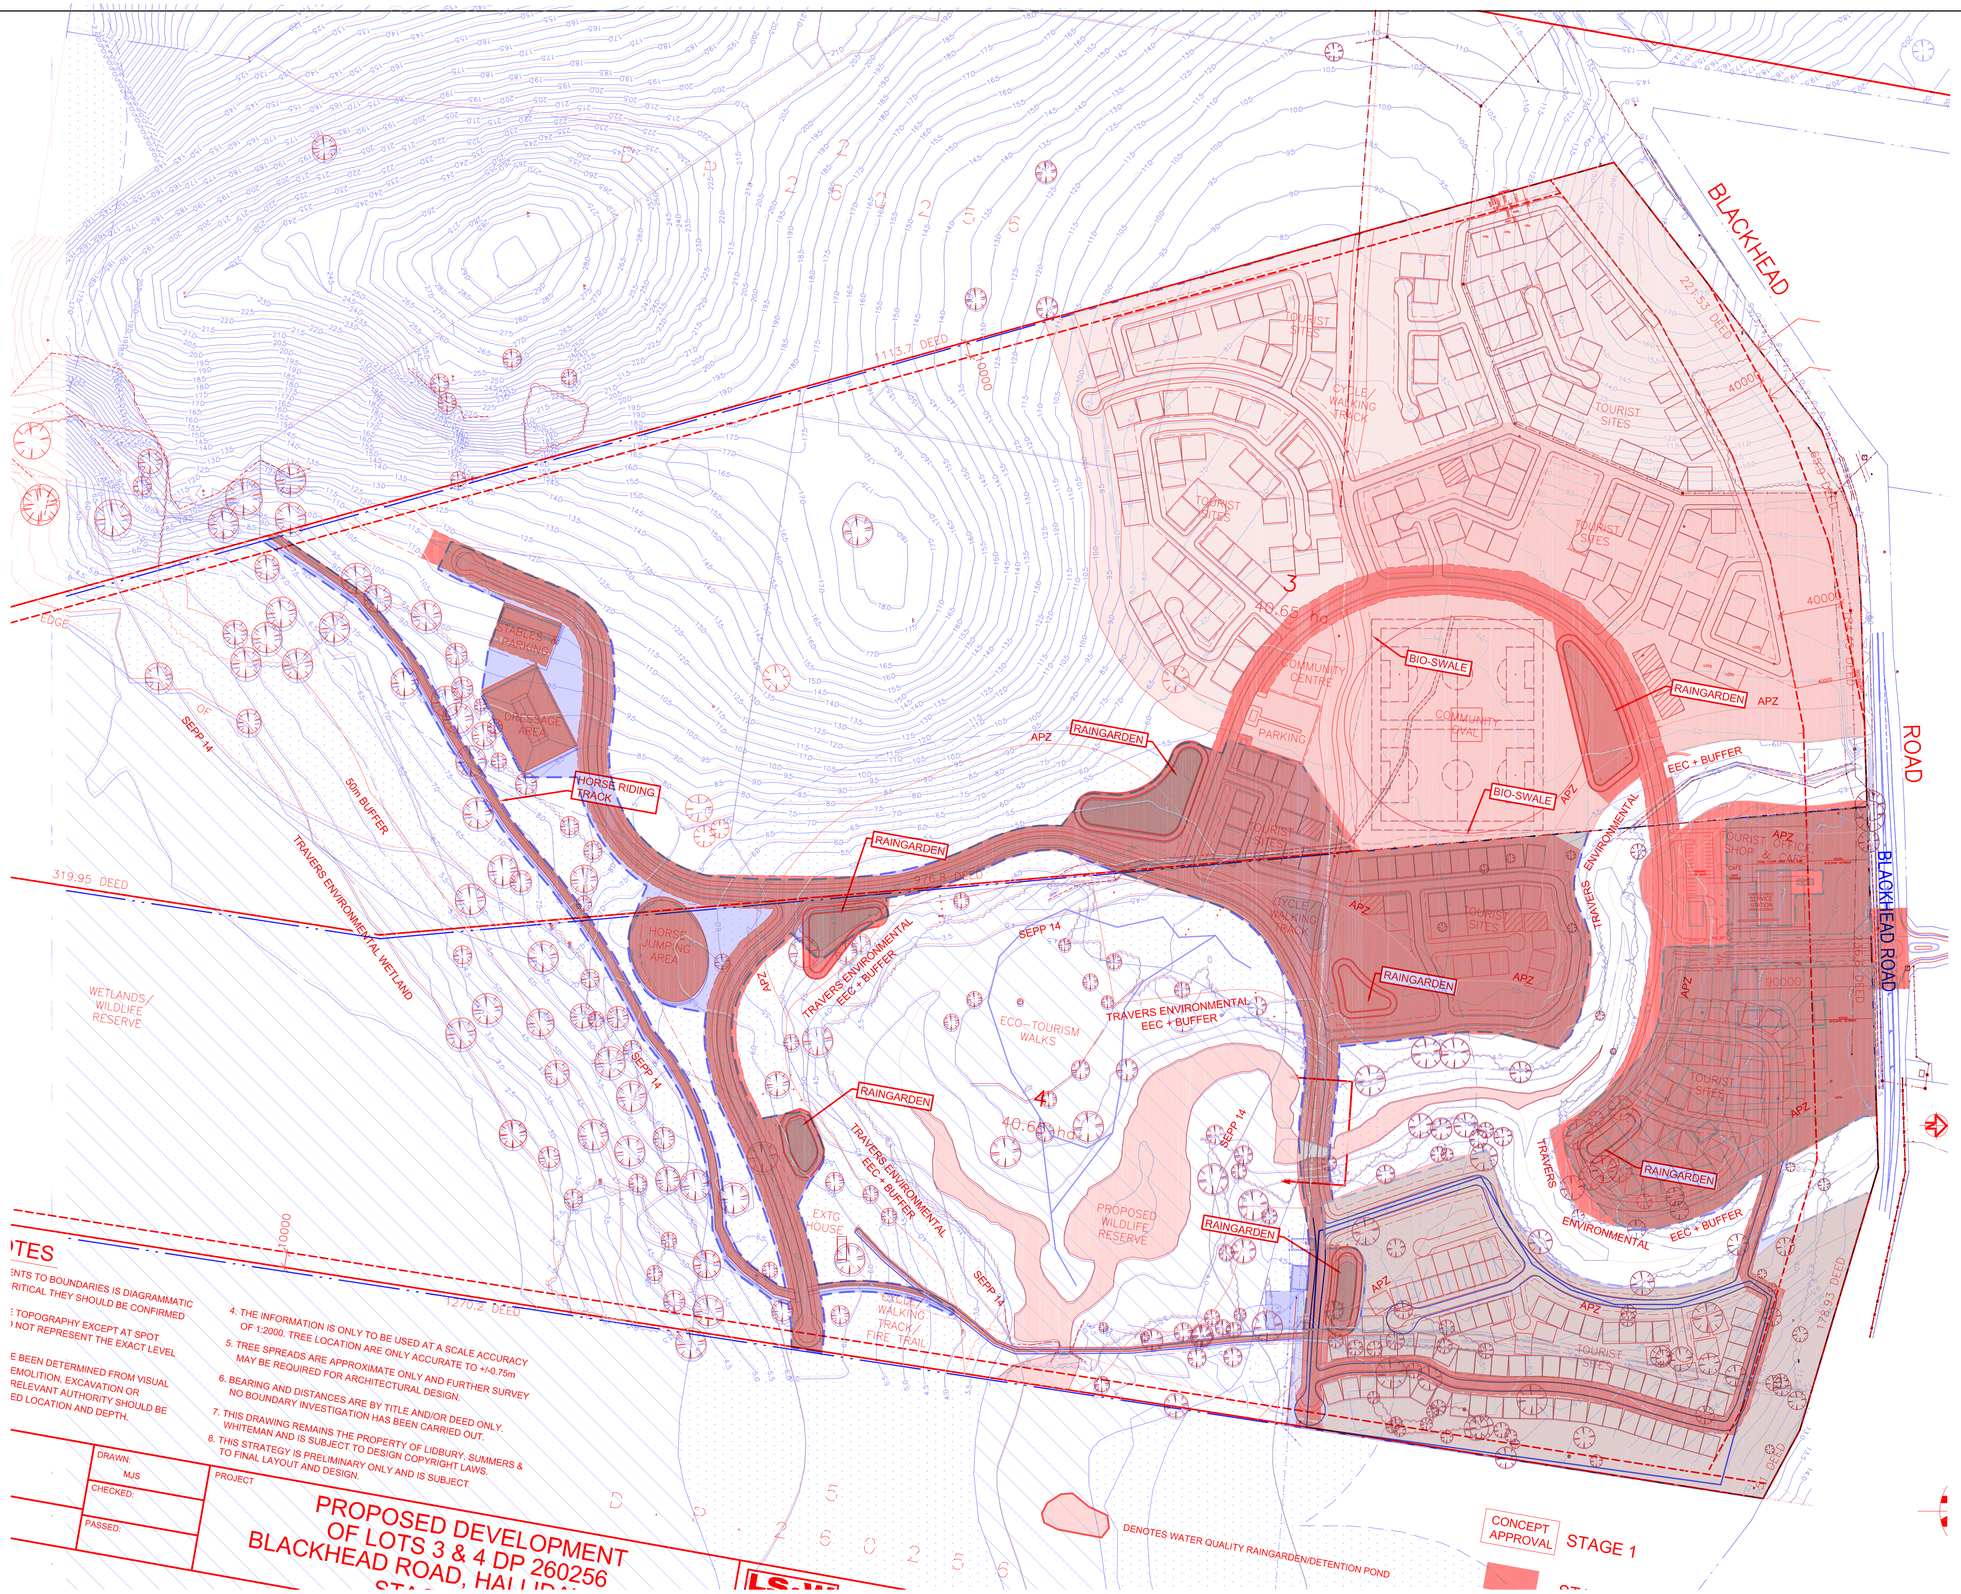

NTES

ENTS TO BOUNDARIES IS DIAGRAMMATIC
RITICAL THEY SHOULD BE CONFIRMED

: TOPOGRAPHY EXCEPT AT SPOT
NOT REPRESENT THE EXACT LEVEL

E BEEN DETERMINED FROM VISUAL
EMOLITION, EXCAVATION OR
RELEVANT AUTHORITY SHOULD BE
ED LOCATION AND DEPTH.

4. THE INFORMATION IS ONLY TO BE USED AT A SCALE ACCURACY OF 1:2000. TREE LOCATION ARE ONLY ACCURATE TO +/-0.75m
5. TREE SPREADS ARE APPROXIMATE ONLY AND FURTHER SURVEY MAY BE REQUIRED FOR ARCHITECTURAL DESIGN.
6. BEARING AND DISTANCES ARE BY TITLE AND/OR DEED ONLY. NO BOUNDARY INVESTIGATION HAS BEEN CARRIED OUT.
7. THIS DRAWING REMAINS THE PROPERTY OF LIDBURY, SUMMERS & WHITEMAN AND IS SUBJECT TO DESIGN COPYRIGHT LAWS.
8. THIS STRATEGY IS PRELIMINARY ONLY AND IS SUBJECT TO FINAL LAYOUT AND DESIGN.

REV	DATE	DRN	CHK	APP	DRAWING STATUS
C	04.10.24	J.T	J.T.	J.T	ISSUED FOR DA MODIFICATION
B	30.09.24	J.T.	J.T.	J.T.	ISSUED FOR DA MODIFICATION
A	09.11.23	J.T.	J.T.	J.T.	ISSUED FOR DA MODIFICATION

REVISIONS

This drawing is **not** approved for construction unless signed.

DIAL BEFORE YOU DIG www.1100.com.au

COPYRIGHT - This drawing and the information provided shall remain the property of DRB Consulting Engineers Pty Ltd (DRB) and may not be used, copied or reproduced, in whole or part, for any purpose other than that for which it was supplied without the prior consent of DRB. This drawing has been produced in colour and may be incomplete if printed/copied in colour. All dimensions to be verified on-site before commencing work.

N

DRB CONSULTING ENGINEERS
260 MAITLAND ROAD, MAYFIELD
PO BOX 4105 KOTARA EAST 2305
0402 915 549
mathew@drbengineering.com.au
ABN 64 625 755 482

CLIENT: Hallidays Point Lifestyle Pty Ltd

TITLE: SITE PLAN OVERLAY - APPROVED VS PROPOSED

PROJECT: HALLIDAYS CARAVAN PARK
296 Blackhead Road,
Hallidays Point. NSW. 2430.

DRAWING STATUS	SHEET SIZE
MASTERPLAN	A1
SCALE: NOT TO SCALE	DRAWN: SF
PROJECT REF No. 210850 / DRAWING No. CIV.000	REVISION B

Date : 09.11.2023 2:17 PM Plotted By : JACKSON Found : C:\Users\Jackson\DRB Consulting Engineers Pty Ltd\Files - Documents\210850 - Hallidays Point Caravan Park\3. Drawings\1. Civil\210850_CIV.101_STAGING PLAN.dwg