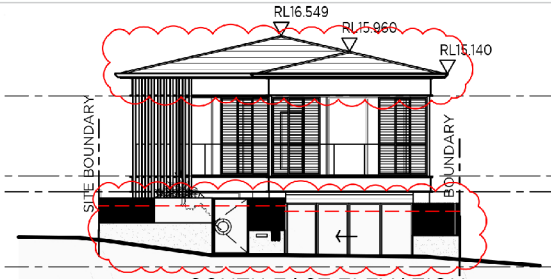

SOUTH EAST ELEVATION
STREET ELEVATION

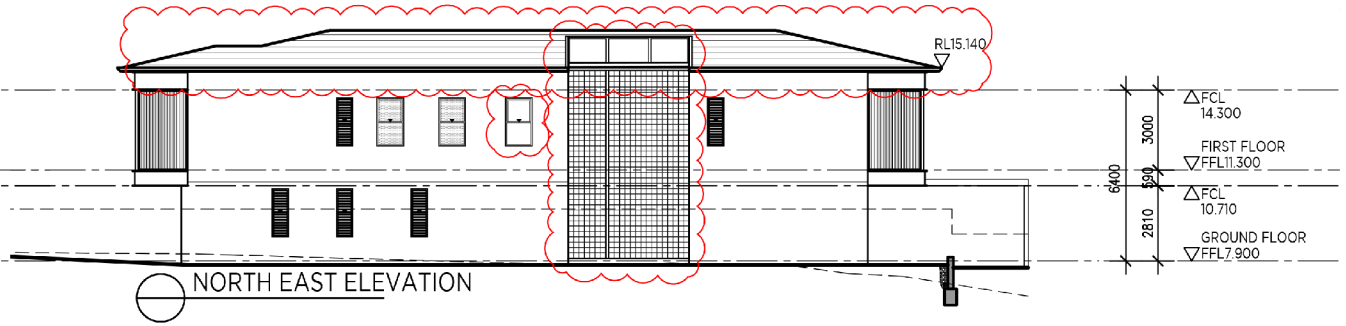

NORTH EAST ELEVATION

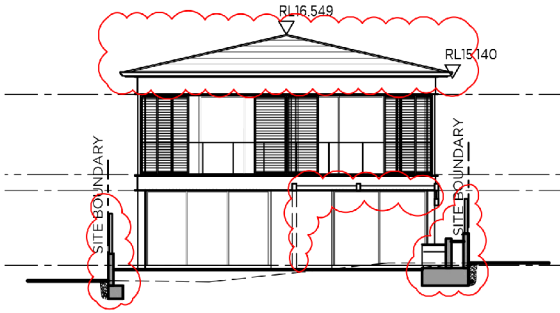

NORTH WEST ELEVATION

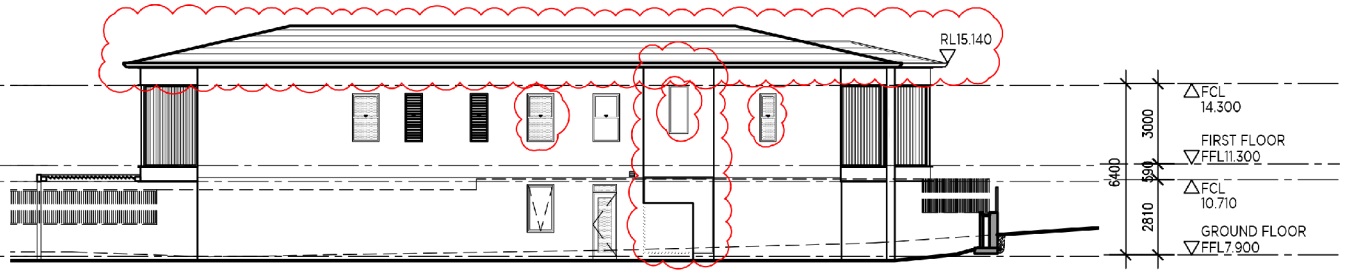

SOUTH WEST ELEVATION

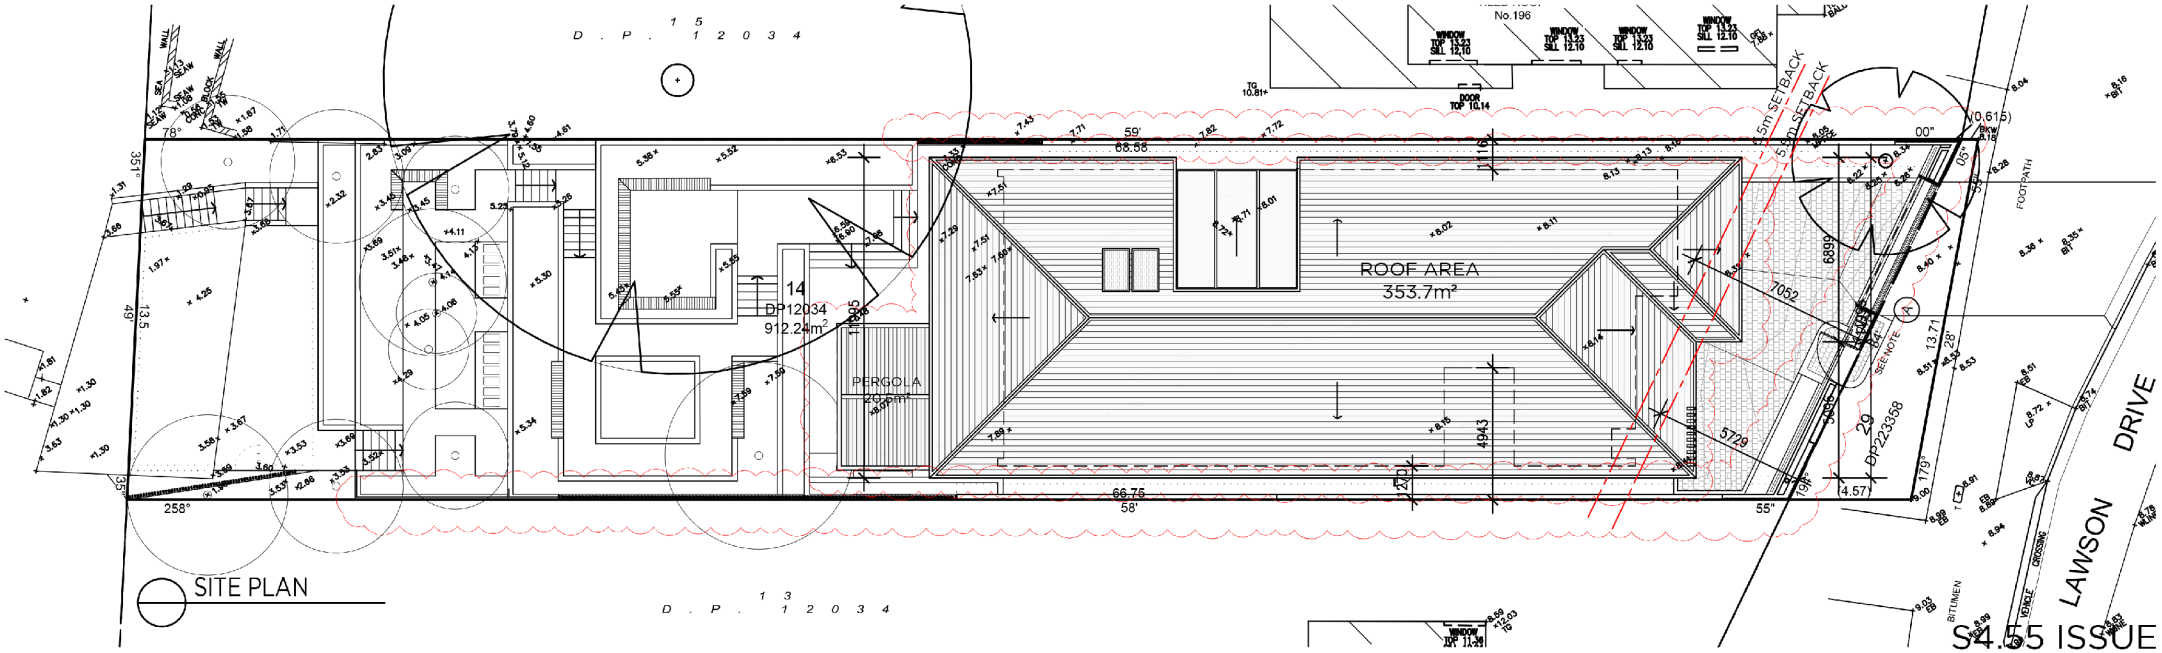

SITE PLAN

S4.55 ISSUE

REV	DATE	DESCRIPTION	BY
00	31.10.24	S4.55 SUBMISSION	EF

CLIENT
L & J Management PTY LTD
Winning Builders PTY LTD

PROJECT ADDRESS
198 Henry Lawson Drive
Georges Hall 2198
Lot 14 DP12034

ALVARO ARCHITECTS PTY LTD
ABN 71 604 570 509
Nom. Architect R. Alvaro 9221
M 0402 529 840
A Unit 24, 2-8 Daniel Street,
Wetherill Park, NSW 2164
E info@alvaroarchitects.com.au
ALVAROARCHITECTS.COM.AU

ALVARO

PROJECT
PROPOSED DWELLING
GEORGES HALL

Use figured dimensions only. Verify all levels and dimensions on site before commencing construction, fabrication, or shop drawings.
© Copyright. All rights reserved.

NORTH

DRAWN	DRAWING TITLE	
EF	NOTIFICATION PLANS AND ELEVATIONS	
CHECKED	SCALE @A3	JOB NUMBER
RA	1:200	0325
APPROVED	DRAWING NO.	REV
RA	801	00