DATE PLOTTED: 6 November 2024, BY : RDC Engineers PTY LTD

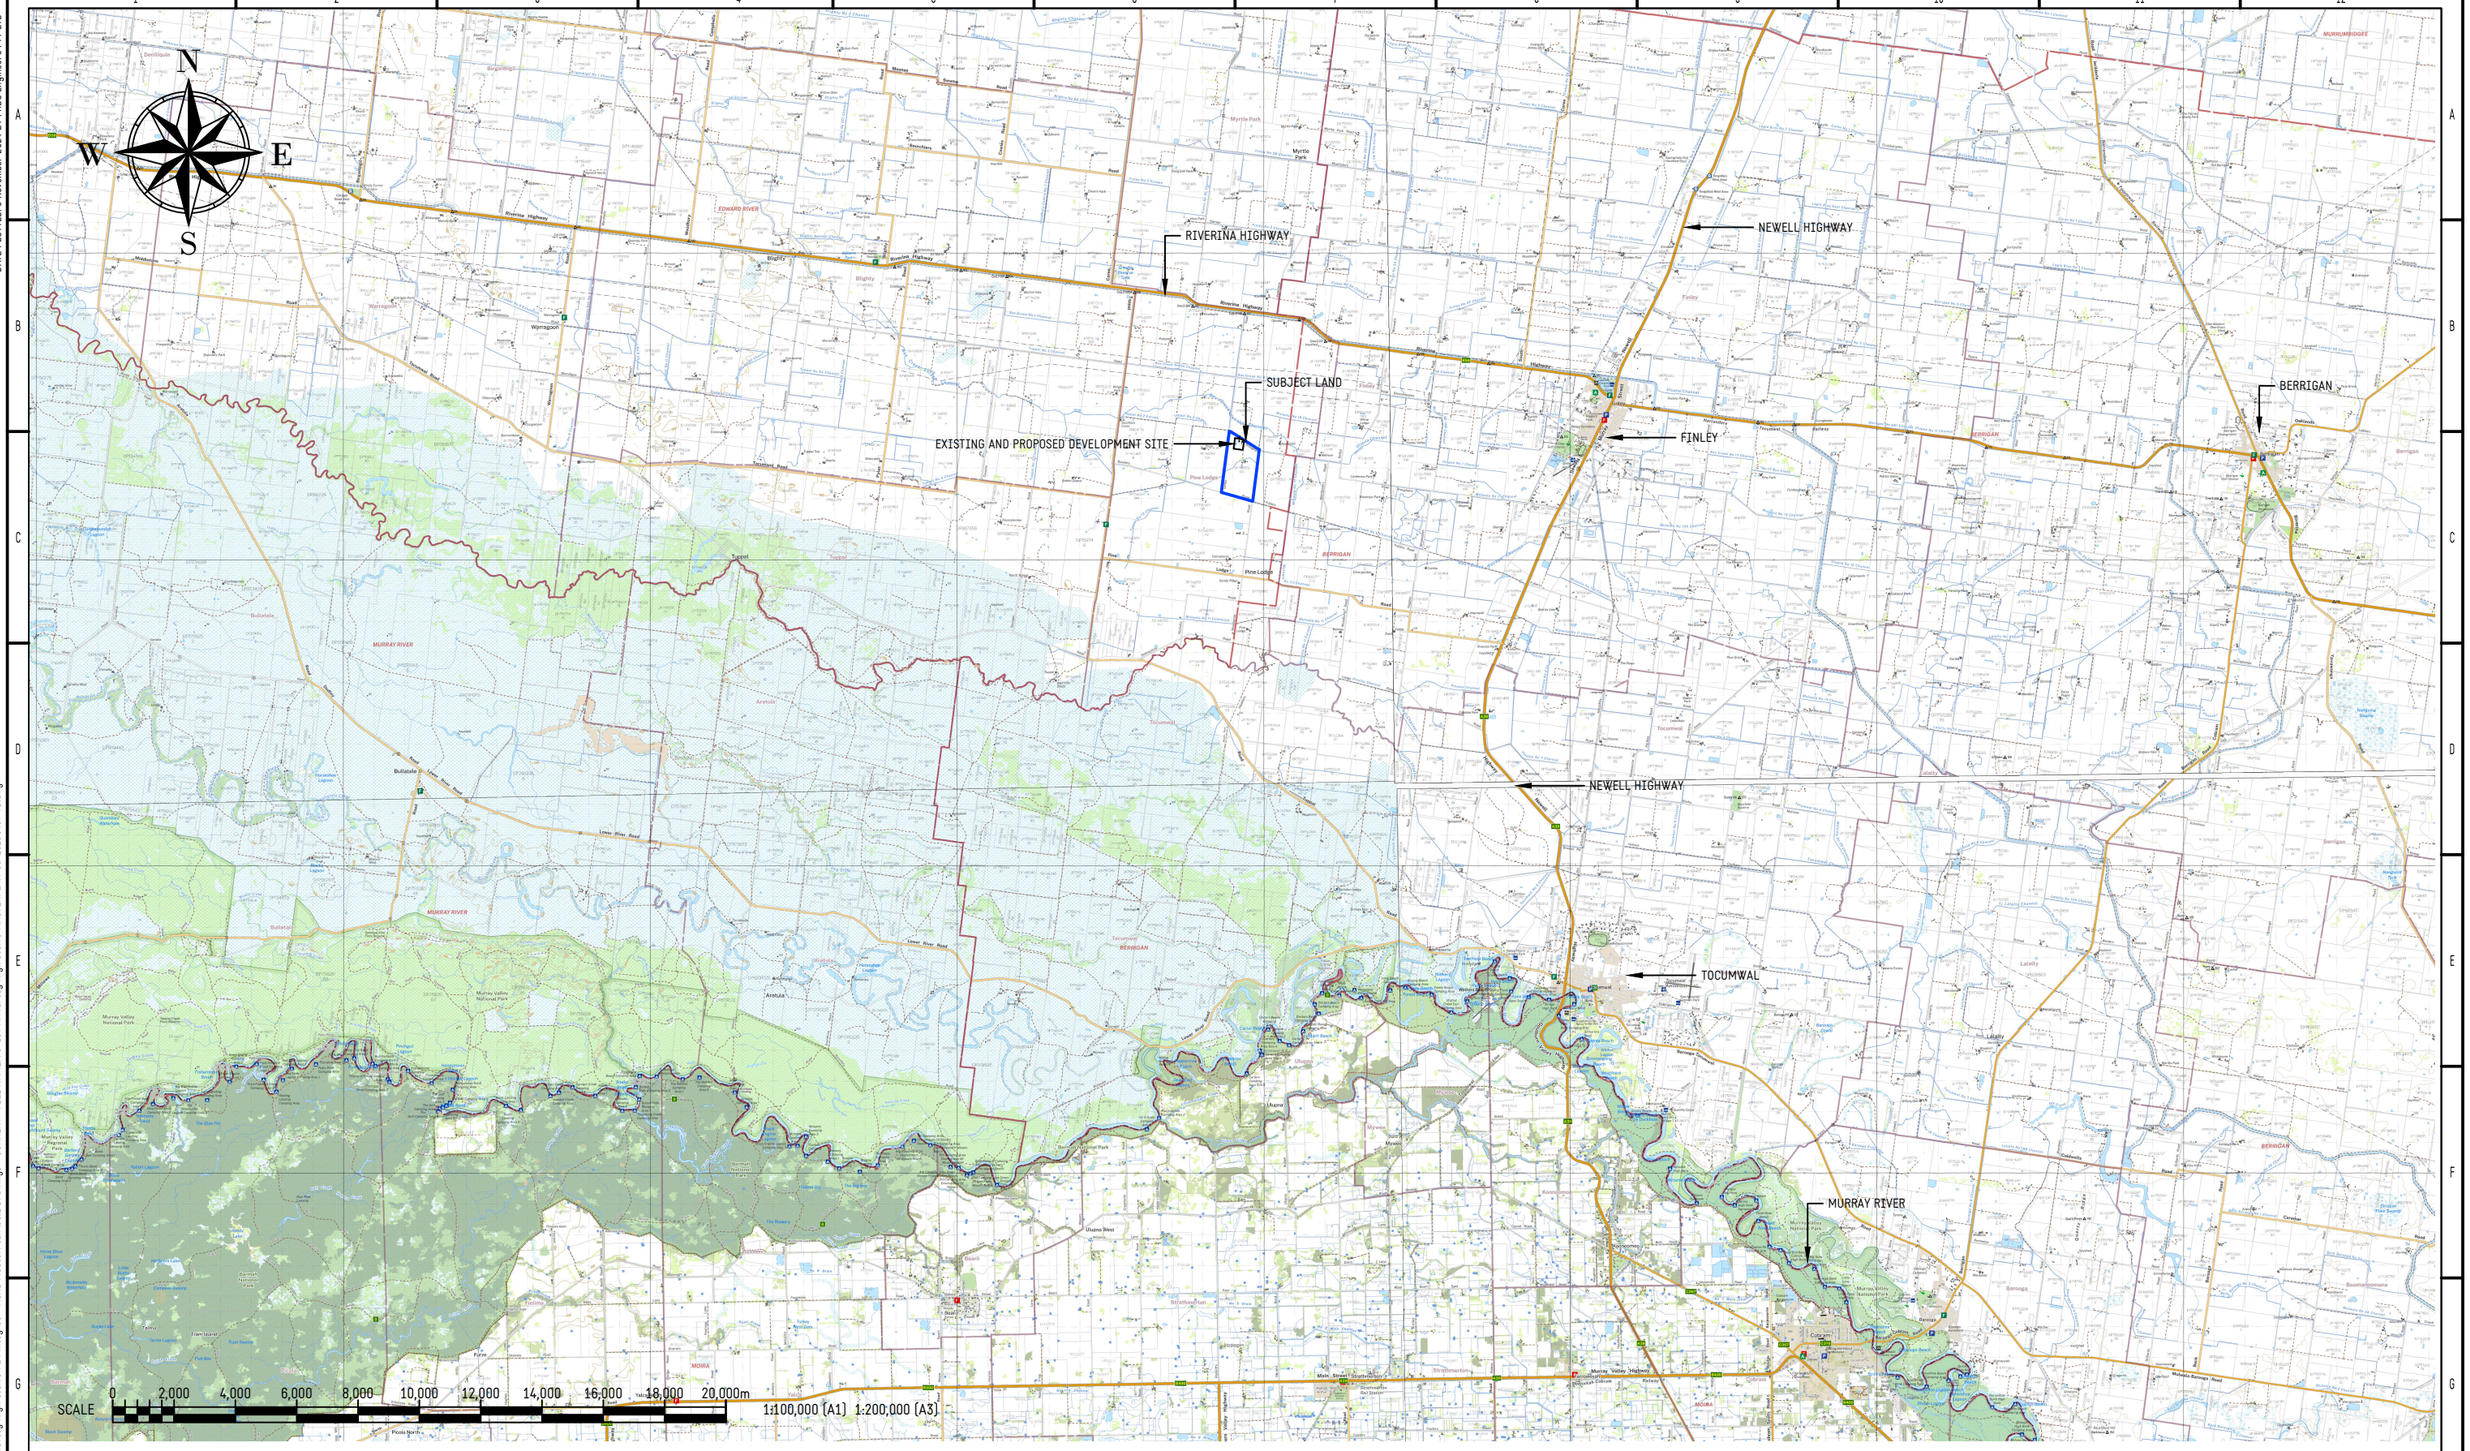

LEGEND

- SUBJECT LAND BOUNDARY
- LAND PARCEL BOUNDARY

NOTES:

1. CADASTRAL INFORMATION BASED ON THE NSW GOVERNMENT SPATIAL SERVICES DIGITAL CADASTRAL DATABASE (DCDB) 2023, PROVIDED BY THE NSW DEPARTMENT OF FINANCE, SERVICES AND INNOVATION (DFSI) SPATIAL INFORMATION eXCHANGE AND ACCURACY IS LIMITED.
2. TOPOGRAPHIC INFORMATION BASED ON THE NSW GOVERNMENT SPATIAL SERVICES NSW TOPOGRAPHIC MAPS 2023, PROVIDED BY THE NSW DEPARTMENT OF CUSTOMER SERVICES SPATIAL SERVICES AND ACCURACY IS LIMITED.
3. INFORMATION MAY HAVE BEEN CAPTURED AT DIFFERENT ACCURACIES AND SCALES. IMAGERY OBTAINED FROM NSW DEPARTMENT OF LANDS.
4. HORIZONTAL DATUM - MGA2020 UTM ZONE 55.

DISCLAIMER:

1. THE INFORMATION IN THIS PLAN HAS BEEN PROVIDED IN GOOD FAITH AND ALL EFFORT HAS BEEN MADE TO ENSURE THE ACCURACY OF THE INFORMATION AND IMAGES. ALL INFORMATION IS CURRENT ONLY AT THE TIME AND DATE OF SUPPLY. NO WARRANTY, CONDITION, DESCRIPTION OR REPRESENTATION IS GIVEN BY SPATIAL SERVICES IN RELATION TO ANY PRODUCTS PROVIDED. SPATIAL SERVICES OR OTHER THIRD PARTIES SHALL NOT BE LIABLE FOR LOSSES OR DAMAGES THAT MAY RESULT FROM THE USE OF THIS INFORMATION.
2. ALL COPYRIGHT, TRADEMARK AND OTHER INTELLECTUAL PROPERTY RIGHTS ARE THE PROPERTY OF SPATIAL SERVICES, THE STATE OF NEW SOUTH WALES OR OTHER THIRD PARTIES.

STATUS: FOR APPROVAL
NOT TO BE USED FOR CONSTRUCTION PURPOSES

RPEQ

INFORMATION CONTAINED ON THIS PLAN IS THE COPYRIGHT OF RDC ENGINEERS PTY LTD.
UNAUTHORISED USE OR REPRODUCTION OF THIS PLAN EITHER WHOLLY OR IN PART WITHOUT WRITTEN PERMISSION INFRINGES COPYRIGHT.
© RDC ENGINEERS PTY LTD

RDC ENGINEERS
AGRICULTURAL ENVIRONMENTAL PROJECT MANAGEMENT
ABN 37 627 163 071
PO BOX 1223
TOOWOOMBA QLD 4350
M: 0427 629 203
E: info@rdcengineers.com.au

REV.	DATE	REVISION DESCRIPTION	DRAWN	CHECK	APPROVED
A	31/08/24	DRAFT ISSUE TO CLIENT	RJD	RJD	RJD
B	07/11/24	FINAL ISSUE FOR LODGEMENT TO EDWARD RIVER COUNCIL	RJD	RJD	RJD

SCALE	1:200,000 (A3)
DRAWN	RJD
DATE	07/11/2024
CHECKED	RJD
DATE	07/11/2024
APPROVED	RJD
DATE	07/11/2024

CLIENT: AJ & NA VARLEY
PROJECT: PROPOSED EXPANSION OF BEEF CATTLE FEEDLOT
TITLE: DEVELOPMENT APPLICATION FOR INTENSIVE LIVESTOCK AGRICULTURE ENVIRONMENTAL IMPACT STATEMENT
SUBJECT LAND - LOCAL CONTEXT PLAN

REPORT REFERENCE	SUPPLIED DRAWING NUMBER		DRAWING NUMBER	REV.
FIGURE 2		A3	F3-107-00-02	B

FILE PATH: C:\RDC Engineers\RDCE - Projects\F3-107 A and N Varley High Claire FL Finley\05 - ACAD MasterPlan\05.1 Drawings - CURRENT FILE NAME: F3-107 ANVarley High Claire MASTERPLAN-00-20230407 v8.dwg