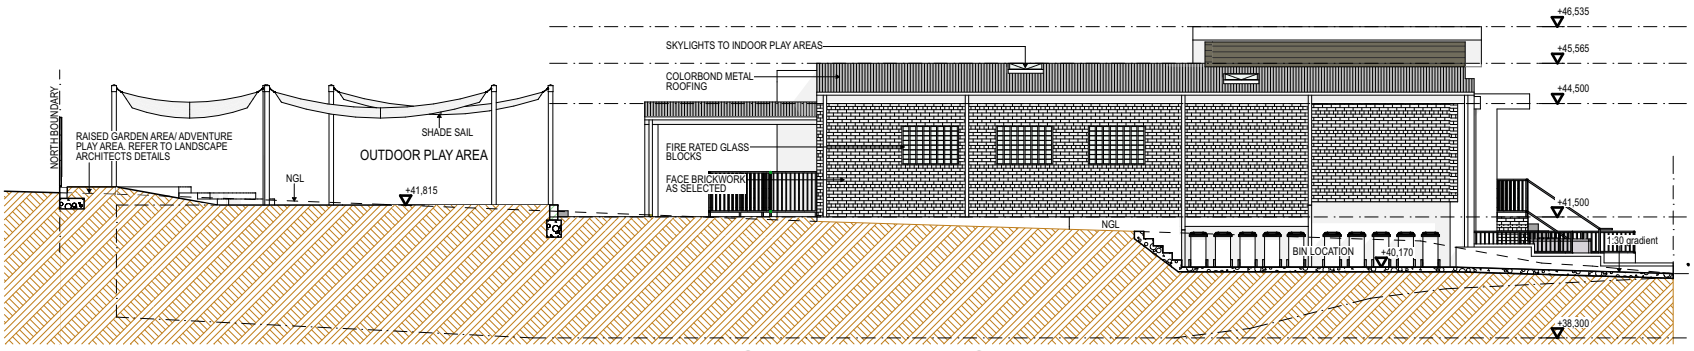

WEST ELEVATION 1:200

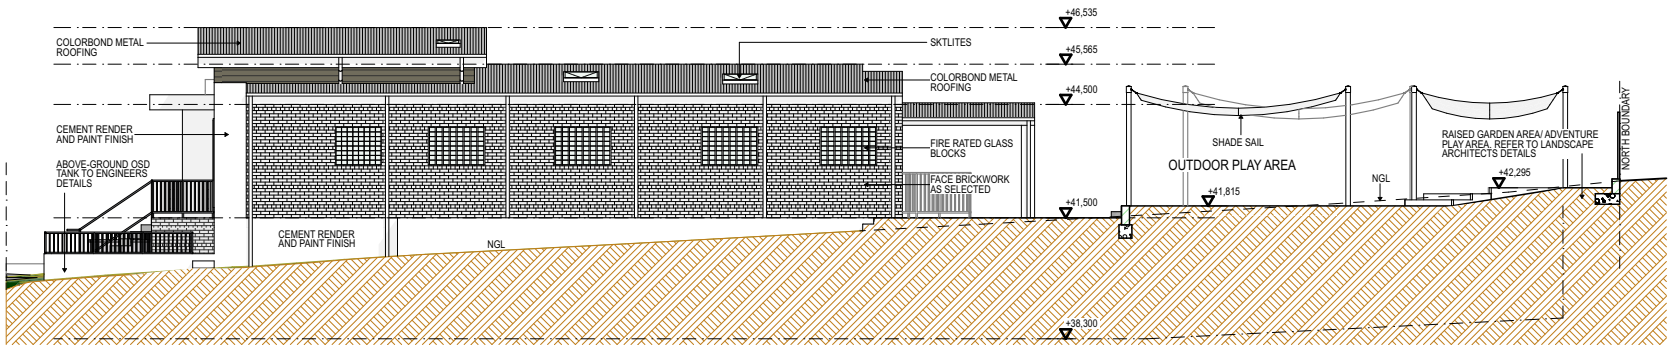

EAST ELEVATION 1:200

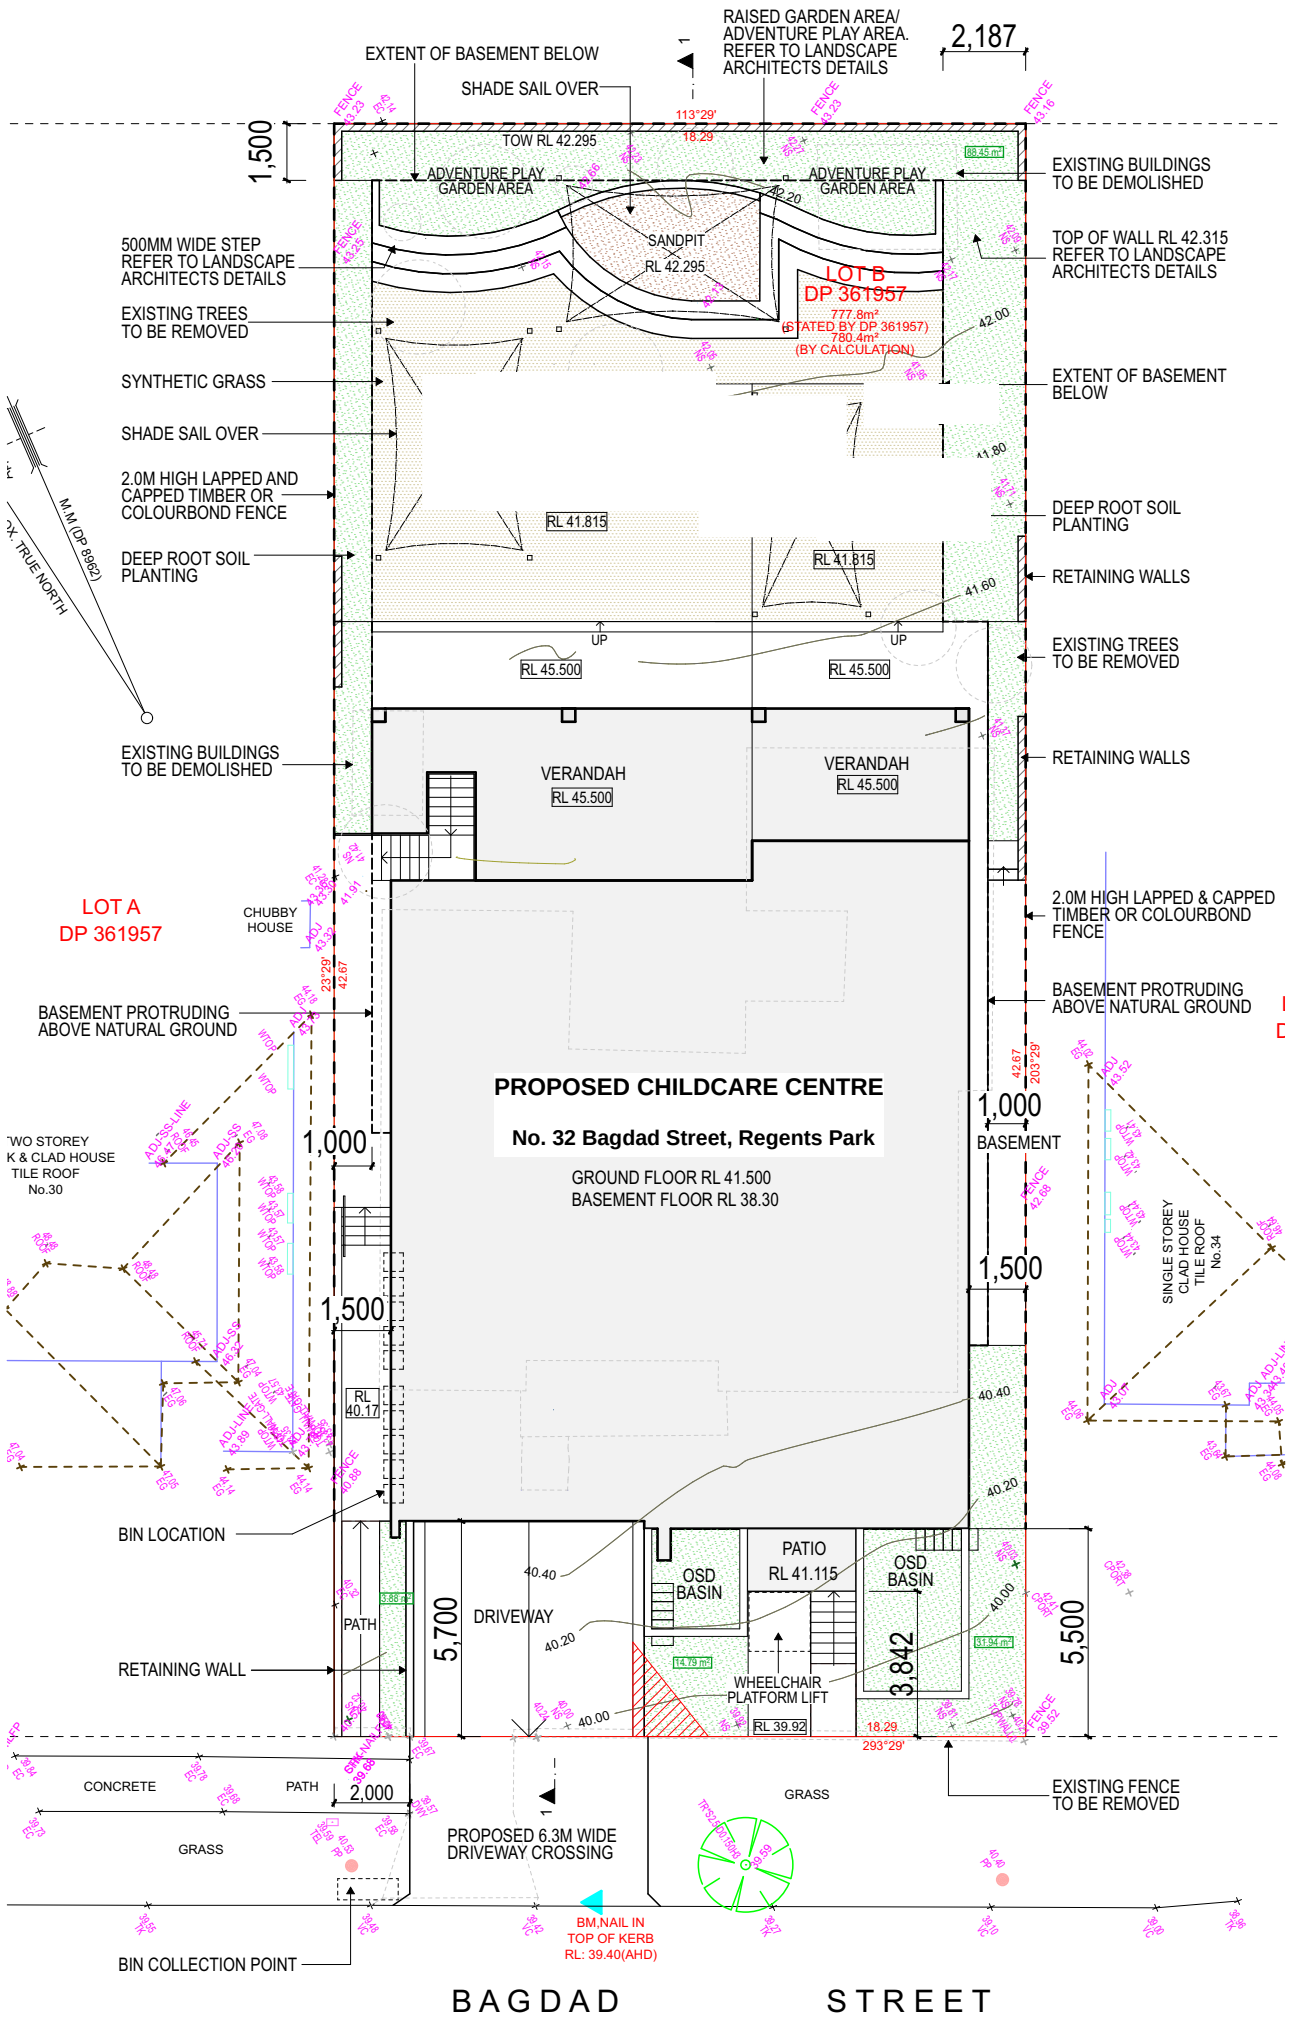

SITE PLAN

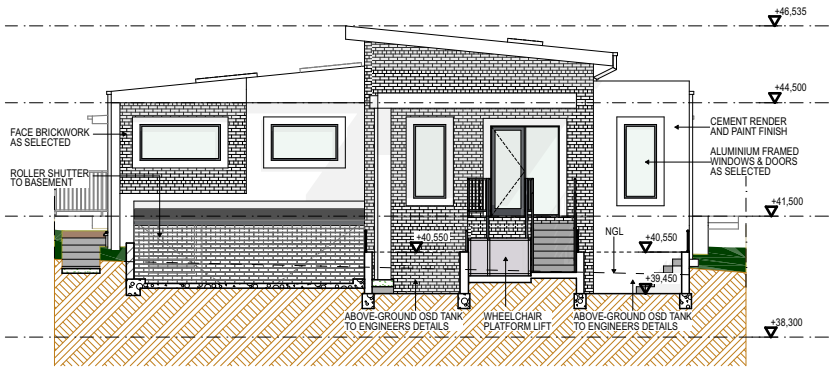

SOUTH ELEVATION 1:200

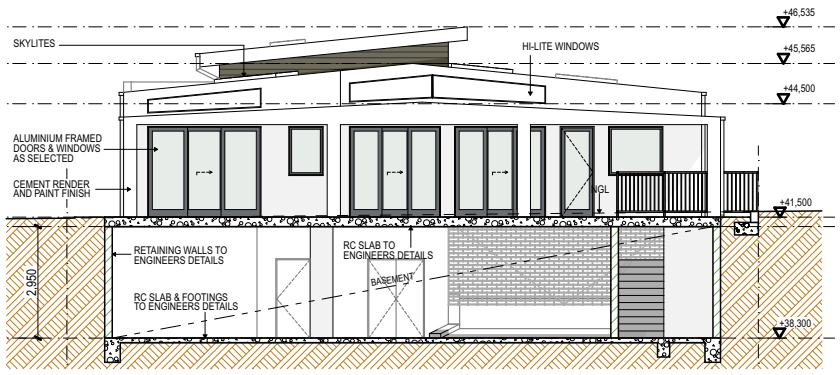

NORTH ELEVATION 1:200