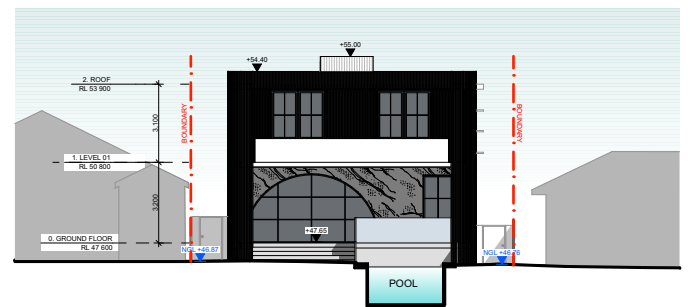
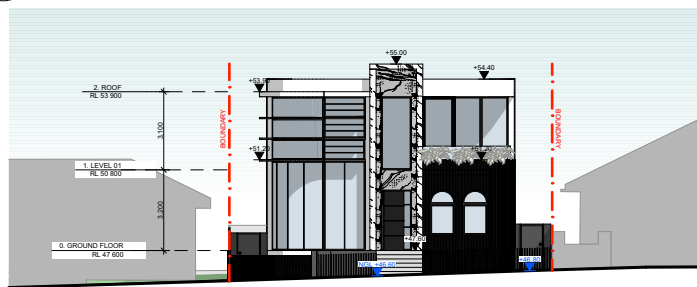
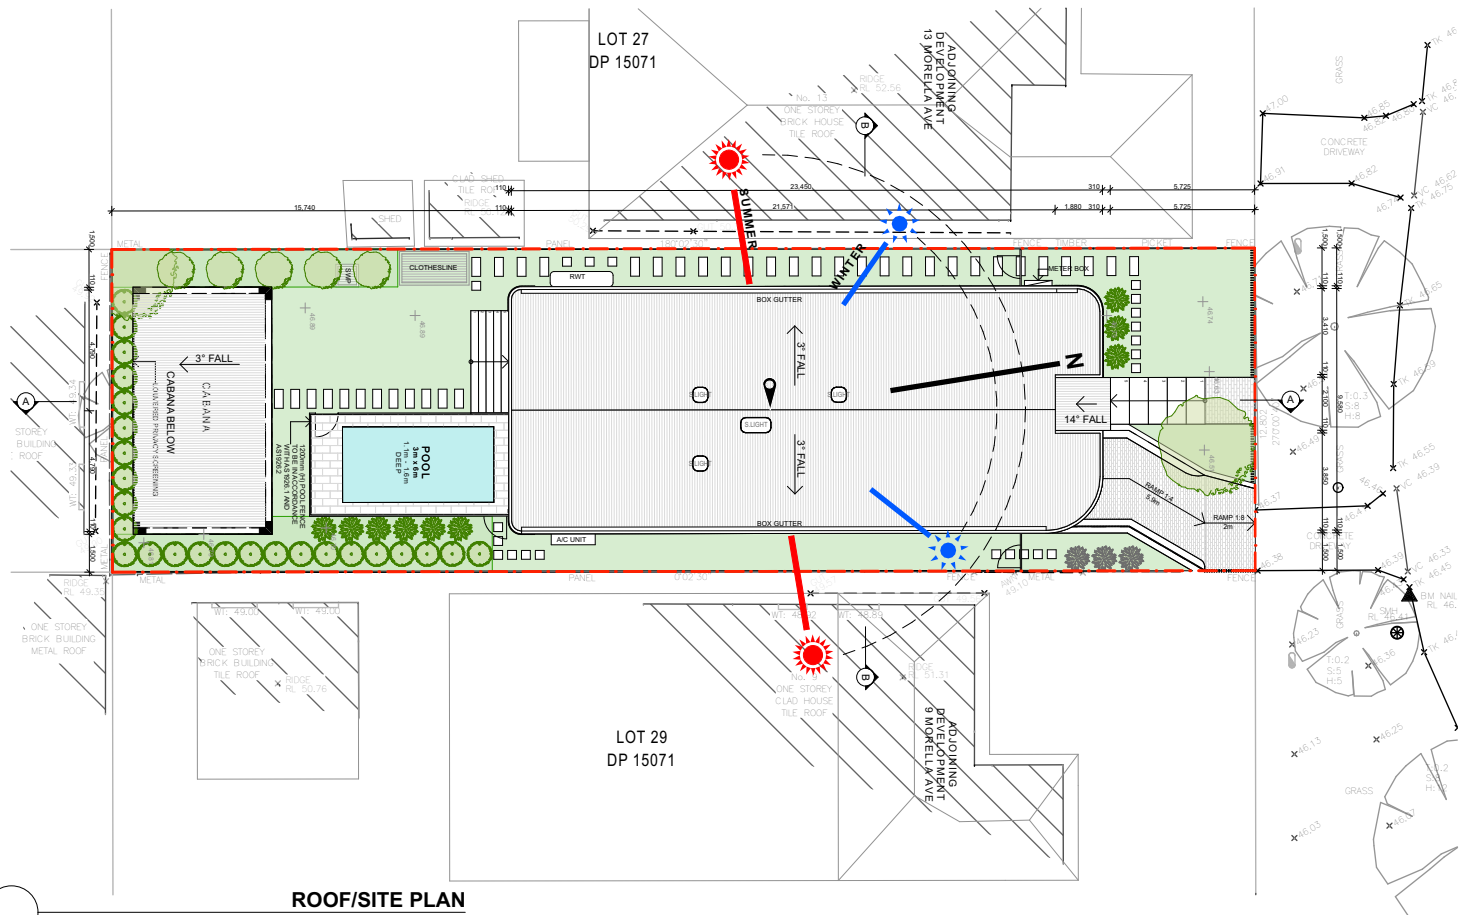


FOR DA PURPOSES ONLY NOT FOR CONSTRUCTION DA	A4 Drawing Size	© COPYRIGHT THESE DRAWINGS ARE SUBJECT TO COPYRIGHT.		ARCHITECT GHAZI AL ALI ARCHITECT PTY LTD NSW reg. no. 7542 T. +612 9744 7035 E. office@ghazia.com +612 9660 3214 ABN: 67167131848 A: The Carlton Factory Suite 211 / 47-55 John St, Leichhardt NSW 2040	PROJECT 11 Morella Avenue Sefton NSW 2162	DRAWING NAME NEIGHBOUR NOTIFICATION	PROJECT NUMBER P24-009
					CLIENT Said Moosawi	DRAWING NUMBER DA NN1	