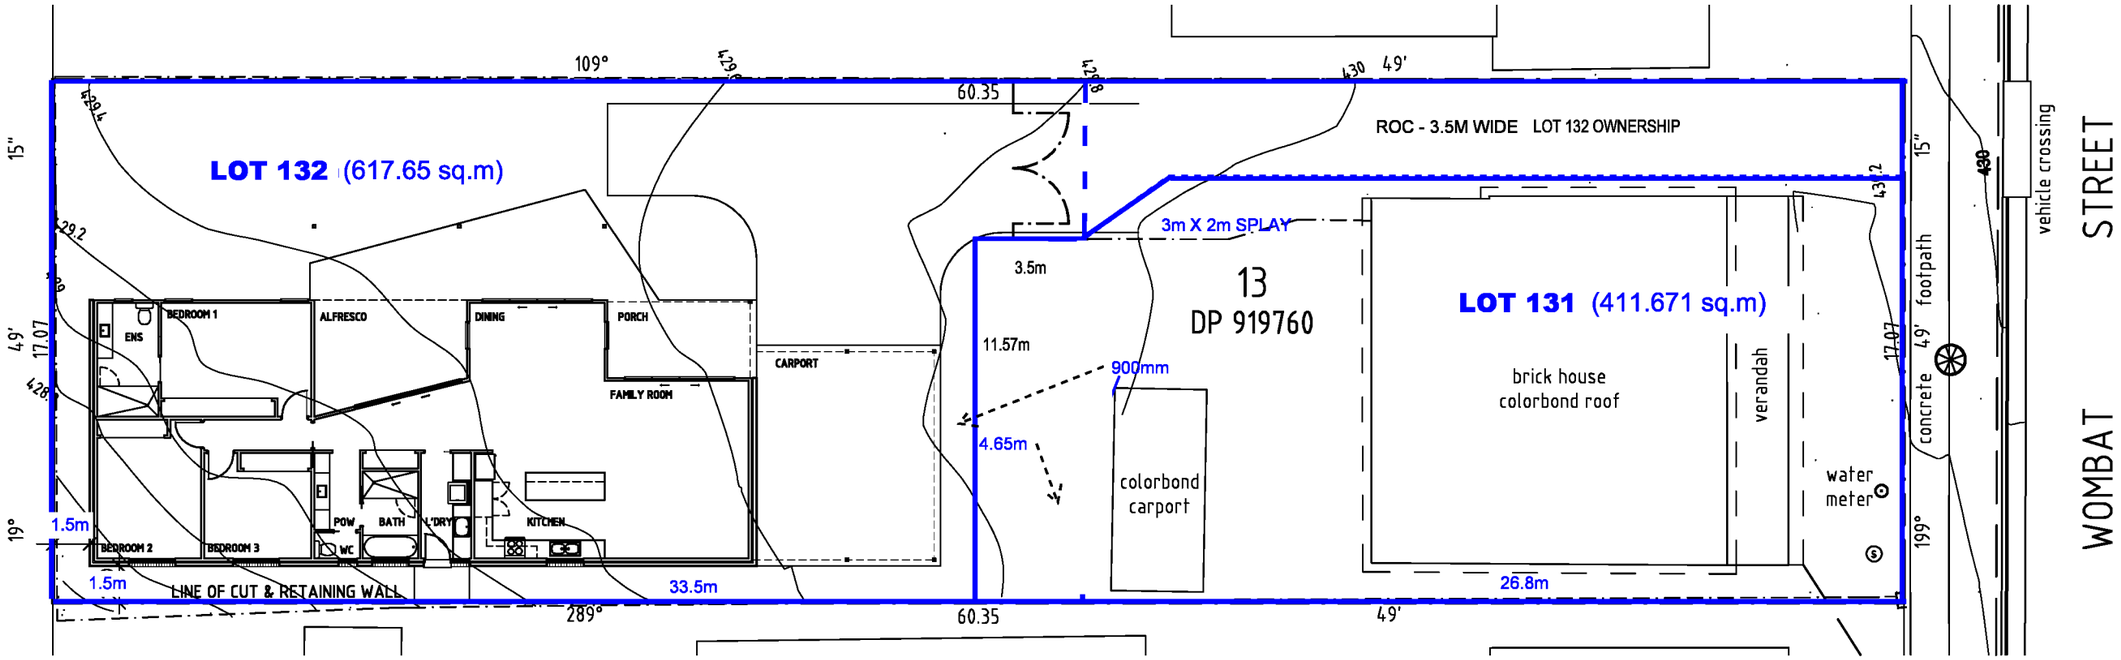

SITE PLAN

SCALE 1 : 200

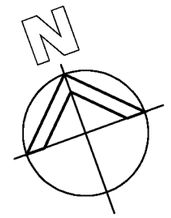

PROPOSED PLAN OF SUBDIVISION
CORCORAN

LOT 1 DP 919760
13 WOMBAT STREET YOUNG

rev 01 (02/12/2024)

Figured dimensions shall be used in preference to scaling of drawings.

All materials and workmanship to be in strict accordance with current manufacturers printed instructions, local regulations and SAA Codes.

No.	Description
	AMENDMENTS

All construction work to be in accordance with the BUILDING CODE OF AUSTRALIA, and relevant codes.

Any discrepancy found in the drawing set, dimensions, etc are to be reported to the designer before proceeding with any construction.

Ground lines are indicative only and must be verified on site before commencing any work. ©

The information as shown on these drawings is correct at the time of documentation. A1 House Designs accepts no responsibility for errors or omission in this drawing set.

Drawings subject to copyright and may not be reproduced in any form without the written permission of A D TANNER CONSTRUCTIONS OR A1 HOUSE DESIGNS.

Builder:
A D TANNER CONSTRUCTIONS
PO BOX 1395 YOUNG NSW 2594
MOBILE: 0417 482 965
FAX: 02 6382 3055

Designer:
"A1 HOUSE DESIGNS"
A DIVISION OF GAVIN ROWLEY BUILDING CONTRACTORS Pty Ltd
ARCHITECTURAL DESIGN & COMPUTER DRAFTING
PO BOX 225 GOULBURN NSW 2580
rowley225@outlook.com
MOBILE 0407 483 319

Client:

Scale: SAS	Date: jULY 2024
Drawn: OAR	Job No. 1004-001
Sheet 1	Amdt. SUBDIV