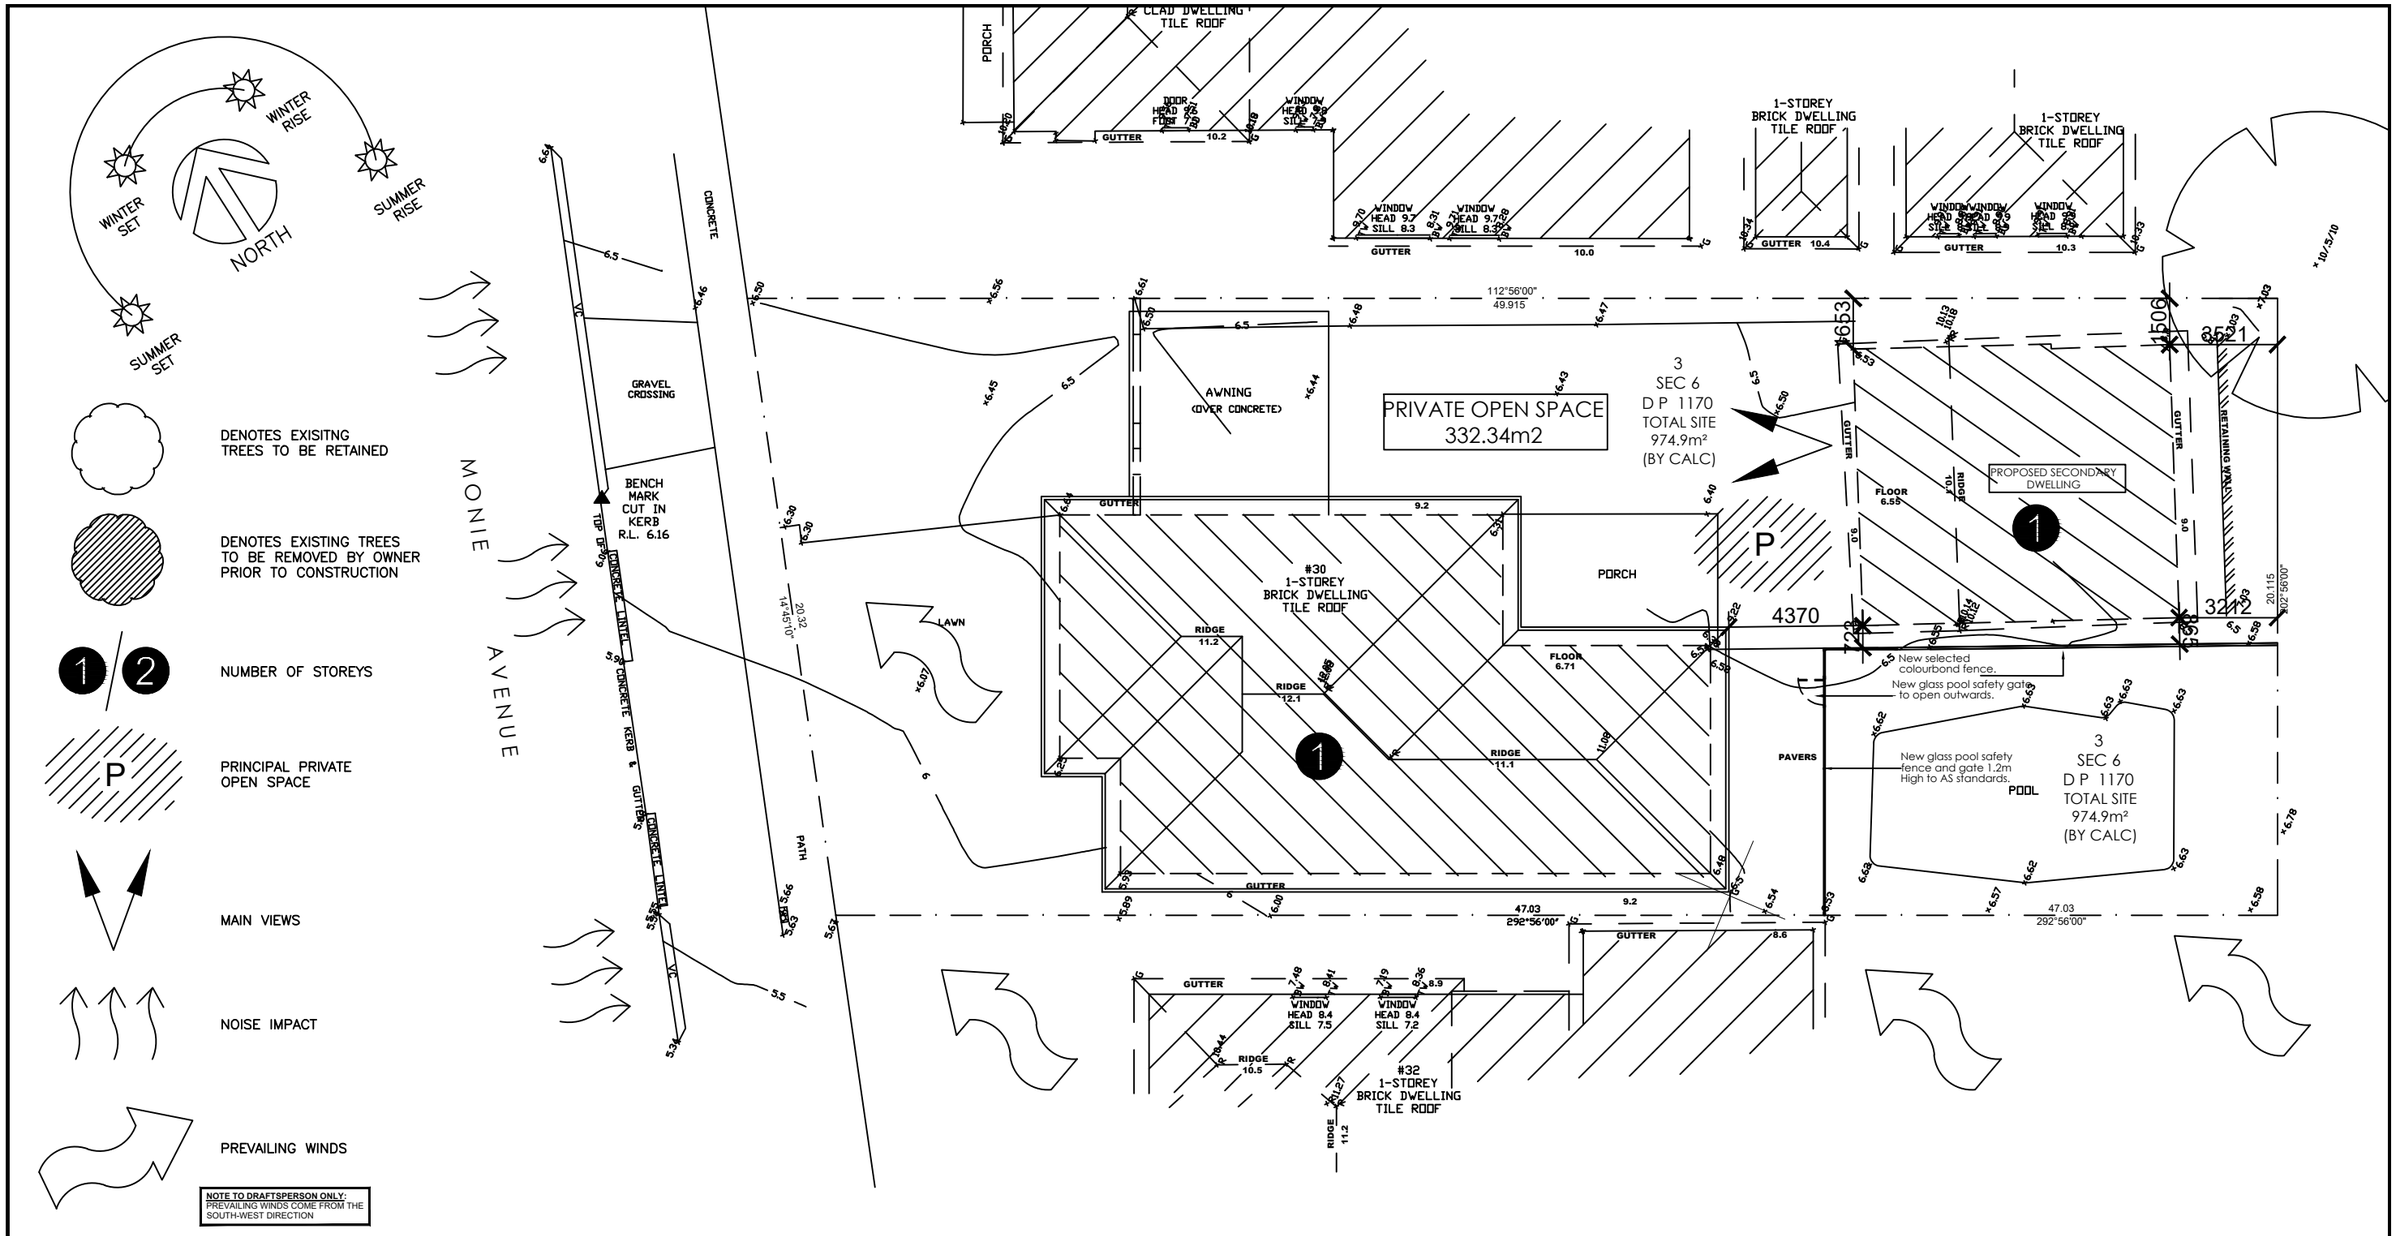

SITE ANALYSIS PLAN

REVISION:		DATE:
A	DEVELOPMENT APPLICATION	

© ALL RIGHTS RESERVED
This plan is the property of inkon plans
Any copying or altering of the drawing shall not be undertaken without written permission from inkon plans

DIMENSIONS TO BE READ IN PREFERENCE TO SCALING

CHANGE OF USE UNAUTHORISED PROPOSED SECONDARY DWELLING

inkon plans architectural drafting group
Mobile: 0414 671 114
email: charbel@inkonplans.com.au
Address: Level 3 Suite 303, 398 Chapel Rd, Bankstown NSW 2200

CLIENTS NAME: MR. SATYA SINGH
ADDRESS: 30 MONIE AVENUE
SUBURB: EAST HILLS NSW
DRAWING TITLE: SITE ANALYSIS PLAN

DATE DRAWN: 02.10.2024
DRAWN: CH
SCALE: 1:200
DRAWING NO: 06

NORTH

JOB NO: 20240016