






1 SUN EYE VIEW - 9 AM
SCALE : NTS

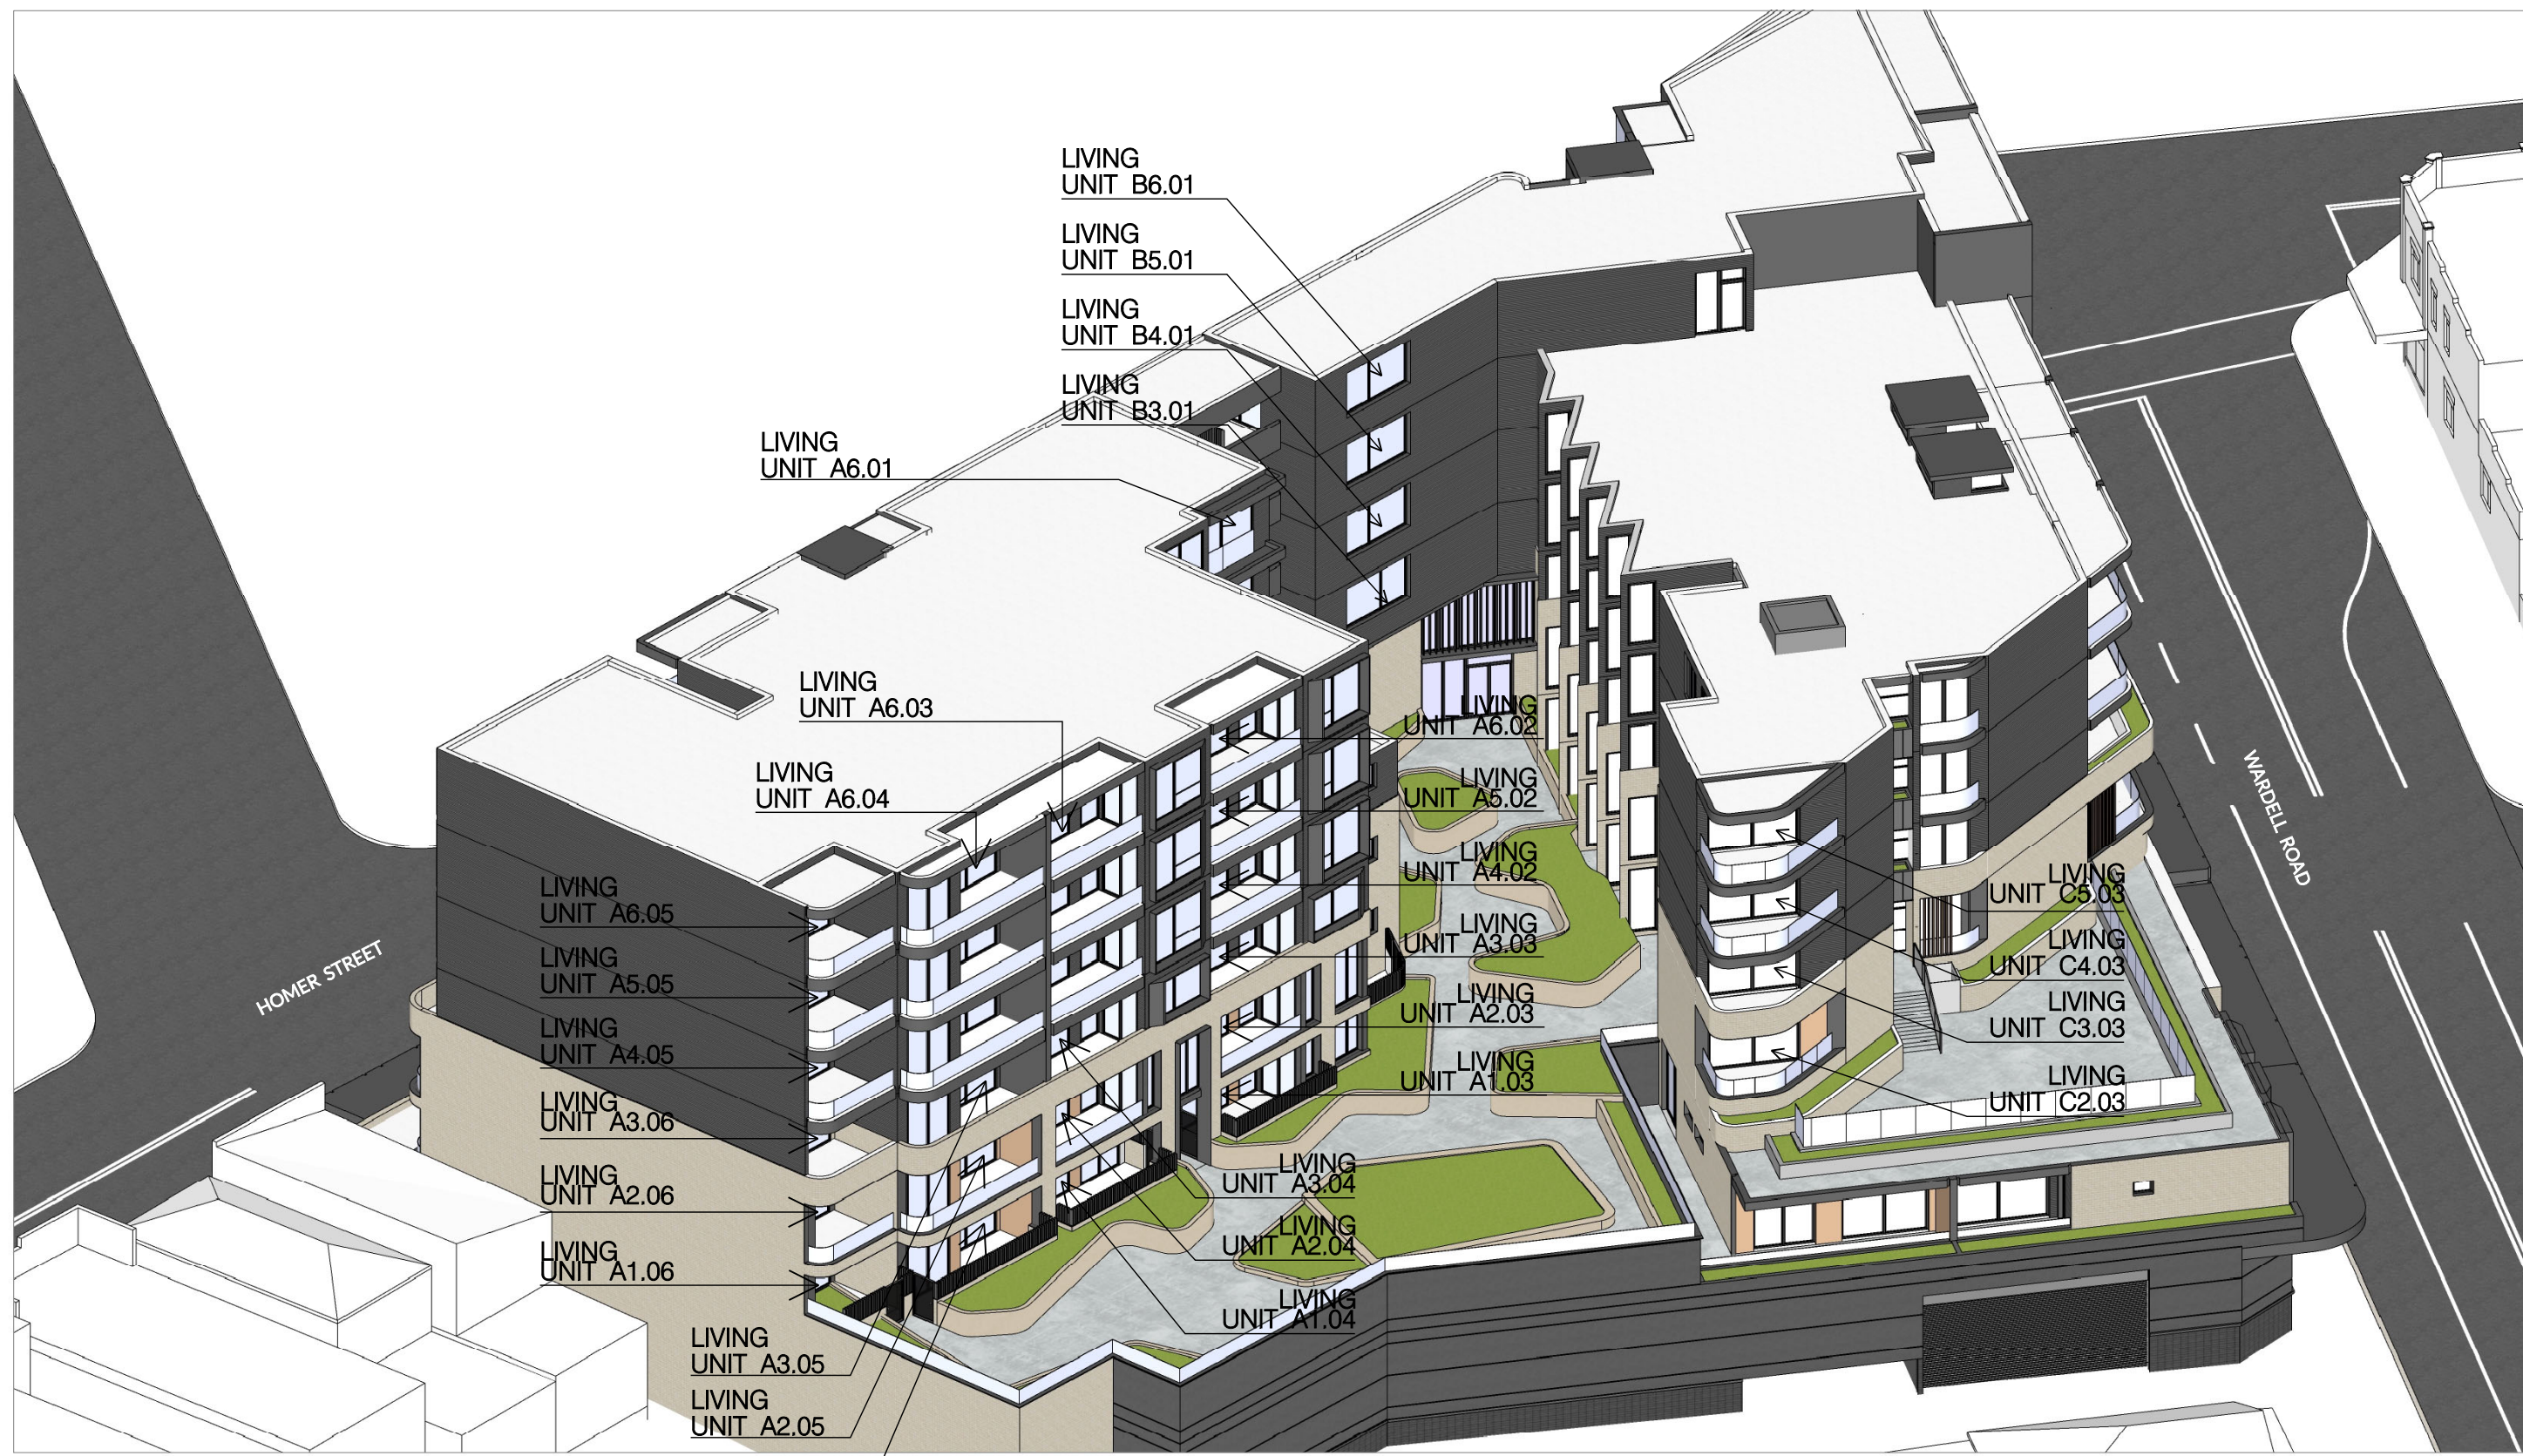

2 SUN EYE VIEW - 9:30 AM
SCALE : NTS

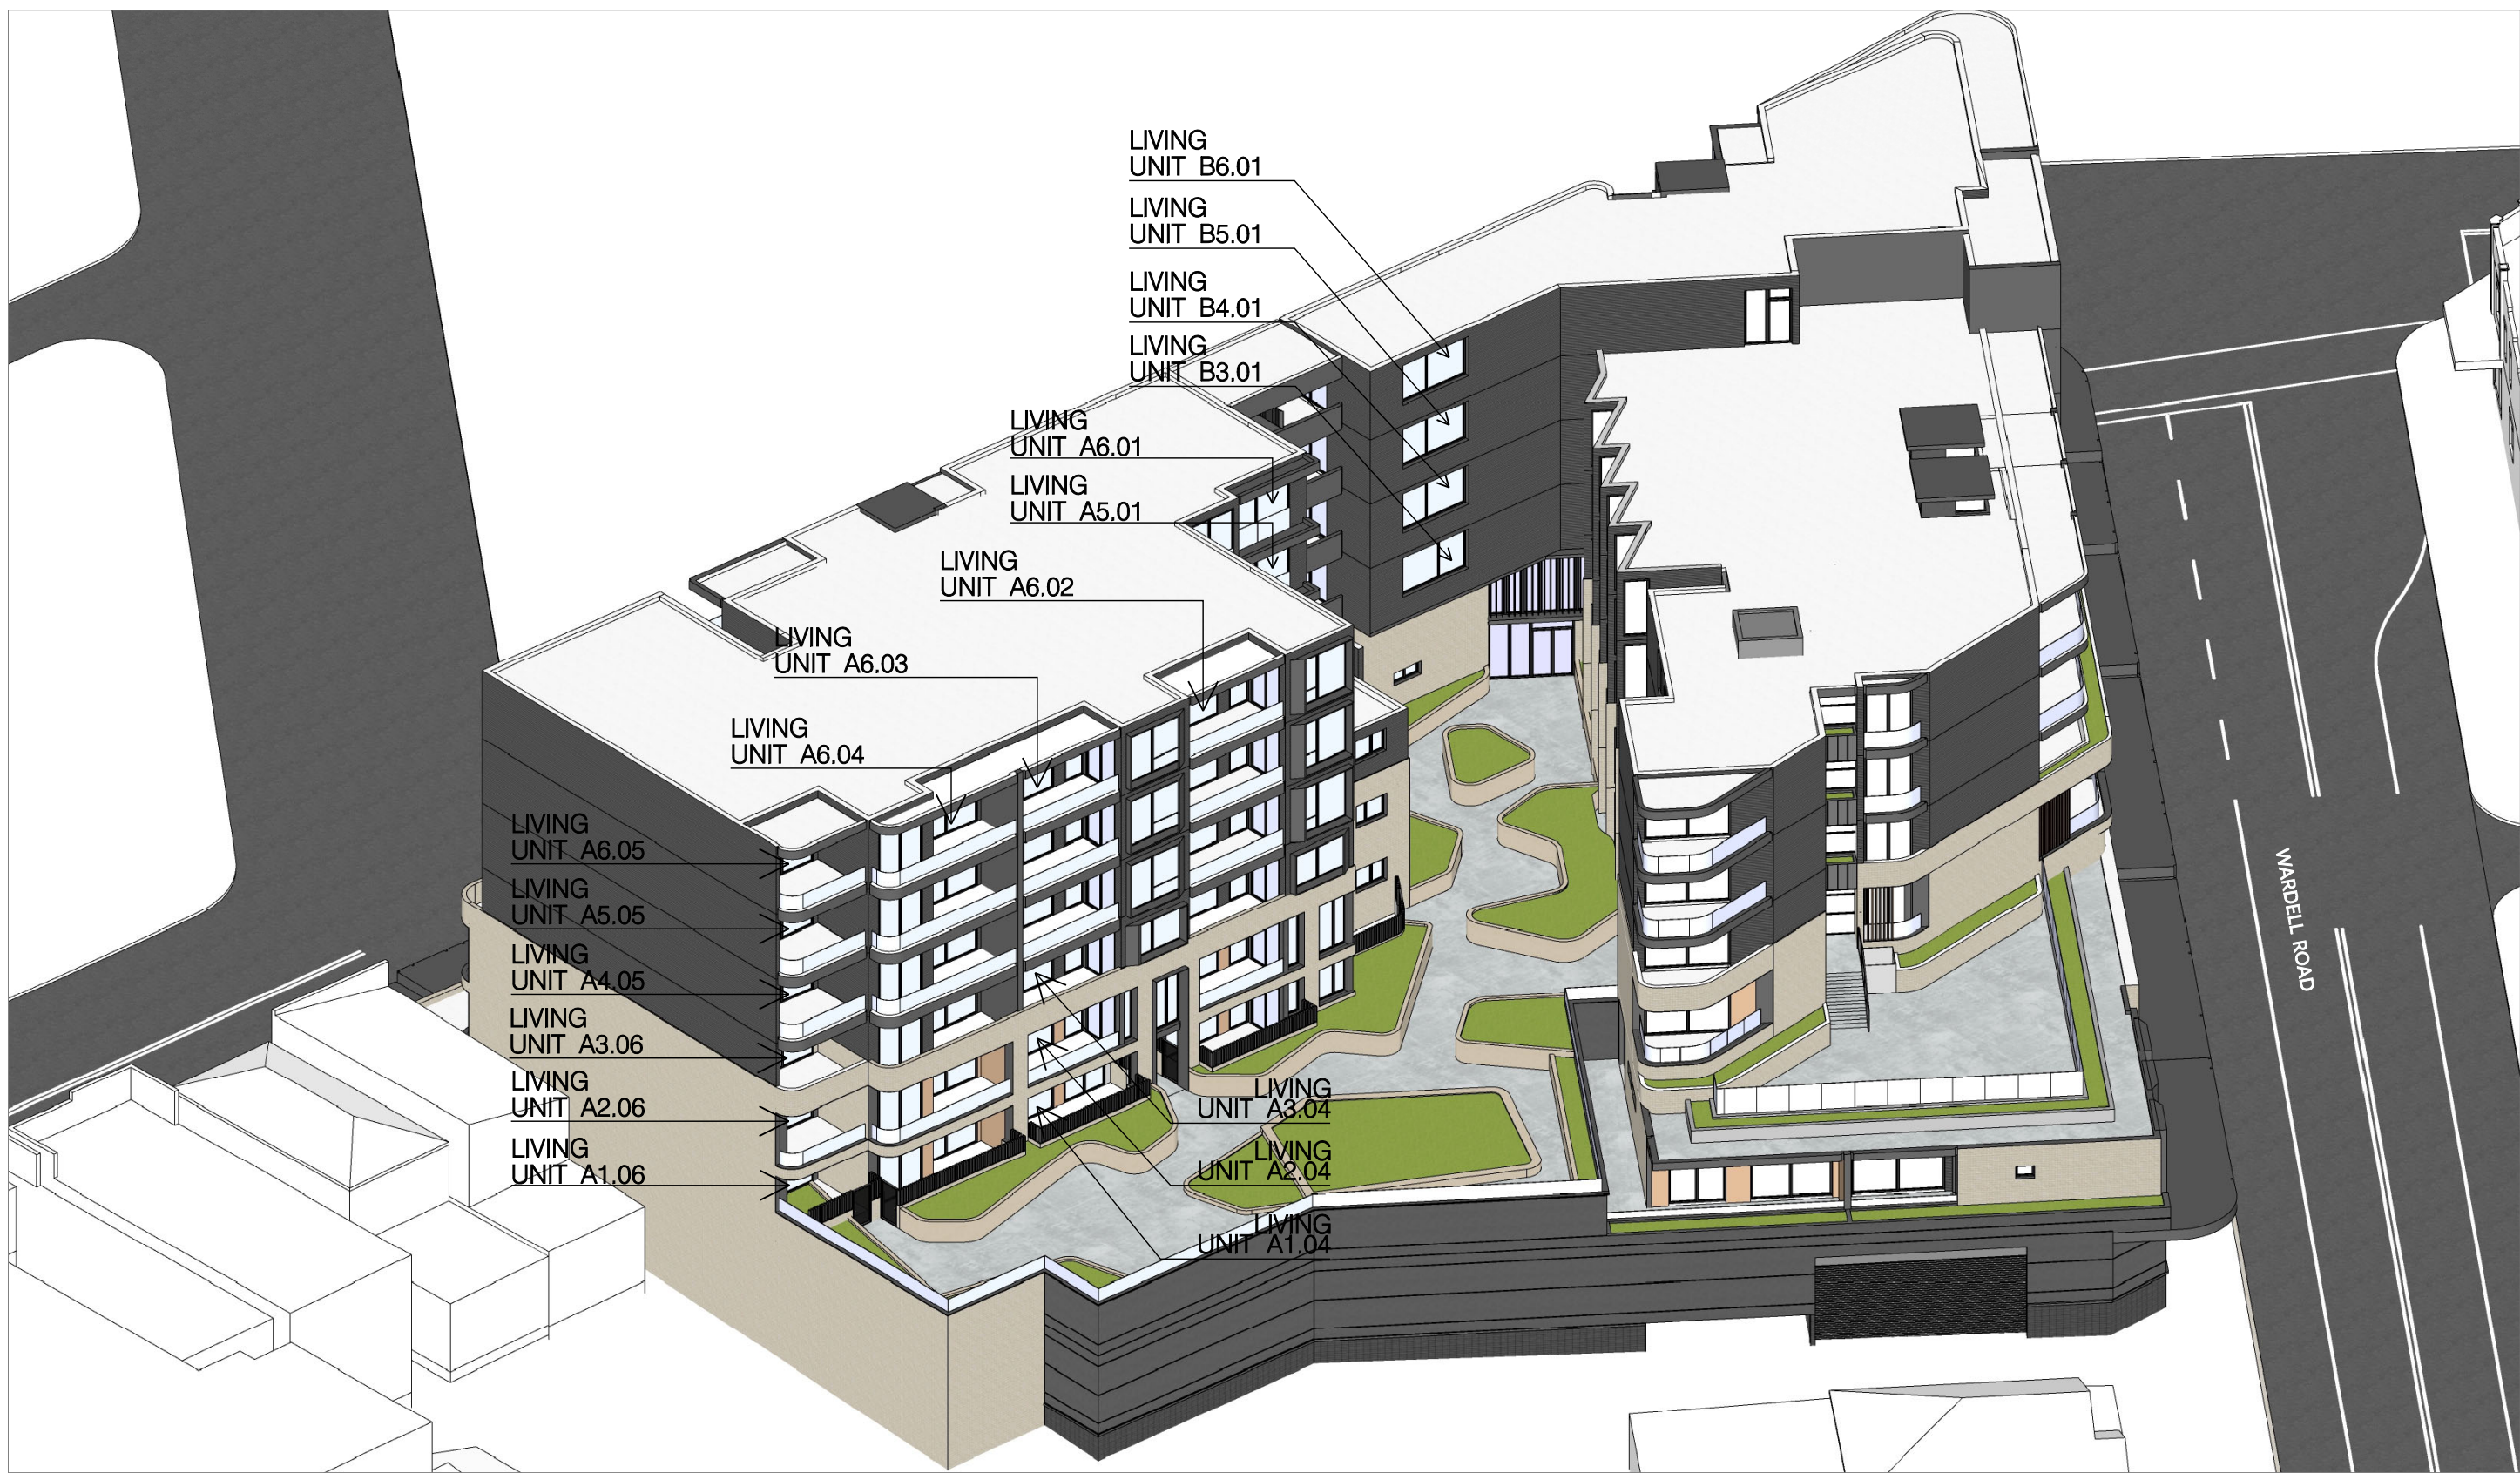

3 SUN EYE VIEW - 10:00 AM
SCALE : NTS

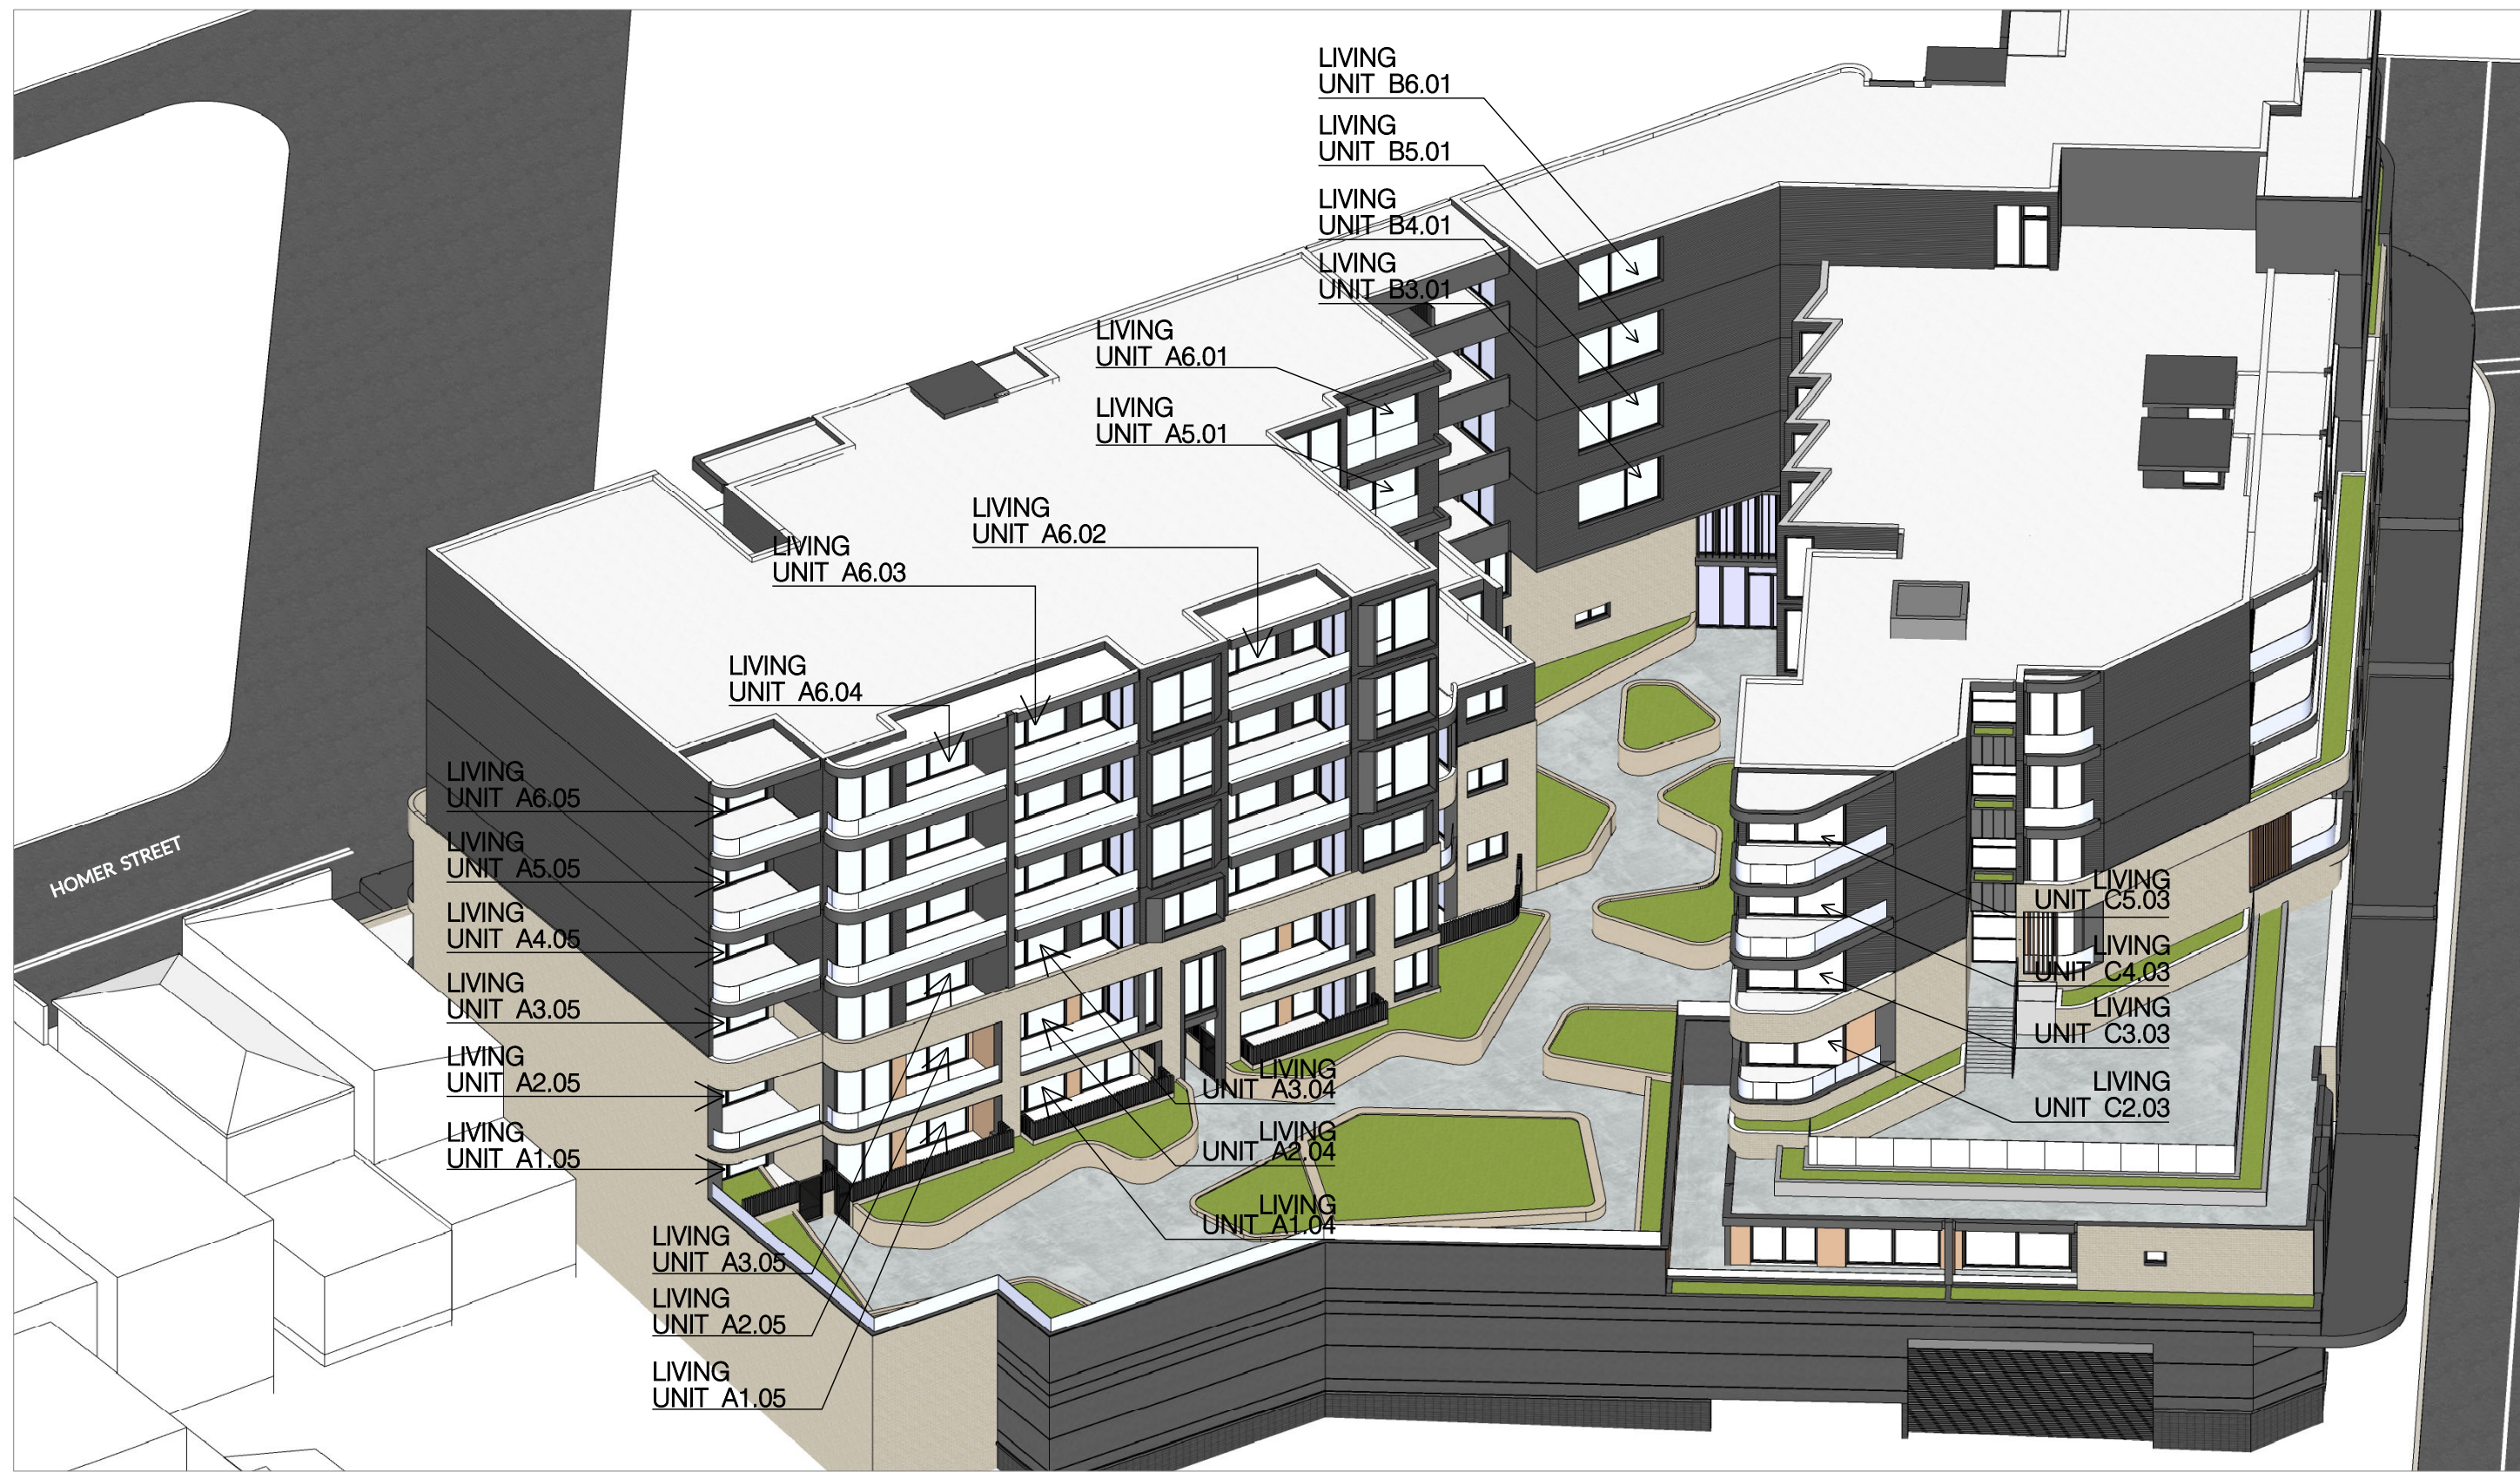

4 SUN EYE VIEW - 10:30 AM
SCALE : NTS


Date Printed:
25/10/2024

ISSUE FOR DA AMENDMENTS
AMENDED DA SUBMISSION
AMENDED DA SUBMISSION
ISSUE TO CONSULTANTS
DA AMENDMENTS FOR COUNCIL REVIEW
ISSUE FOR DEVELOPMENT APPROVAL
REVISION DESCRIPTION

HE 26.09.24
MA 23.09.22
MA 22.12.21
MA 29.11.21
MA 28.06.21
JA 21.08.20
APPD DATE

Client:
SITEX PTY LTD
Level 3, Suite 309, 7-9 Gibbons St,
Redfern NSW, Australia
Tel: (02) 8052 9600
Email: admin@loucasarc.com.au

Architect:
LOUCAS ARCHITECTS
ABN 92 626 290 122
Level 3, Suite 309, 7-9 Gibbons St,
Redfern NSW, Australia
Tel: (02) 8052 9600
Email: admin@loucasarc.com.au
Nominated Architect:
Jim Apostolou 7490

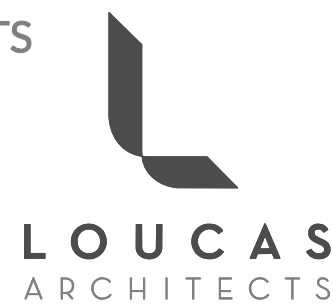

Project Details:
MIXED USE DEVELOPMENT
221-235 & 241 HOMER ST
& 208 WARDELL RD
EARLWOOD

Drawing Title:
SUN VIEW DIAGRAMS 1

Project Number:
Pn-24006


Drawing Status:

Drawing Number:
A-051


Issue:

F

PLOT GENERATED BY LOUCAS ARCHITECTS | THIS DRAWING IS AN UNCONTROLLED COPY UNLESS STAMPED OTHERWISE | THIS DRAWING SHOULD BE READ IN CONJUNCTION WITH ALL RELEVANT CONTRACTS, SPECIFICATION, REPORTS AND DRAWINGS | COPYRIGHT OF THIS DRAWING IS VESTED IN LOUCAS ARCHITECTS

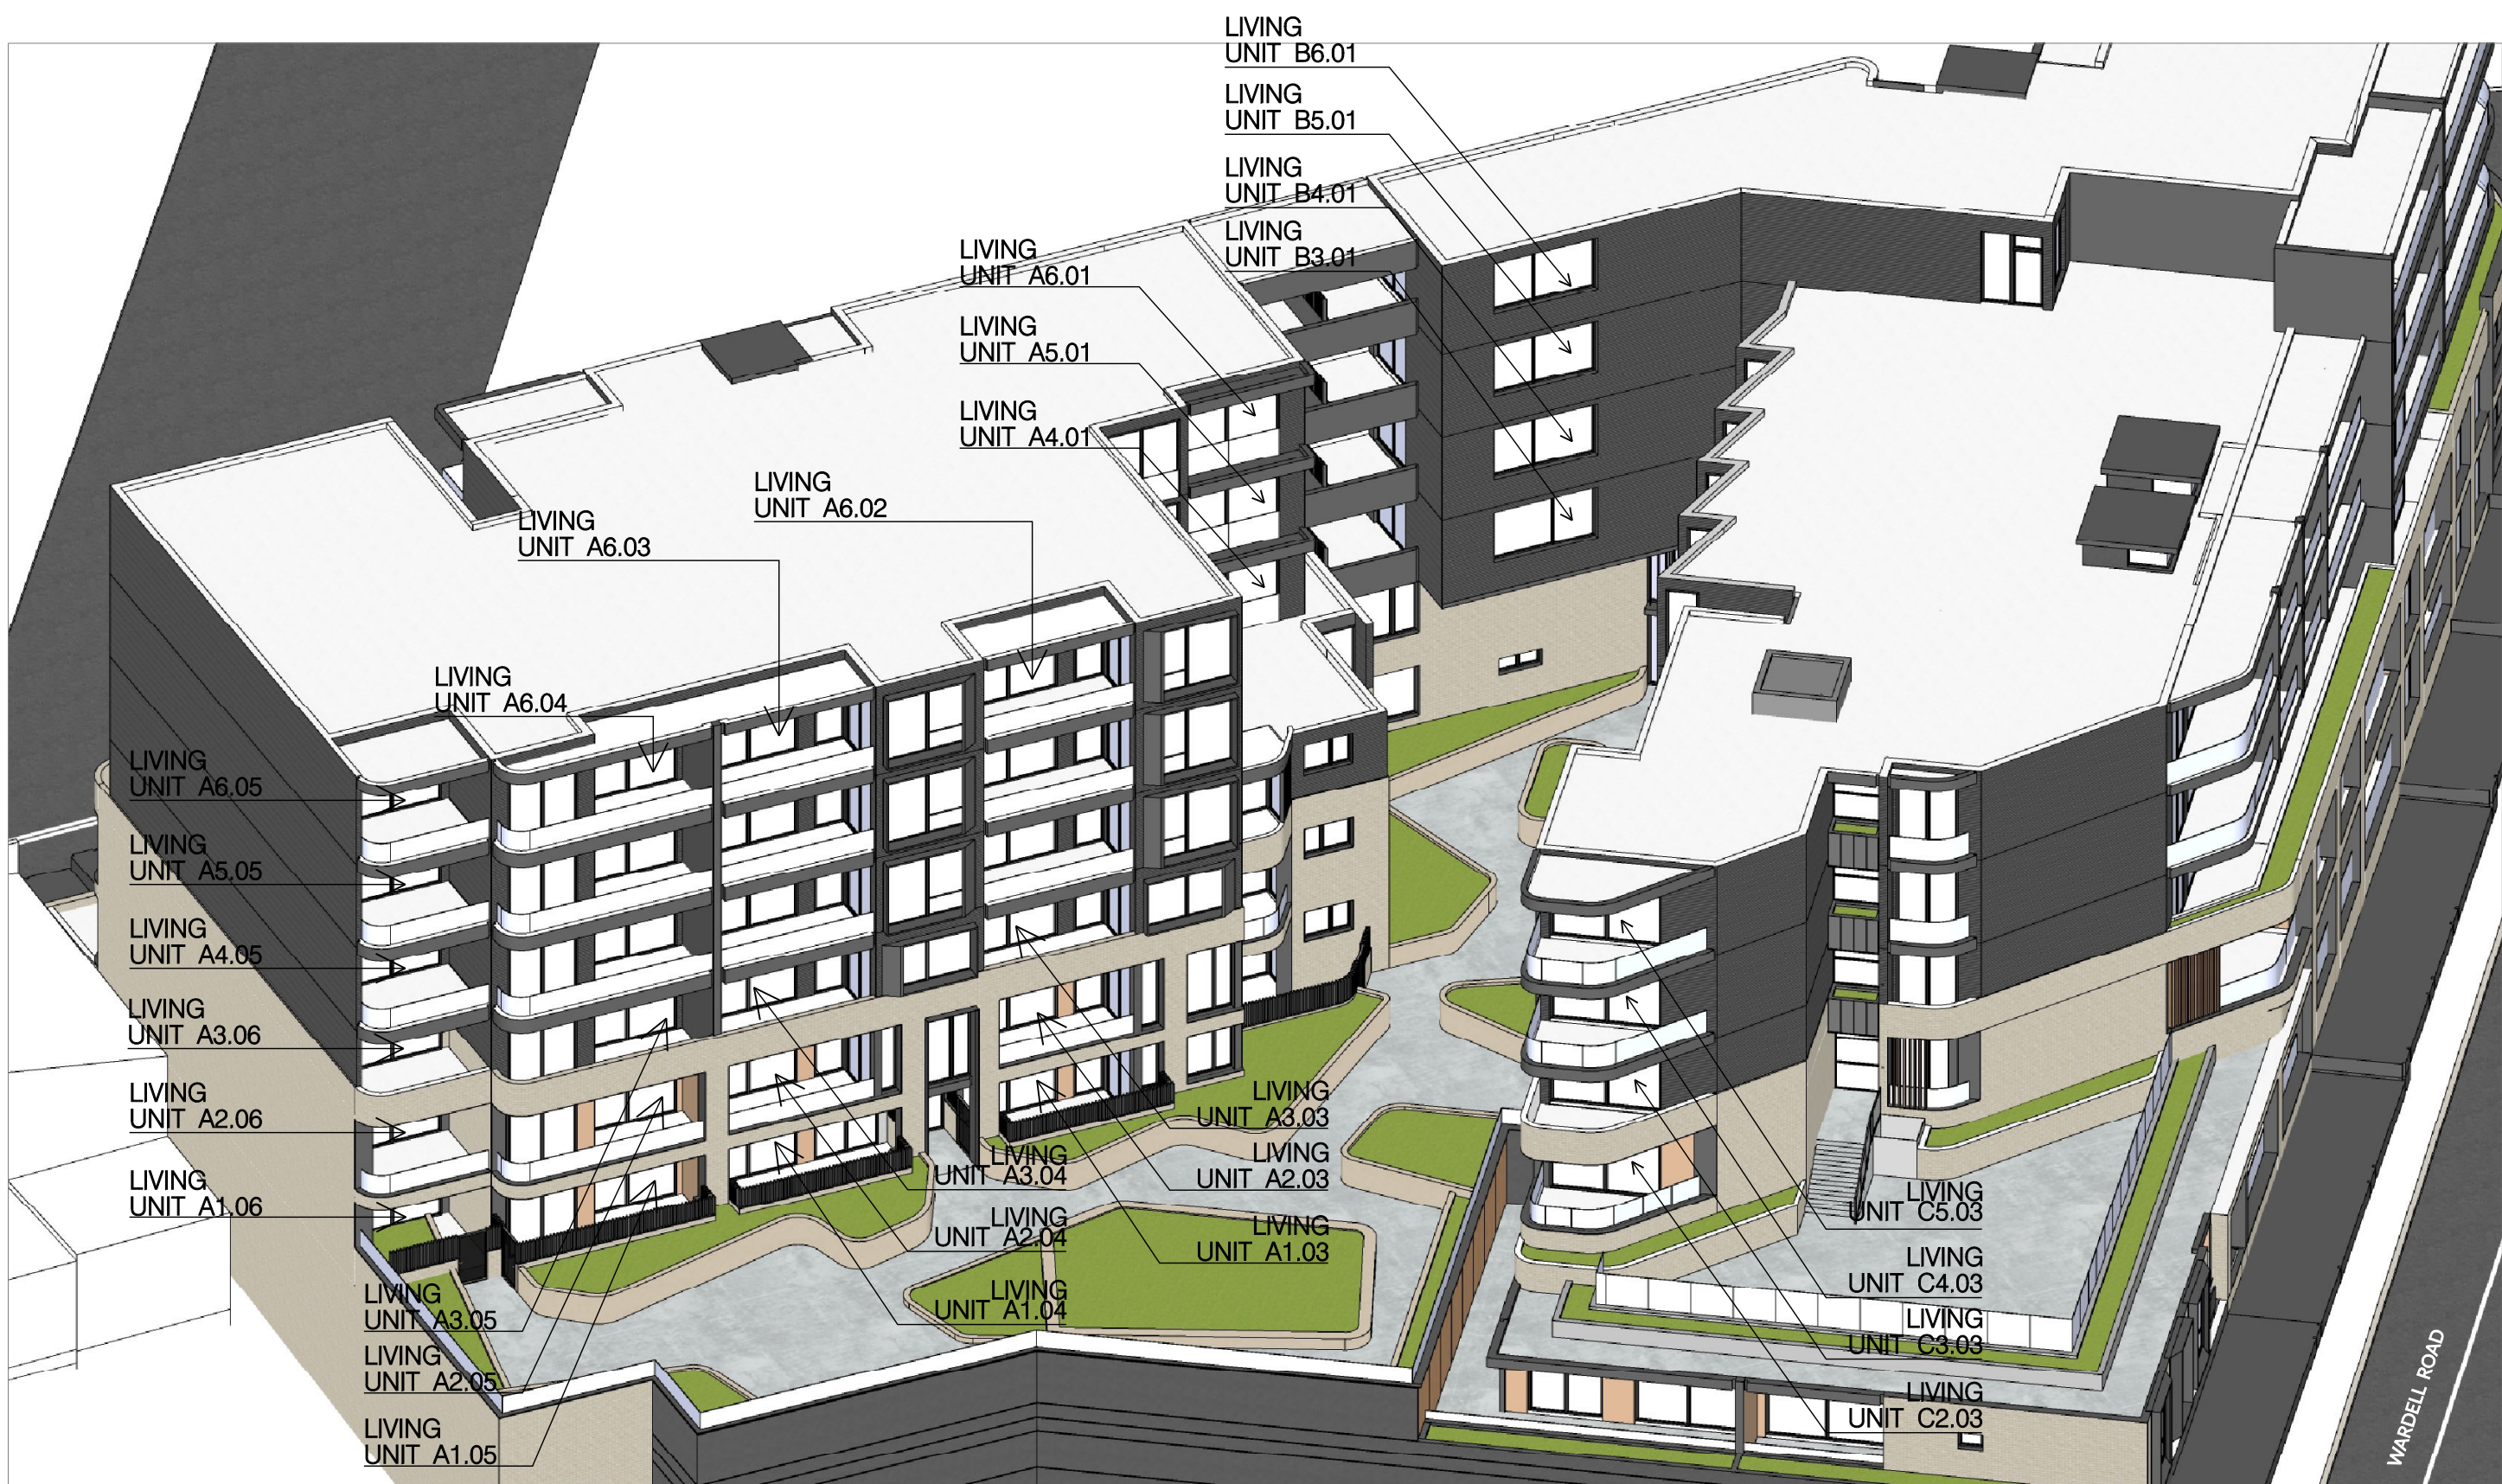

1 SUN EYE VIEW - 11 AM
SCALE : NTS

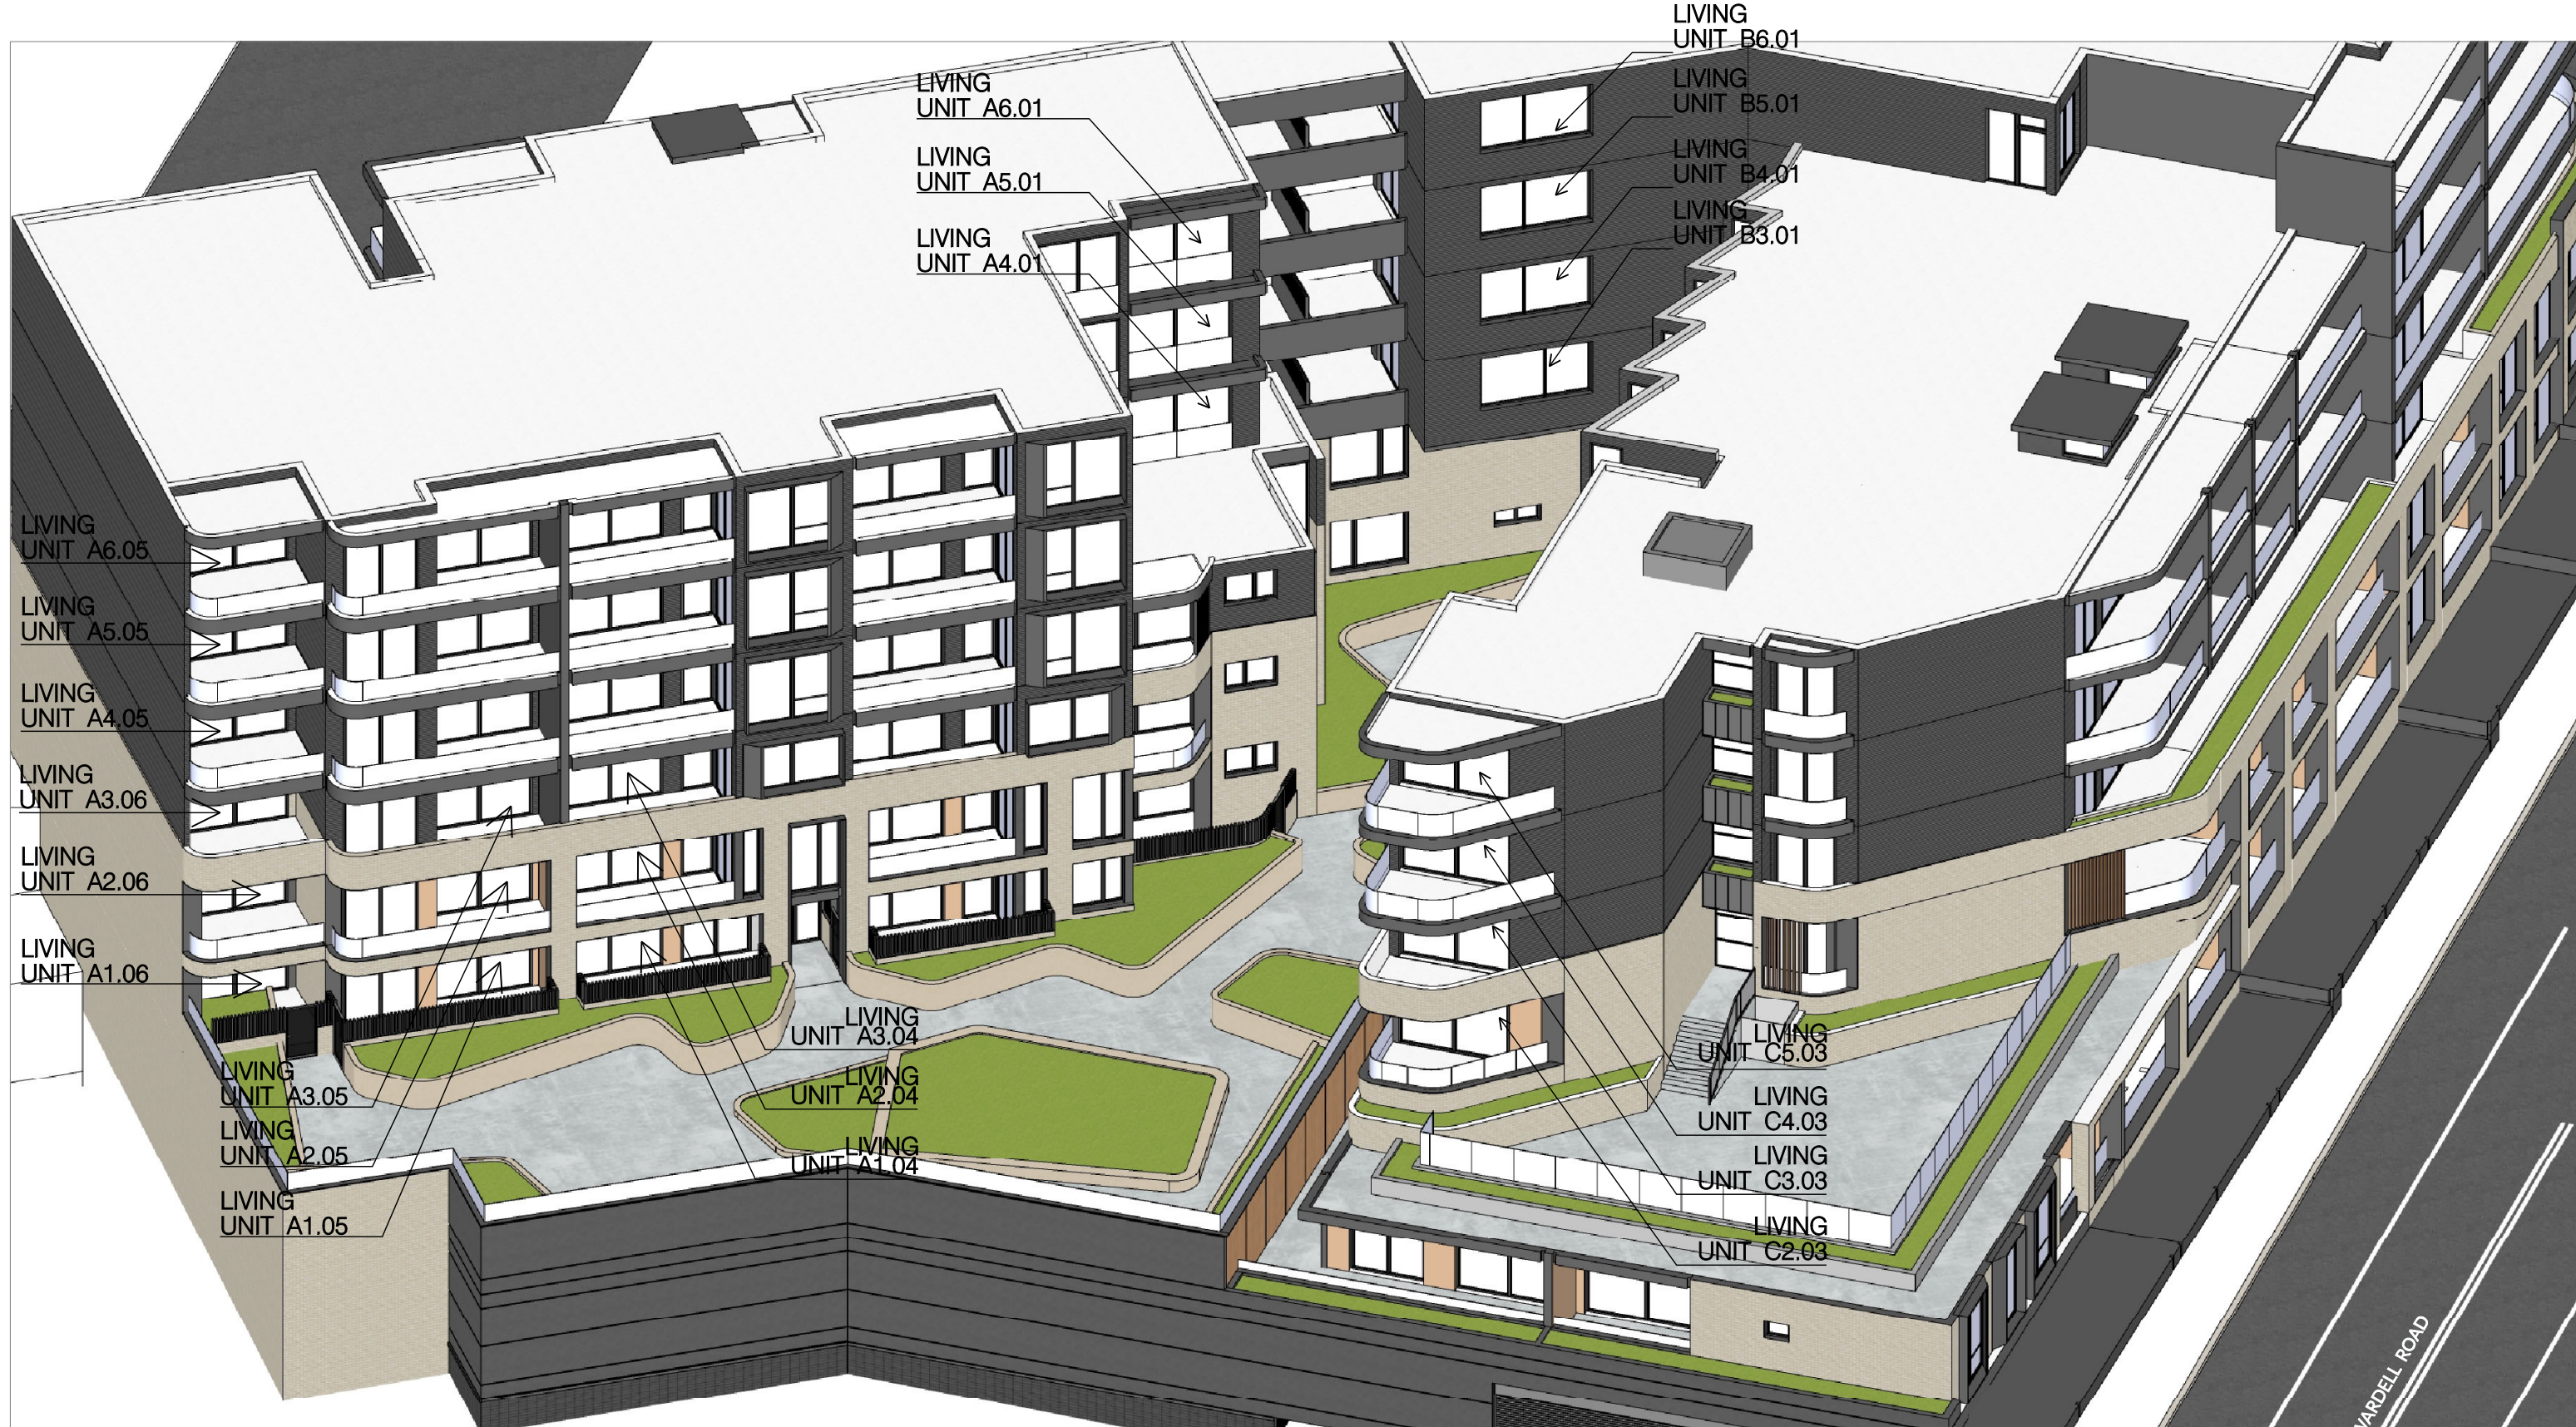

3 SUN EYE VIEW - 11:30 PM
SCALE : NTS



2 SUN EYE VIEW - 12:00 AM
SCALE : NTS



4 SUN EYE VIEW - 12:30 PM
SCALE : NTS

Date Printed:
25/10/2024


ISSUE FOR DA AMENDMENTS
AMENDED DA SUBMISSION
AMENDED DA SUBMISSION
ISSUE TO CONSULTANTS
DA AMENDMENTS FOR COUNCIL REVIEW
ISSUE FOR DEVELOPMENT APPROVAL
ISSUE
REVISION DESCRIPTION

HE 15.08.24
MA 23.09.22
MA 22.12.21
MA 29.11.21
MA 28.06.21
JA 21.08.20
APPD DATE

Client:
SITEX PTY LTD

Level 3, Suite 309, 7-9 Gibbons St,
Redfern NSW, Australia
Tel: (02) 8052 9600
Email: admin@loucasarc.com.au

Architect:
LOUCAS ARCHITECTS
ABN 92 626 290 122
Level 3, Suite 309, 7-9 Gibbons St,
Redfern NSW, Australia
Tel: (02) 8052 9600
Email: admin@loucasarc.com.au
Nominated Architect:
Jim Apostolou 7490

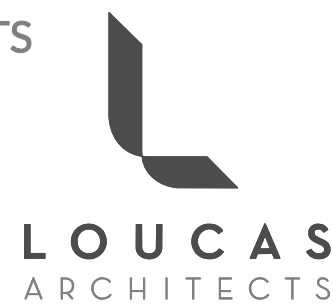

Project Details:
MIXED USE DEVELOPMENT
221-235 & 241 HOMER ST
& 208 WARDELL RD
EARLWOOD

Drawing Title:
SUN VIEW DIAGRAMS 2

Project Number:
Pn-24006

Drawing Status:

Drawing Number:
A-052

Issue:

F

PLOT GENERATED BY LOUCAS ARCHITECTS | THIS DRAWING IS AN UNCONTROLLED COPY UNLESS STAMPED OTHERWISE | THIS DRAWING SHOULD BE READ IN CONJUNCTION WITH ALL RELEVANT CONTRACTS, SPECIFICATION, REPORTS AND DRAWINGS | COPYRIGHT OF THIS DRAWING IS VESTED IN LOUCAS ARCHITECTS




Date Printed: 25/10/2024		F	ISSUE FOR DA AMENDMENTS AMENDED DA SUBMISSION AMENDED DA SUBMISSION ISSUE TO CONSULTANTS DA AMENDMENTS FOR COUNCIL REVIEW ISSUE FOR DEVELOPMENT APPROVAL	HE	15.08.24	Client: SITEX PTY LTD	Architect: LOUCAS ARCHITECTS ABN 92 626 290 122 Level 3, Suite 309, 7-9 Gibbons St, Redfern NSW, Australia Level 3, Suite 309, 7-9 Gibbons St, Redfern NSW, Australia Tel: (02) 8052 9600 Email: admin@loucasarc.com.au Nominated Architect: Jim Apostolou 7490	Project Details: MIXED USE DEVELOPMENT 221-235 & 241 HOMER ST & 208 WARDELL RD EARLWOOD	Drawing Title: SUN VIEW DIAGRAMS 3	Project Number: Pn-24006	Drawing Number: A-053	
		E		23.09.22								
		D		22.12.21								
		C		29.11.21								
		B		28.06.21								
		A		JA	21.08.20							
		ISSUE	REVISION DESCRIPTION	APP'D	DATE							
PLOT GENERATED BY LOUCAS ARCHITECTS THIS DRAWING IS AN UNCONTROLLED COPY UNLESS STAMPED OTHERWISE THIS DRAWING SHOULD BE READ IN CONJUNCTION WITH ALL RELEVANT CONTRACTS, SPECIFICATION, REPORTS AND DRAWINGS COPYRIGHT OF THIS DRAWING IS VESTED IN LOUCAS ARCHITECTS												



1 SUN EYE VIEW - 3 pM
SCALE : NTS


				Client: SITEX PTY LTD		Architect: LOUCAS ARCHITECTS ABN 92 626 290 122 Level 3, Suite 309, 7-9 Gibbons St, Redfern NSW, Australia Tel: (02) 8052 9600 Email: admin@loucasarc.com.au Nominated Architect: Jim Apostolou 7490		Project Details: MIXED USE DEVELOPMENT 221-235 & 241 HOMER ST & 208 WARDELL RD EARLWOOD		Drawing Title: SUN VIEW DIAGRAMS 4		Project Number: Pn-24006		Drawing Number: A-054	
						Level 3, Suite 309, 7-9 Gibbons St, Redfern NSW, Australia Tel: (02) 8052 9600 Email: admin@loucasarc.com.au						Drawing Status:		Issue: F	
Date Printed: 25/10/2024		F E D C B A		ISSUE FOR DA AMENDMENTS AMENDED DA SUBMISSION AMENDED DA SUBMISSION ISSUE TO CONSULTANTS DA AMENDMENTS FOR COUNCIL REVIEW ISSUE FOR DEVELOPMENT APPROVAL		HE MA MA MA MA MA JA		15.08.24 23.09.22 22.12.21 29.11.21 28.06.21 21.08.20						PLOT GENERATED BY LOUCAS ARCHITECTS THIS DRAWING IS AN UNCONTROLLED COPY UNLESS STAMPED OTHERWISE THIS DRAWING SHOULD BE READ IN CONJUNCTION WITH ALL RELEVANT CONTRACTS, SPECIFICATION, REPORTS AND DRAWINGS COPYRIGHT OF THIS DRAWING IS VESTED IN LOUCAS ARCHITECTS	
		ISSUE		REVISION DESCRIPTION		APPD		DATE							

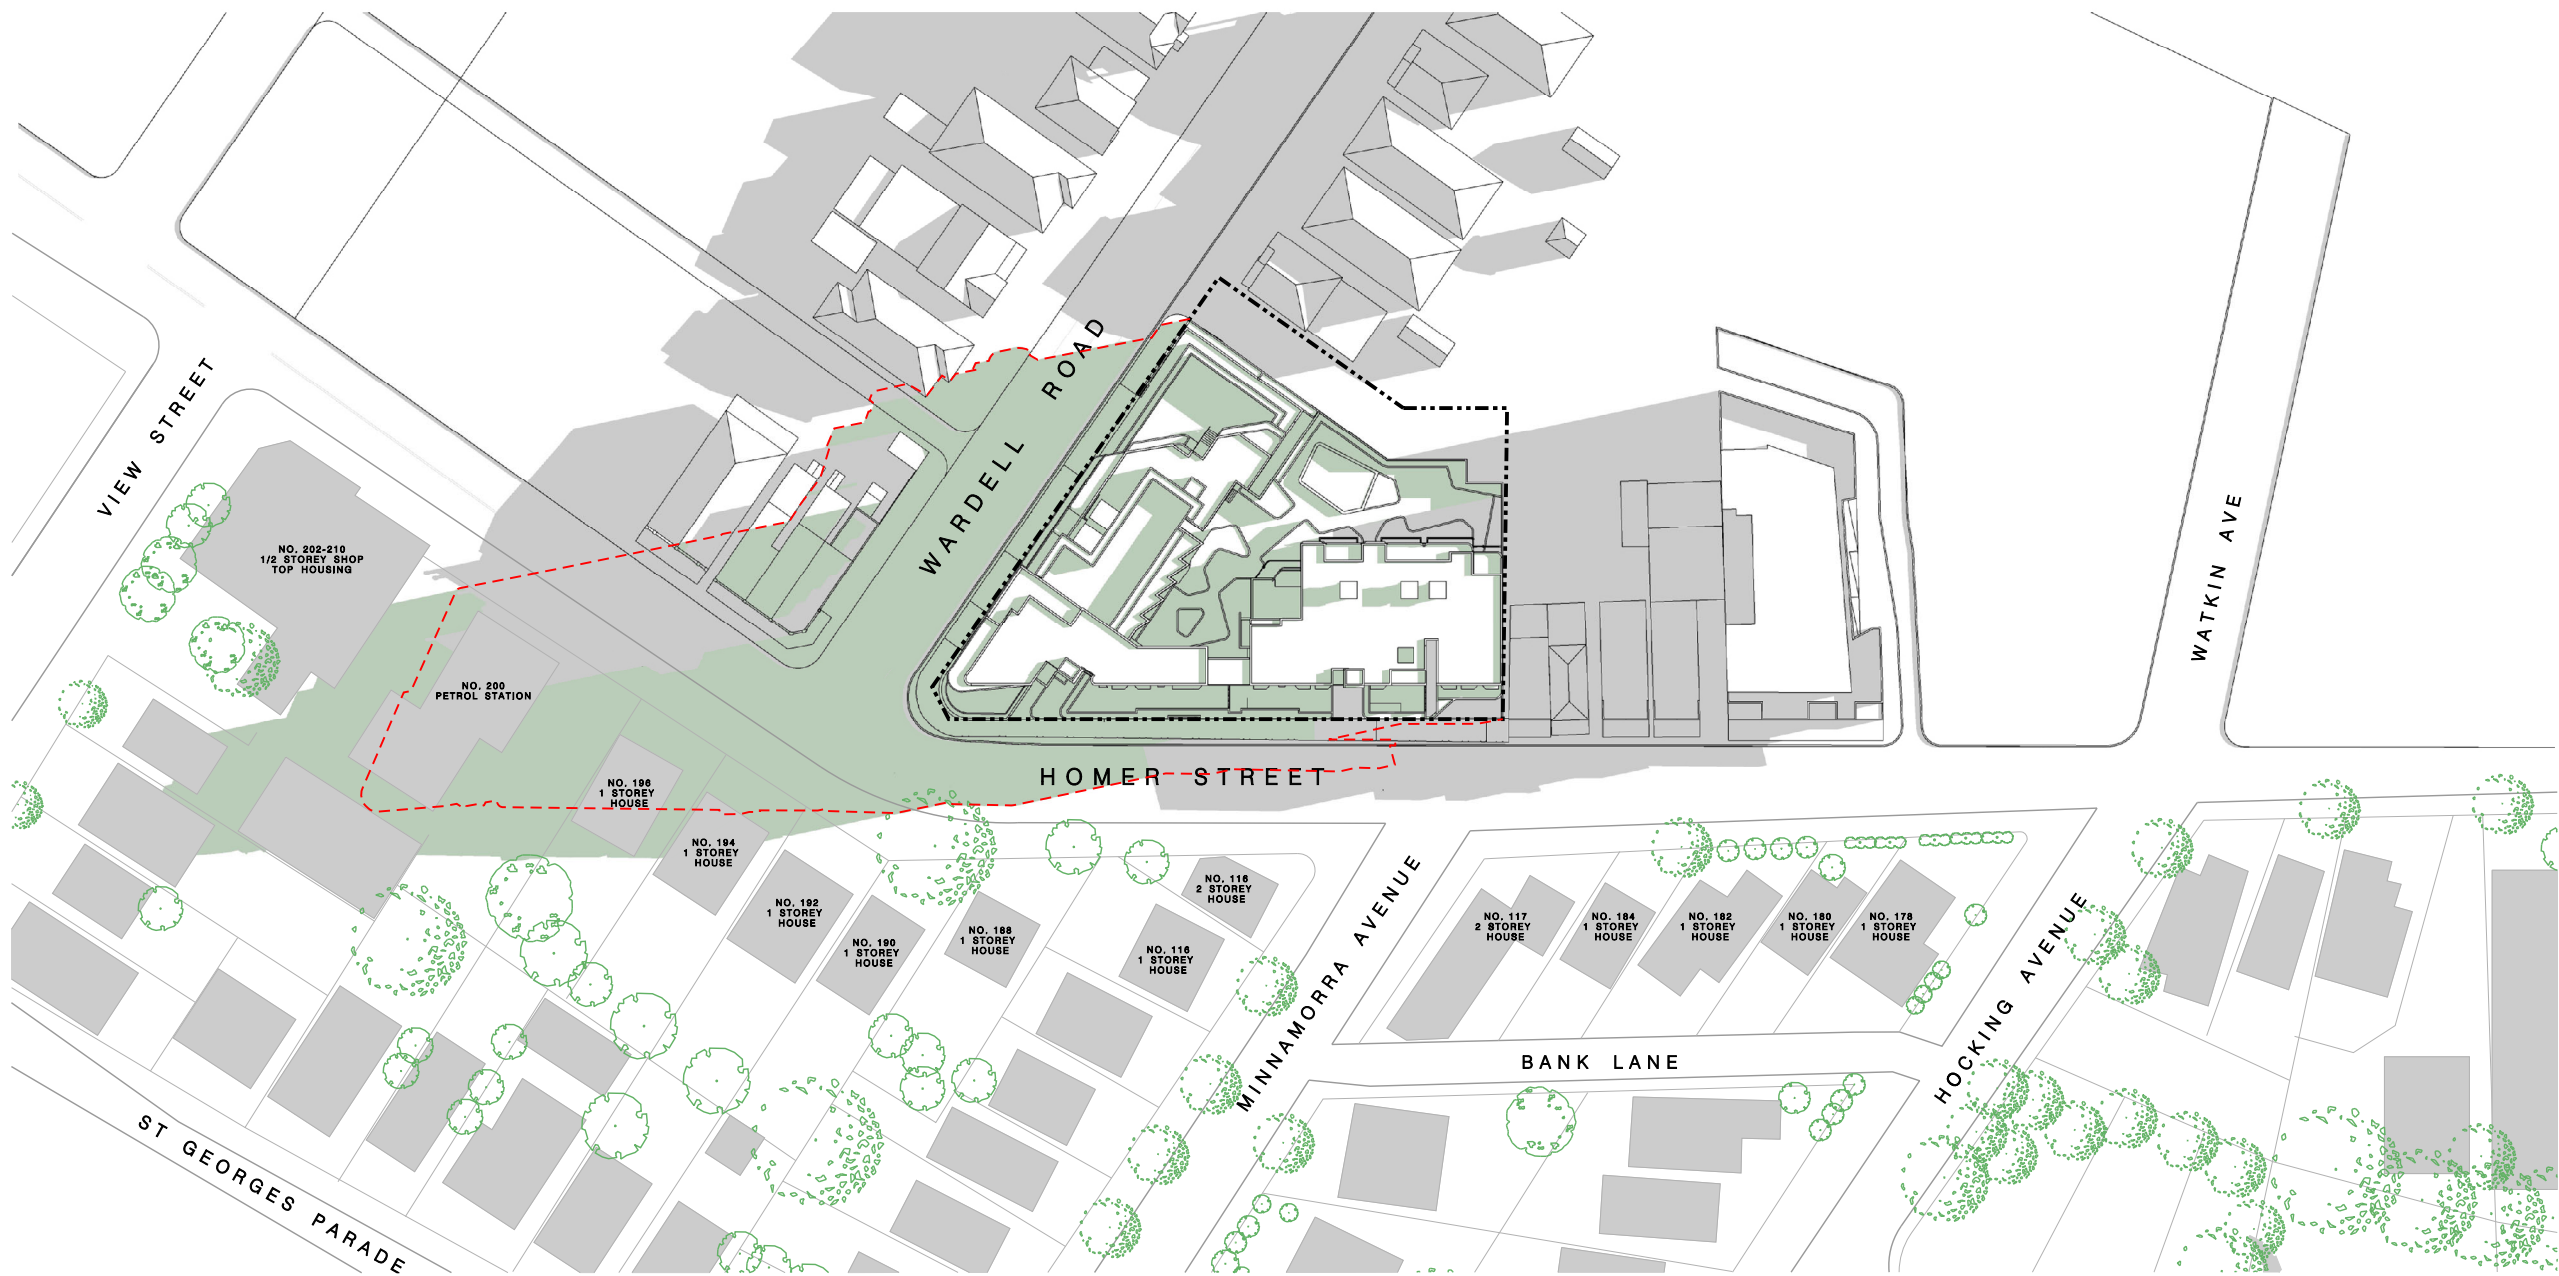

Winter Solstice _ 8am



Winter Solstice _ 4pm

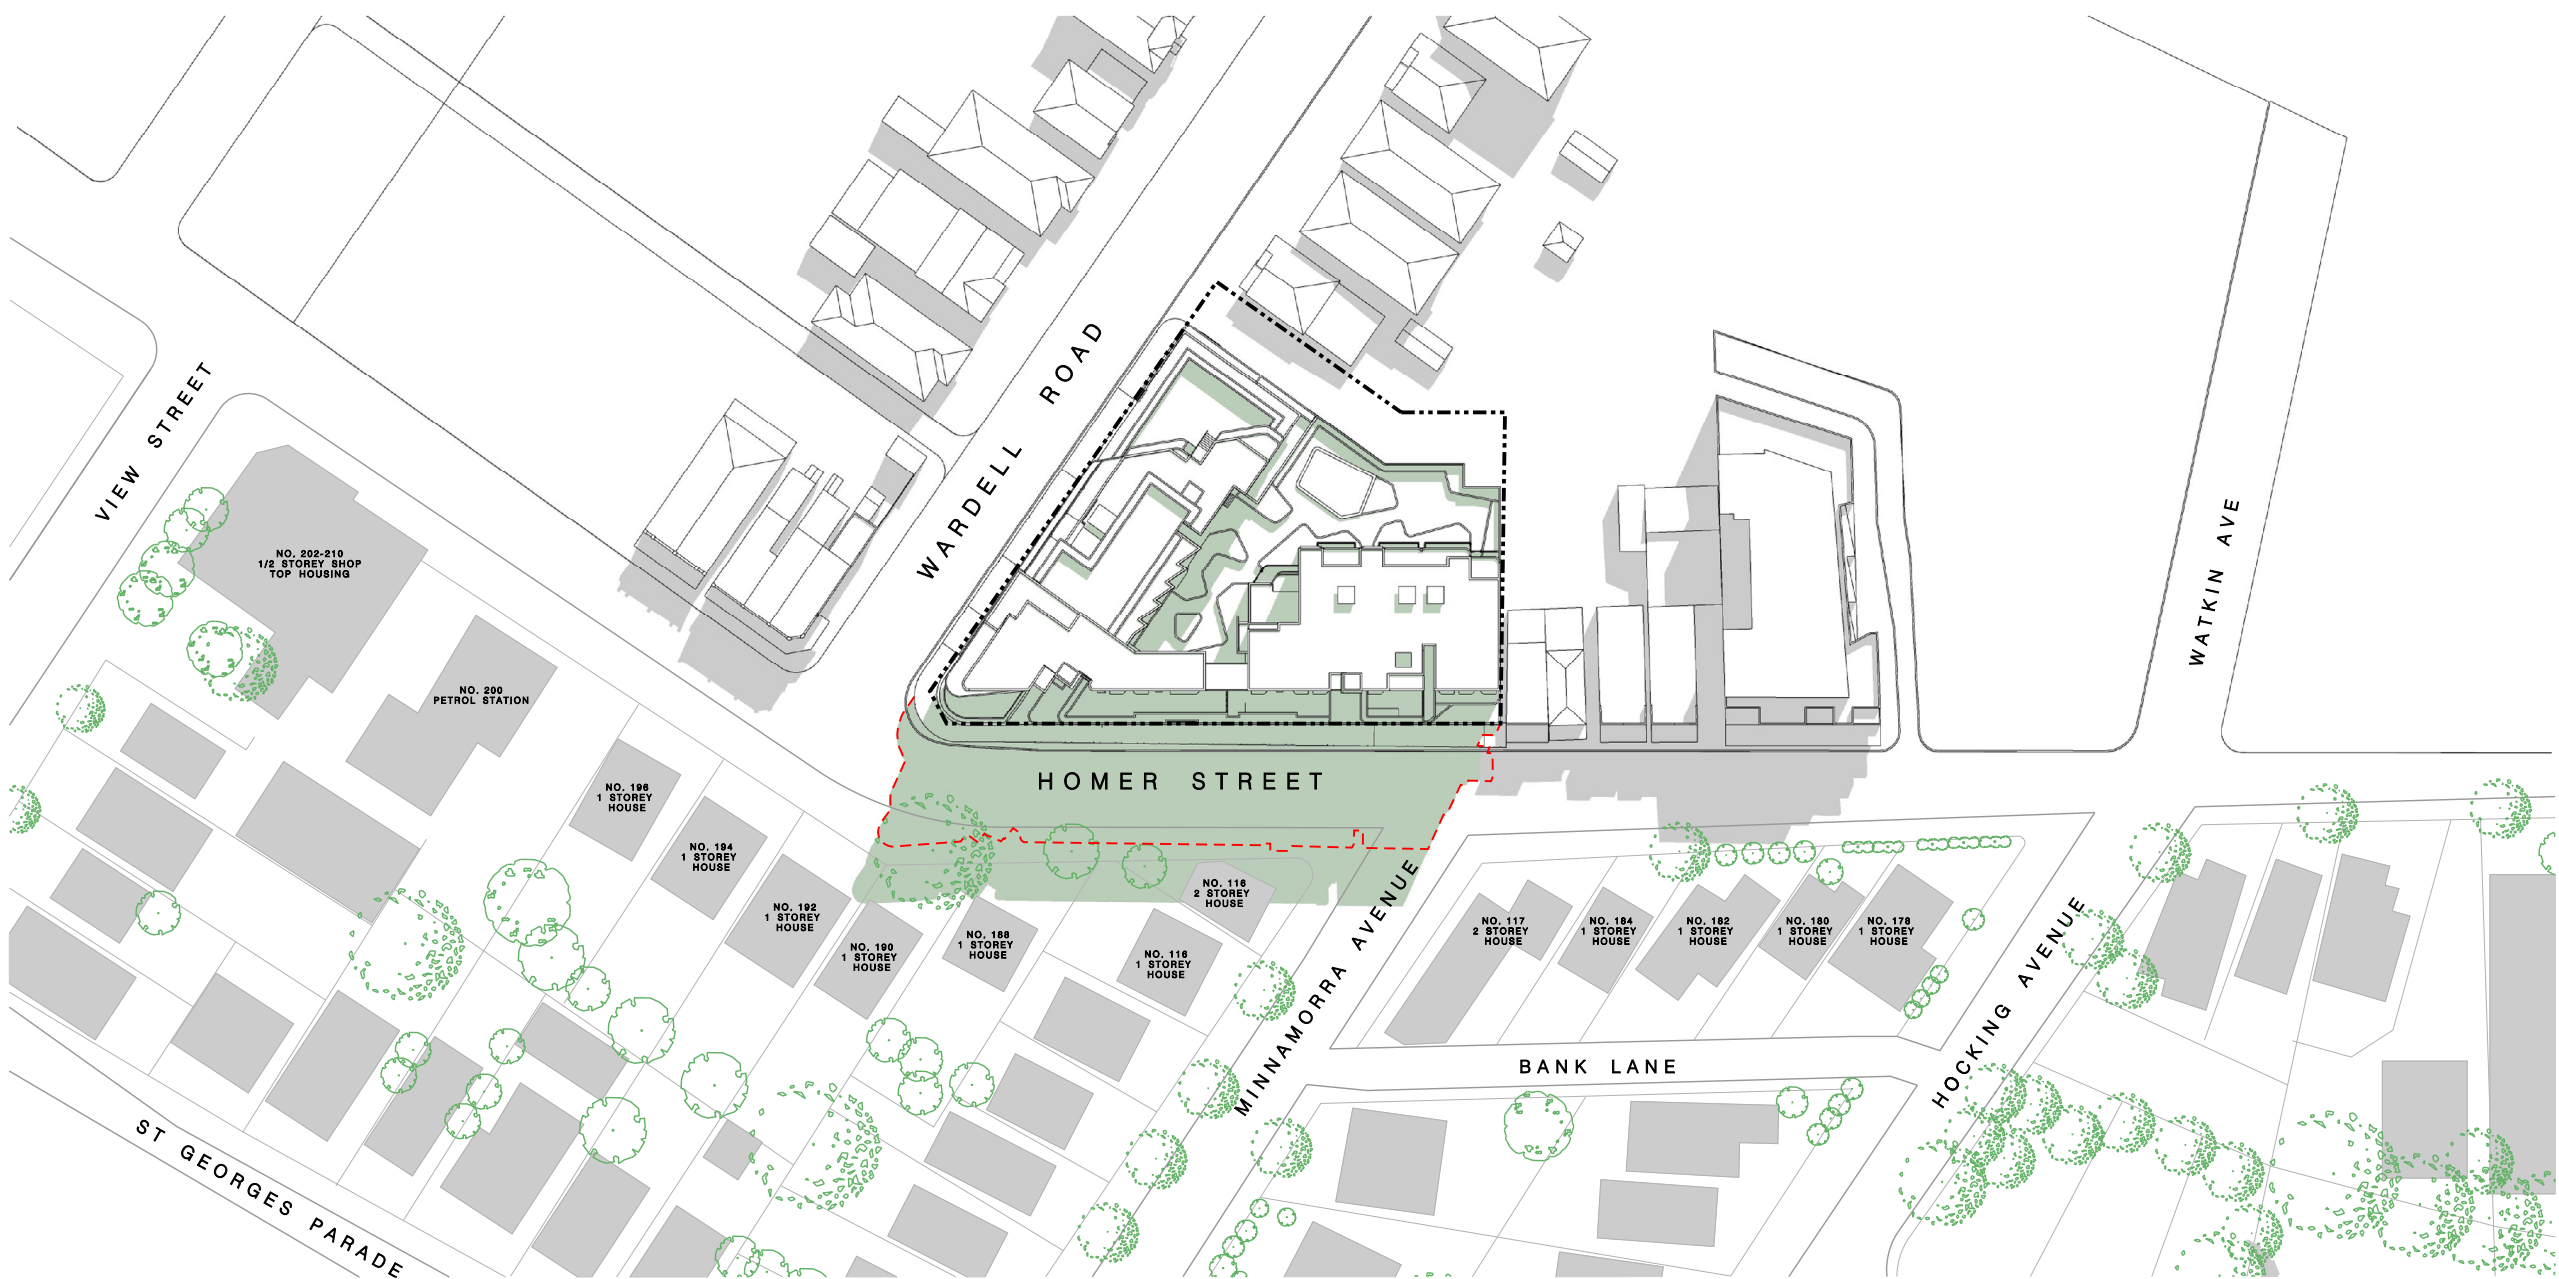

Winter Solstice _ 12 noon

LEGEND

- PROPOSED SHADOWS
- EXISTING SHADOWS
- DA APPROVED SHADOWS

True North

Date Printed:
25/10/2024

E
D
C
B
A

ISSUE FOR DA AMENDMENTS
AMENDED DA SUBMISSION
ISSUE TO CONSULTANTS
DA AMENDMENTS FOR COUNCIL REVIEW
ISSUE FOR DEVELOPMENT APPROVAL
ISSUE

HE
MA
MA
MA
APPD

15.18.24
22.12.21
29.11.21
28.06.21
21.08.20
DATE

Client:
SITEX PTY LTD

Level 3, Suite 309, 7-9 Gibbons St,
Redfern NSW, Australia
Tel: (02) 8052 9600
Email: admin@loucasarc.com.au

Architect:
LOUCAS ARCHITECTS
ABN 92 626 290 122
Level 3, Suite 309, 7-9 Gibbons St,
Redfern NSW, Australia
Tel: (02) 8052 9600
Email: admin@loucasarc.com.au
Nominated Architect:
Jim Apostolou 7490

Project Details:
MIXED USE DEVELOPMENT
221-235 & 241 HOMER ST
& 208 WARDELL RD
EARLWOOD

Drawing Title:
SHADOW DIAGRAMS 01
WINTER SOLSTICE

Project Number:
Pn-24006


Drawing Status:
AUTHORITY APPROVAL

PLOT GENERATED BY LOUCAS ARCHITECTS | THIS DRAWING IS AN UNCONTROLLED COPY UNLESS STAMPED OTHERWISE | THIS DRAWING SHOULD BE READ IN CONJUNCTION WITH ALL RELEVANT CONTRACTS, SPECIFICATION, REPORTS AND DRAWINGS | COPYRIGHT OF THIS DRAWING IS VESTED IN LOUCAS ARCHITECTS

Drawing Number:
A-056

Issue:
E

h:\projects\2024\pn_24006_221-241 homer st & 208 wardell rd earlwood\drawings\04 microstation\01 da\plot\A-056_Shadow Diagrams 01.dgn

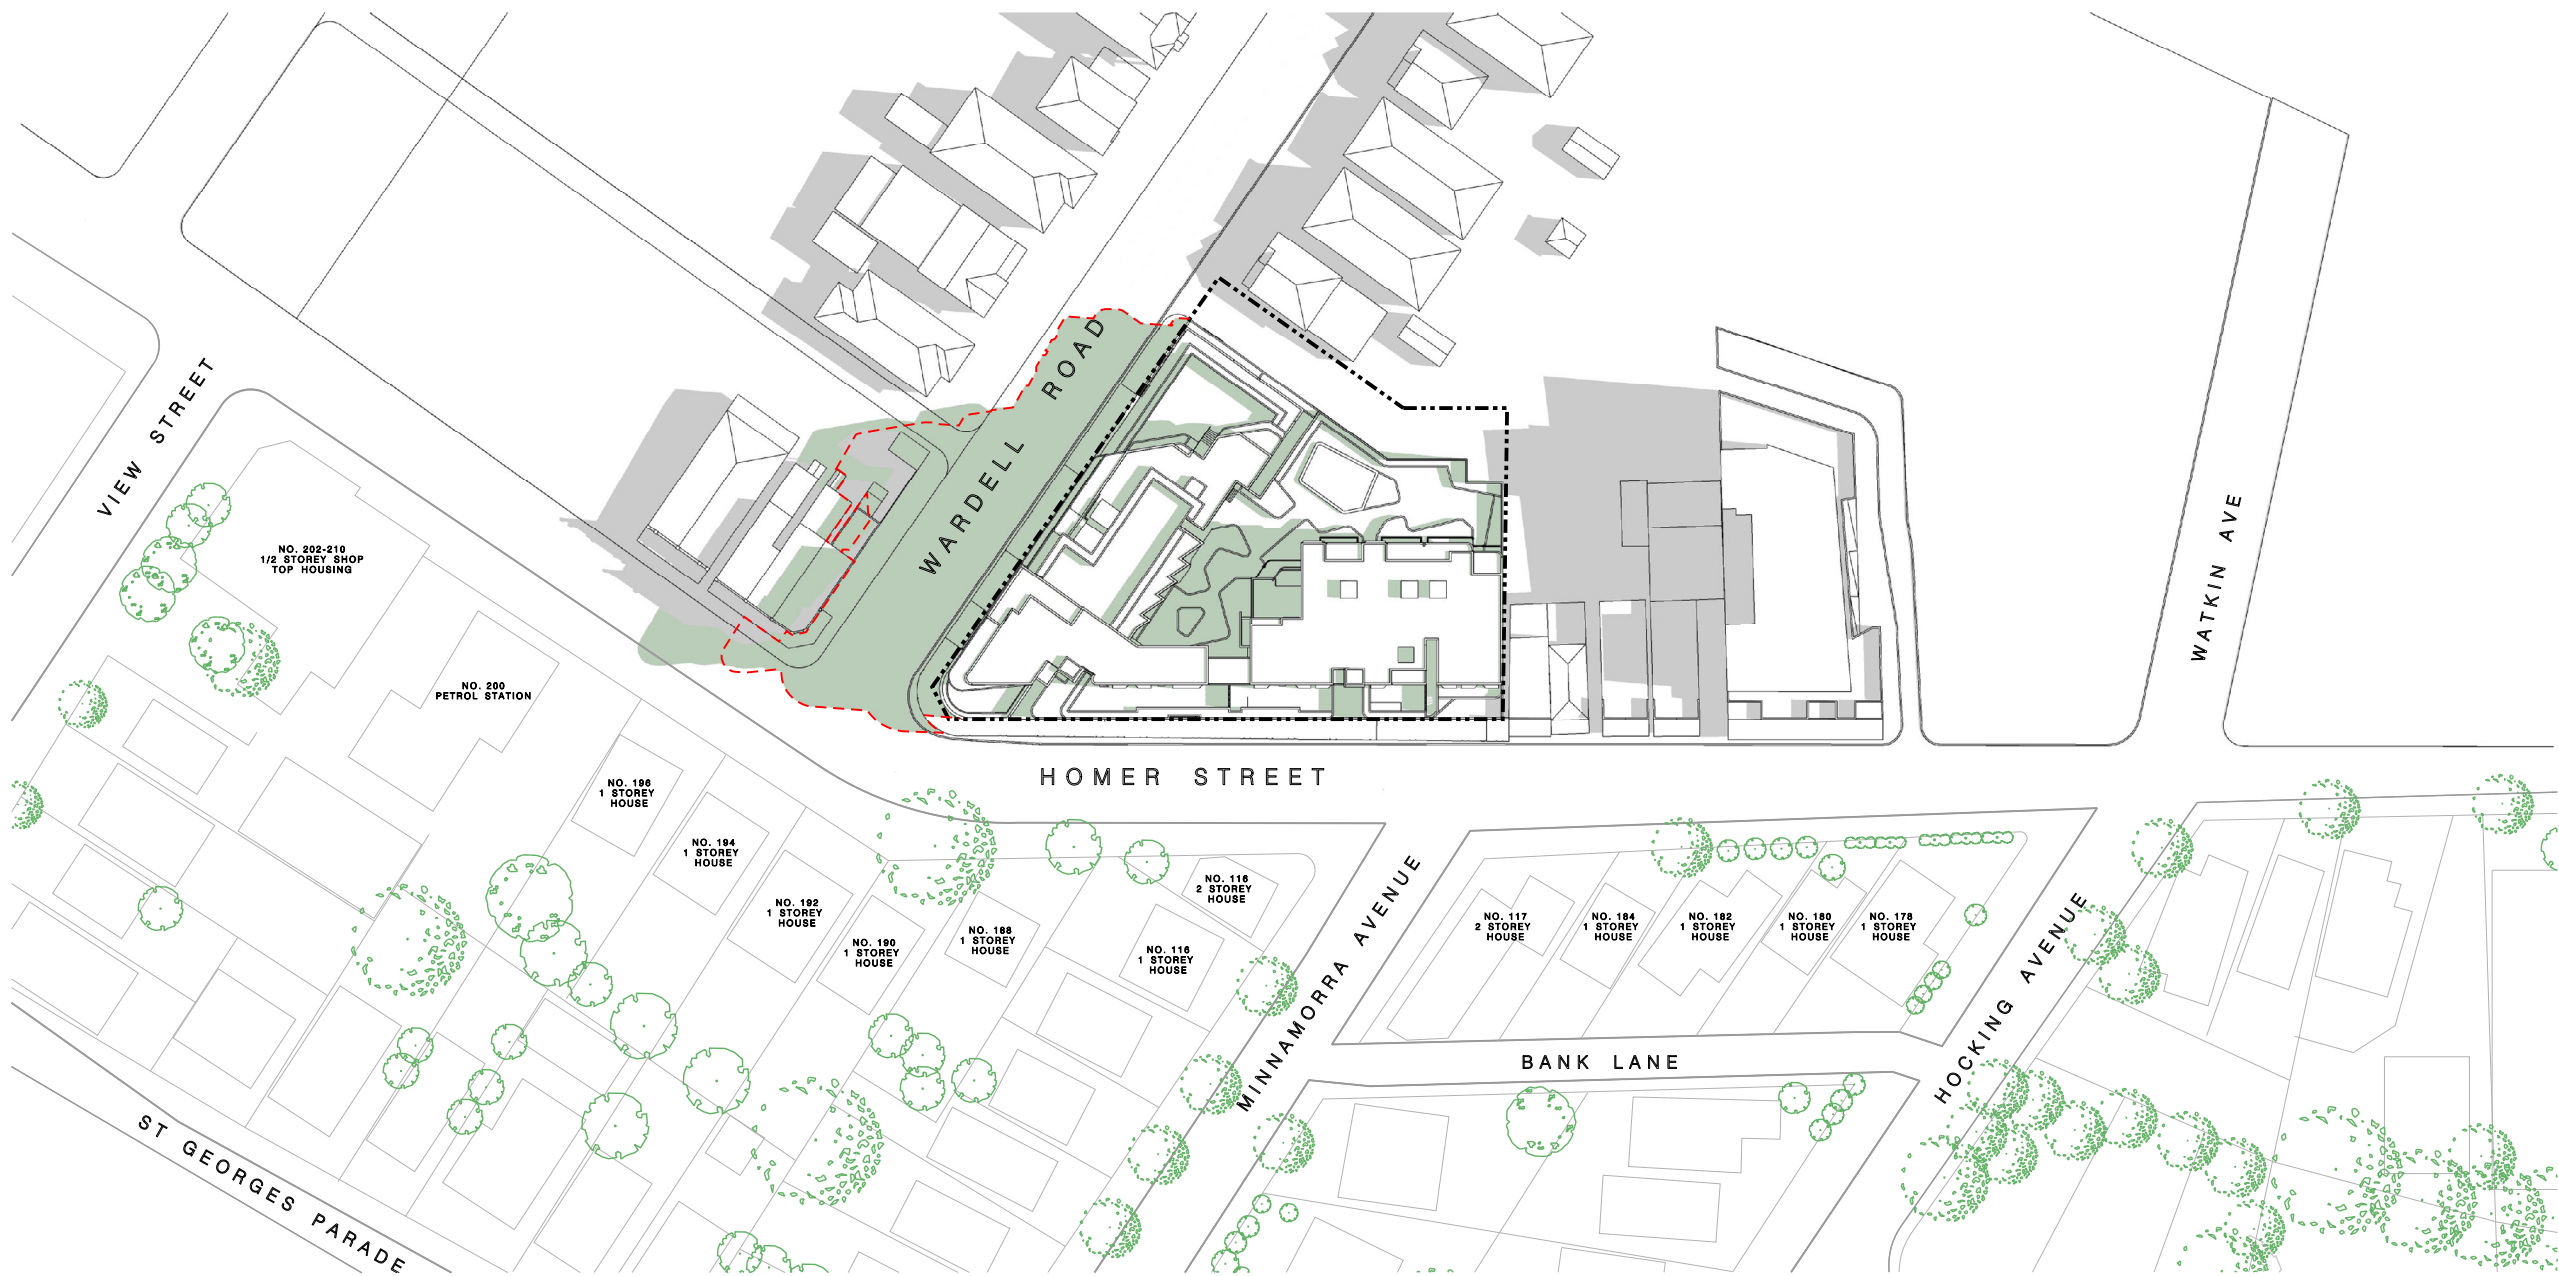

Equinox _ 8am



Equinox _ 4pm



Equinox _ 12 noon

LEGEND

- PROPOSED SHADOWS
- EXISTING SHADOWS
- DA APPROVED SHADOWS