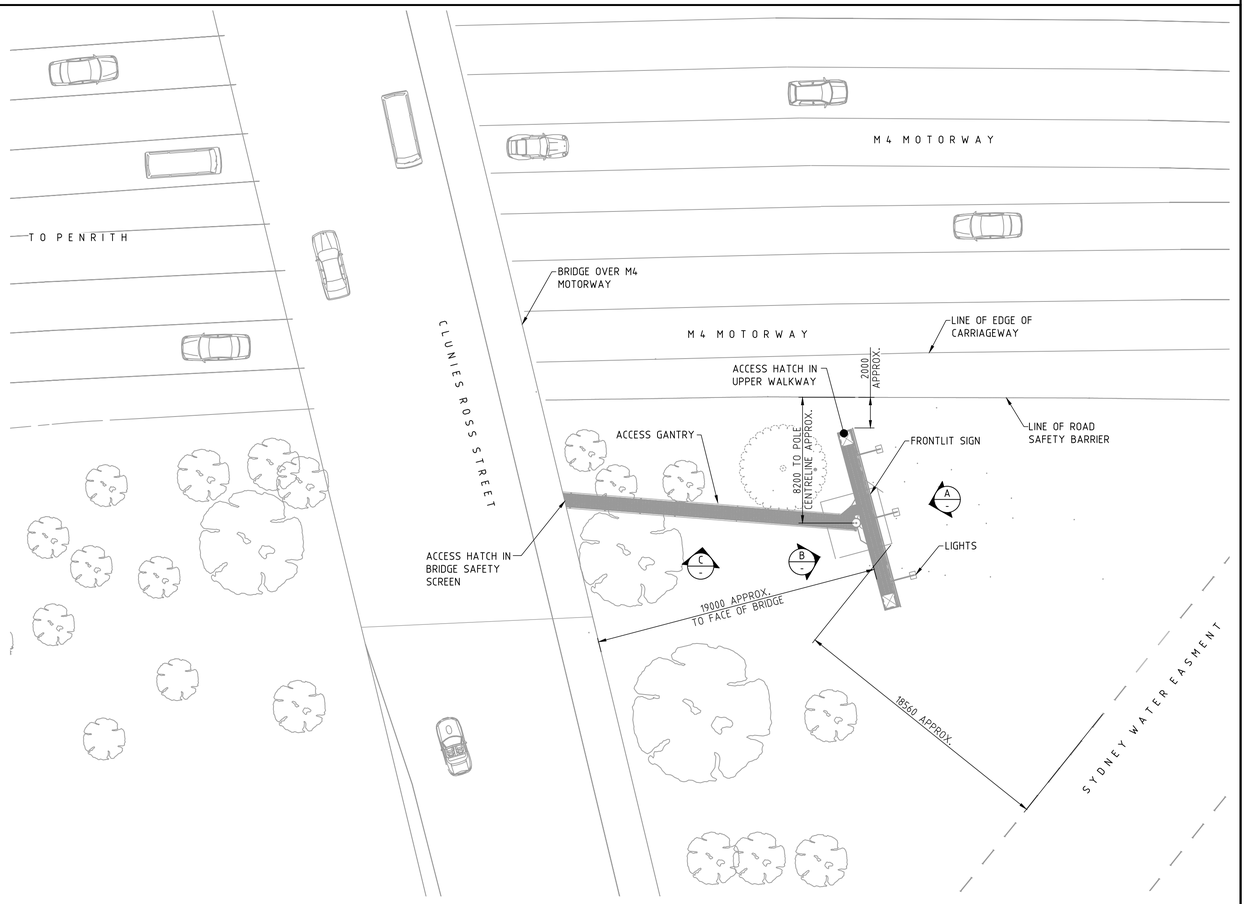

SITE PLAN
SCALE 1:200

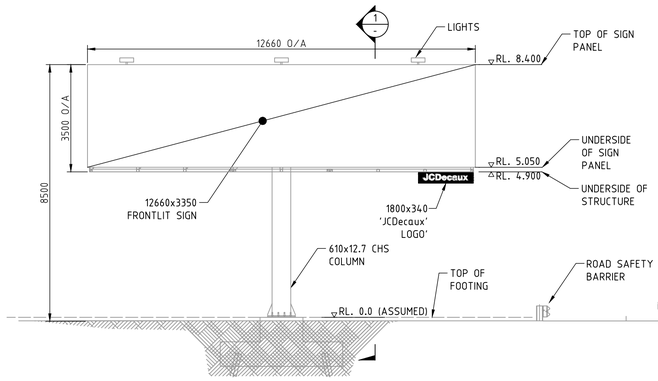

ELEVATION A
SCALE 1:100

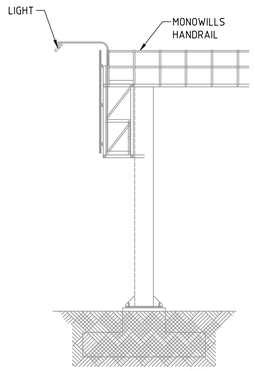

SECTION 1
SCALE 1:100

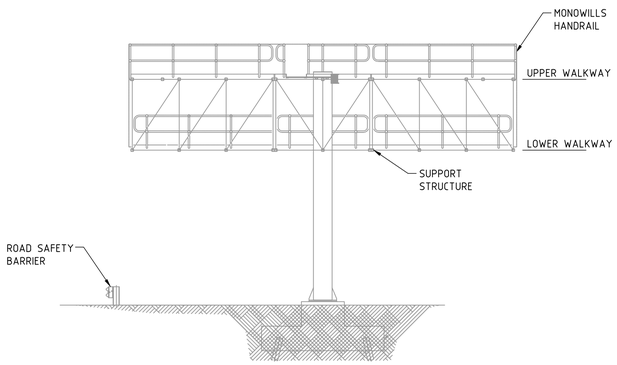

ELEVATION B
SCALE 1:100

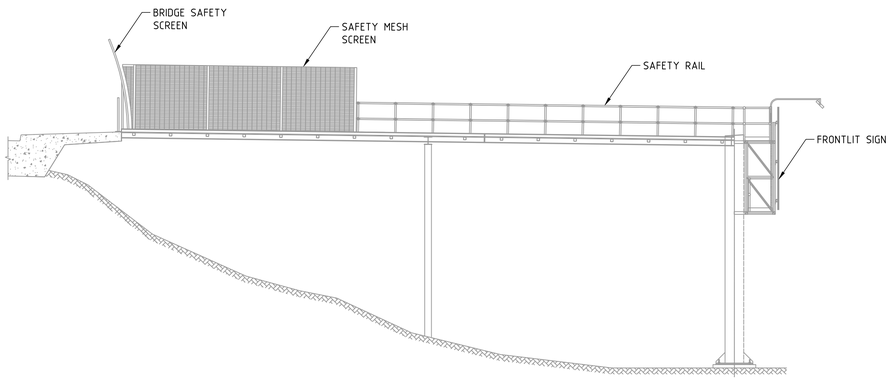

ELEVATION C
SCALE 1:100

ISSUE	DATE	REVISION	PREP	CHECK	AUTH
1	25/09/24	ISSUED FOR DA APPROVAL			

TRANSPORT FOR NEW SOUTH WALES

MOTORWAY M4 — CITY OF BLACKTOWN

ADVERTISING SIGNAGE
SUPERSITE MONOPOLE ON M4 MOTORWAY
NEAR CLUNIES ROSS STREET, PROSPECT

GENERAL ARRANGEMENT - SHEET 1

Dennis Bunt Consulting Engineers Pty Ltd

Transport Roads & Maritime Services — NSW GOVERNMENT
27-31 Argyle Street, Parramatta NSW 2150

PREPARED	CHECKED	REGISTRATION No OF PLANS	
DESIGN JL		DS2024/001014	
DRAWING MT		RTA BRIDGE NUMBER	BN8028
APPROVED DESIGN DA RECORDS		ISSUE STATUS	DA APPROVAL
DIRECTOR		SHEET No DA01	ISSUE 1