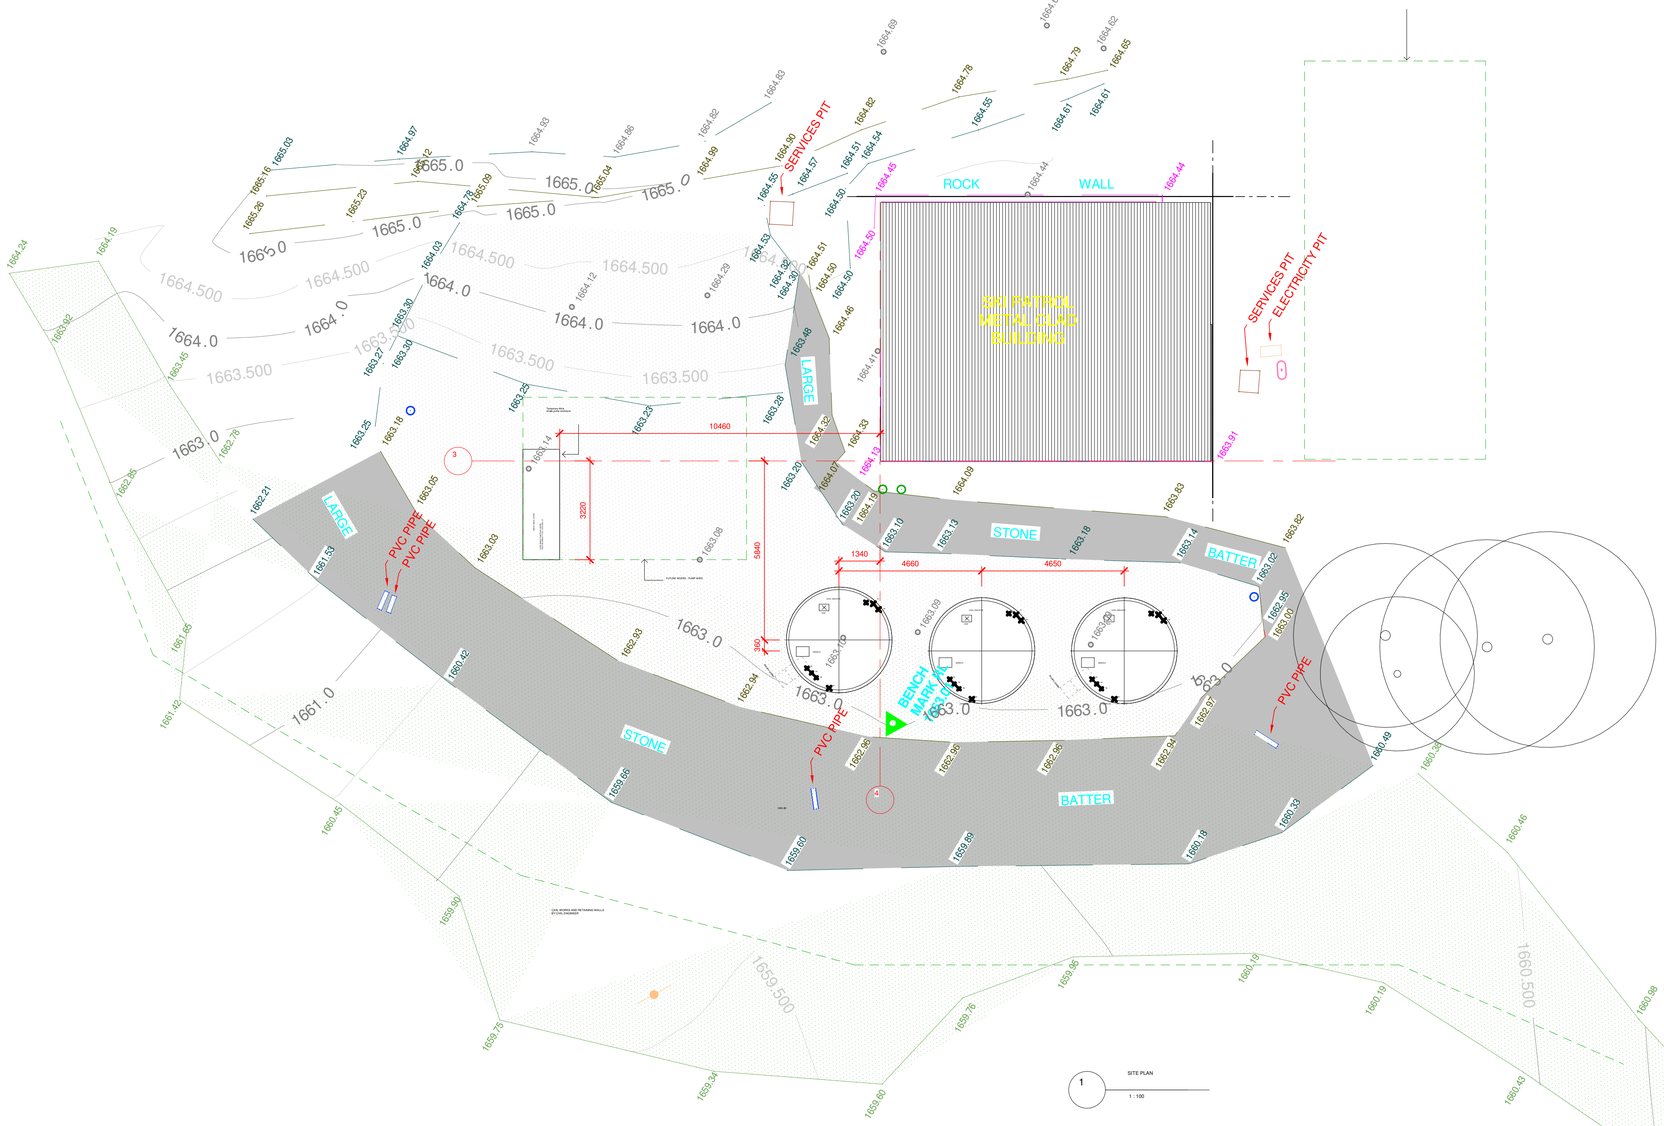

1 SITE PLAN
1 : 100

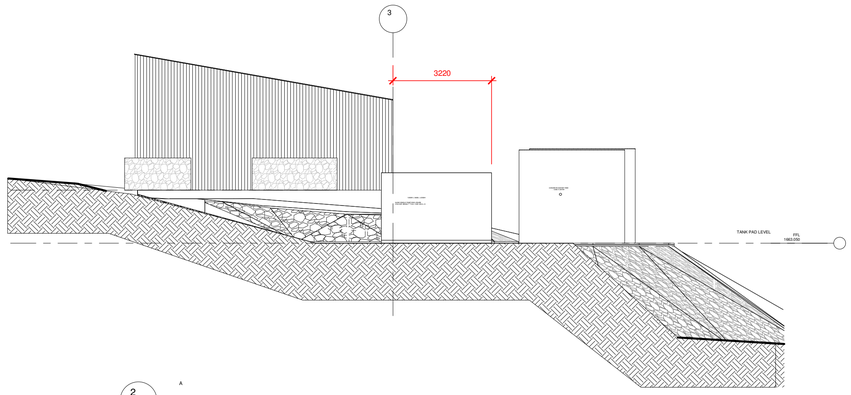

2 A
1 : 100

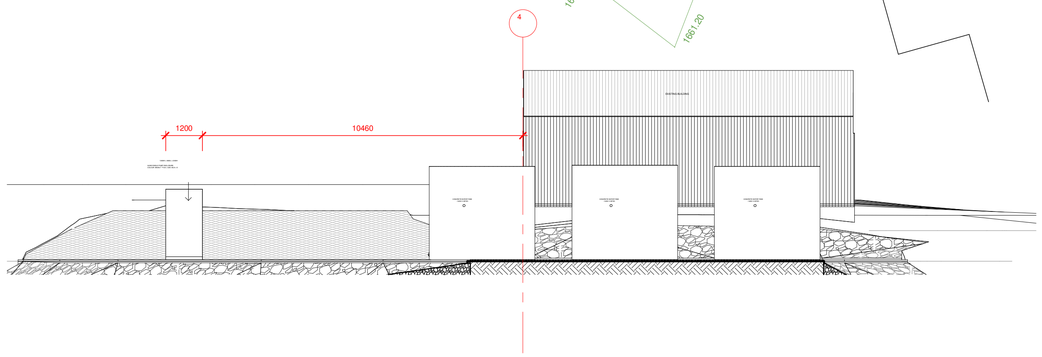

3 C
1 : 100

REV	DATE	DESCRIPTION
A	05/12/23	For client Approval
B	21/01/24	Size 5 x 8
C	02/02/2024	Pump Set enclosure
D	25/03/2024	Rock Wall
E	25/07/2024	FOR CLIENT REVIEW

Project Name: **K7 Merritts Mountain House**

Project No: **IDG4130**

DEVELOPMENT APPLICATION

Merritts Mountain House

FOR: **IDG Fleming**

No.	Drawing Title	Scale	Rev
A01	**General arrangement plan**	**1 : 100** @A1	**E**

N

© Copyright Architecture Discovered Cross Cones | Contact Nick Clayfield
Project Address: Merritts Mountain House, Hunters Hill, Tasmania, Australia
Created: 2/07/2024
Plotted: 25/07/2024

5/08/2024 3:52:41 PM