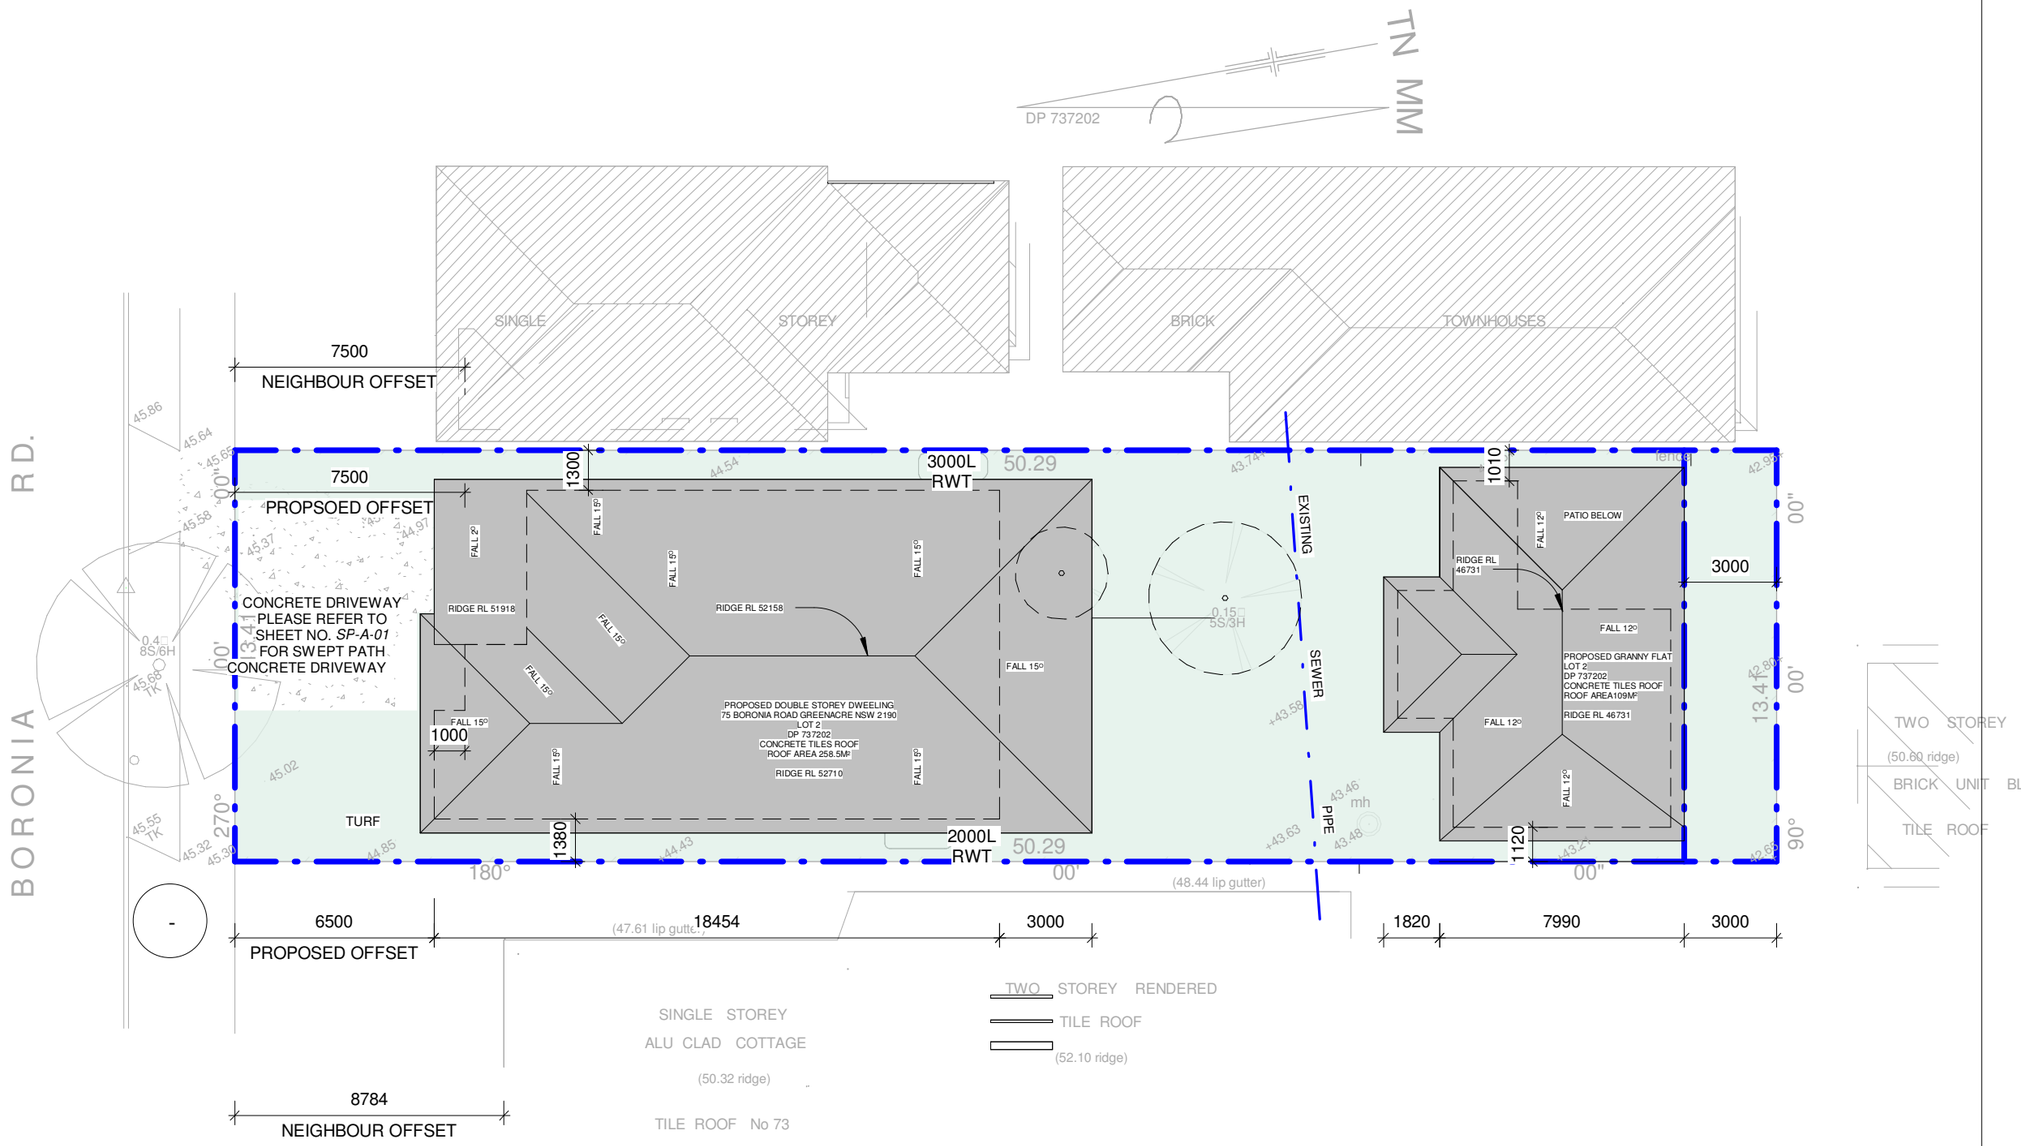

scale 1 : 200 @ A3

0 2 4 6 8 10 20

Amendments

Issue	Description	Date
A	DA APPROVED	
B	DA AMENDED - S4.55 LODGE	01/10/2024
C		
D		
E		
F		

DWELLL CONSULTANTS Pty Ltd ABN 58672534511
13 / 4 Parramatta Sq. PARRAMATTA 2150 NSW
hello@dwelll.au
www.dwelll.au
0401 854 450

Drawing Title	*site plan*
Scale	*1/200@a3*
Drawing Created (date)	10 / 09 / 2023
Drawing Created (by)	ez
Plotted and checked by	ez
Verified	ez
Approved	ez

Project No	Drawing No	Issue
DA-072022-BR	DA-072022-BR	A

Client	ABBASS
Stormwater & Structural Engineer	QUALITY BUILDINGS
Project Address	75 BORONIA ROAD GREENACRE NSW
Project Title	BORONIA HOME
Sheet No	*DA-S-01*

This drawing is the copyright of **DWELLL** Pty Ltd and may not be altered, reproduced or transmitted in any form or by any means in part or in whole without the written permission of **DWELLL** Pty Ltd. All levels and dimensions are to be checked and verified on site prior to the commencement of any work, making of shop drawings or fabrication of components.

Do not scale drawings. Use figured Dimensions.

FOR DA APPROVAL