


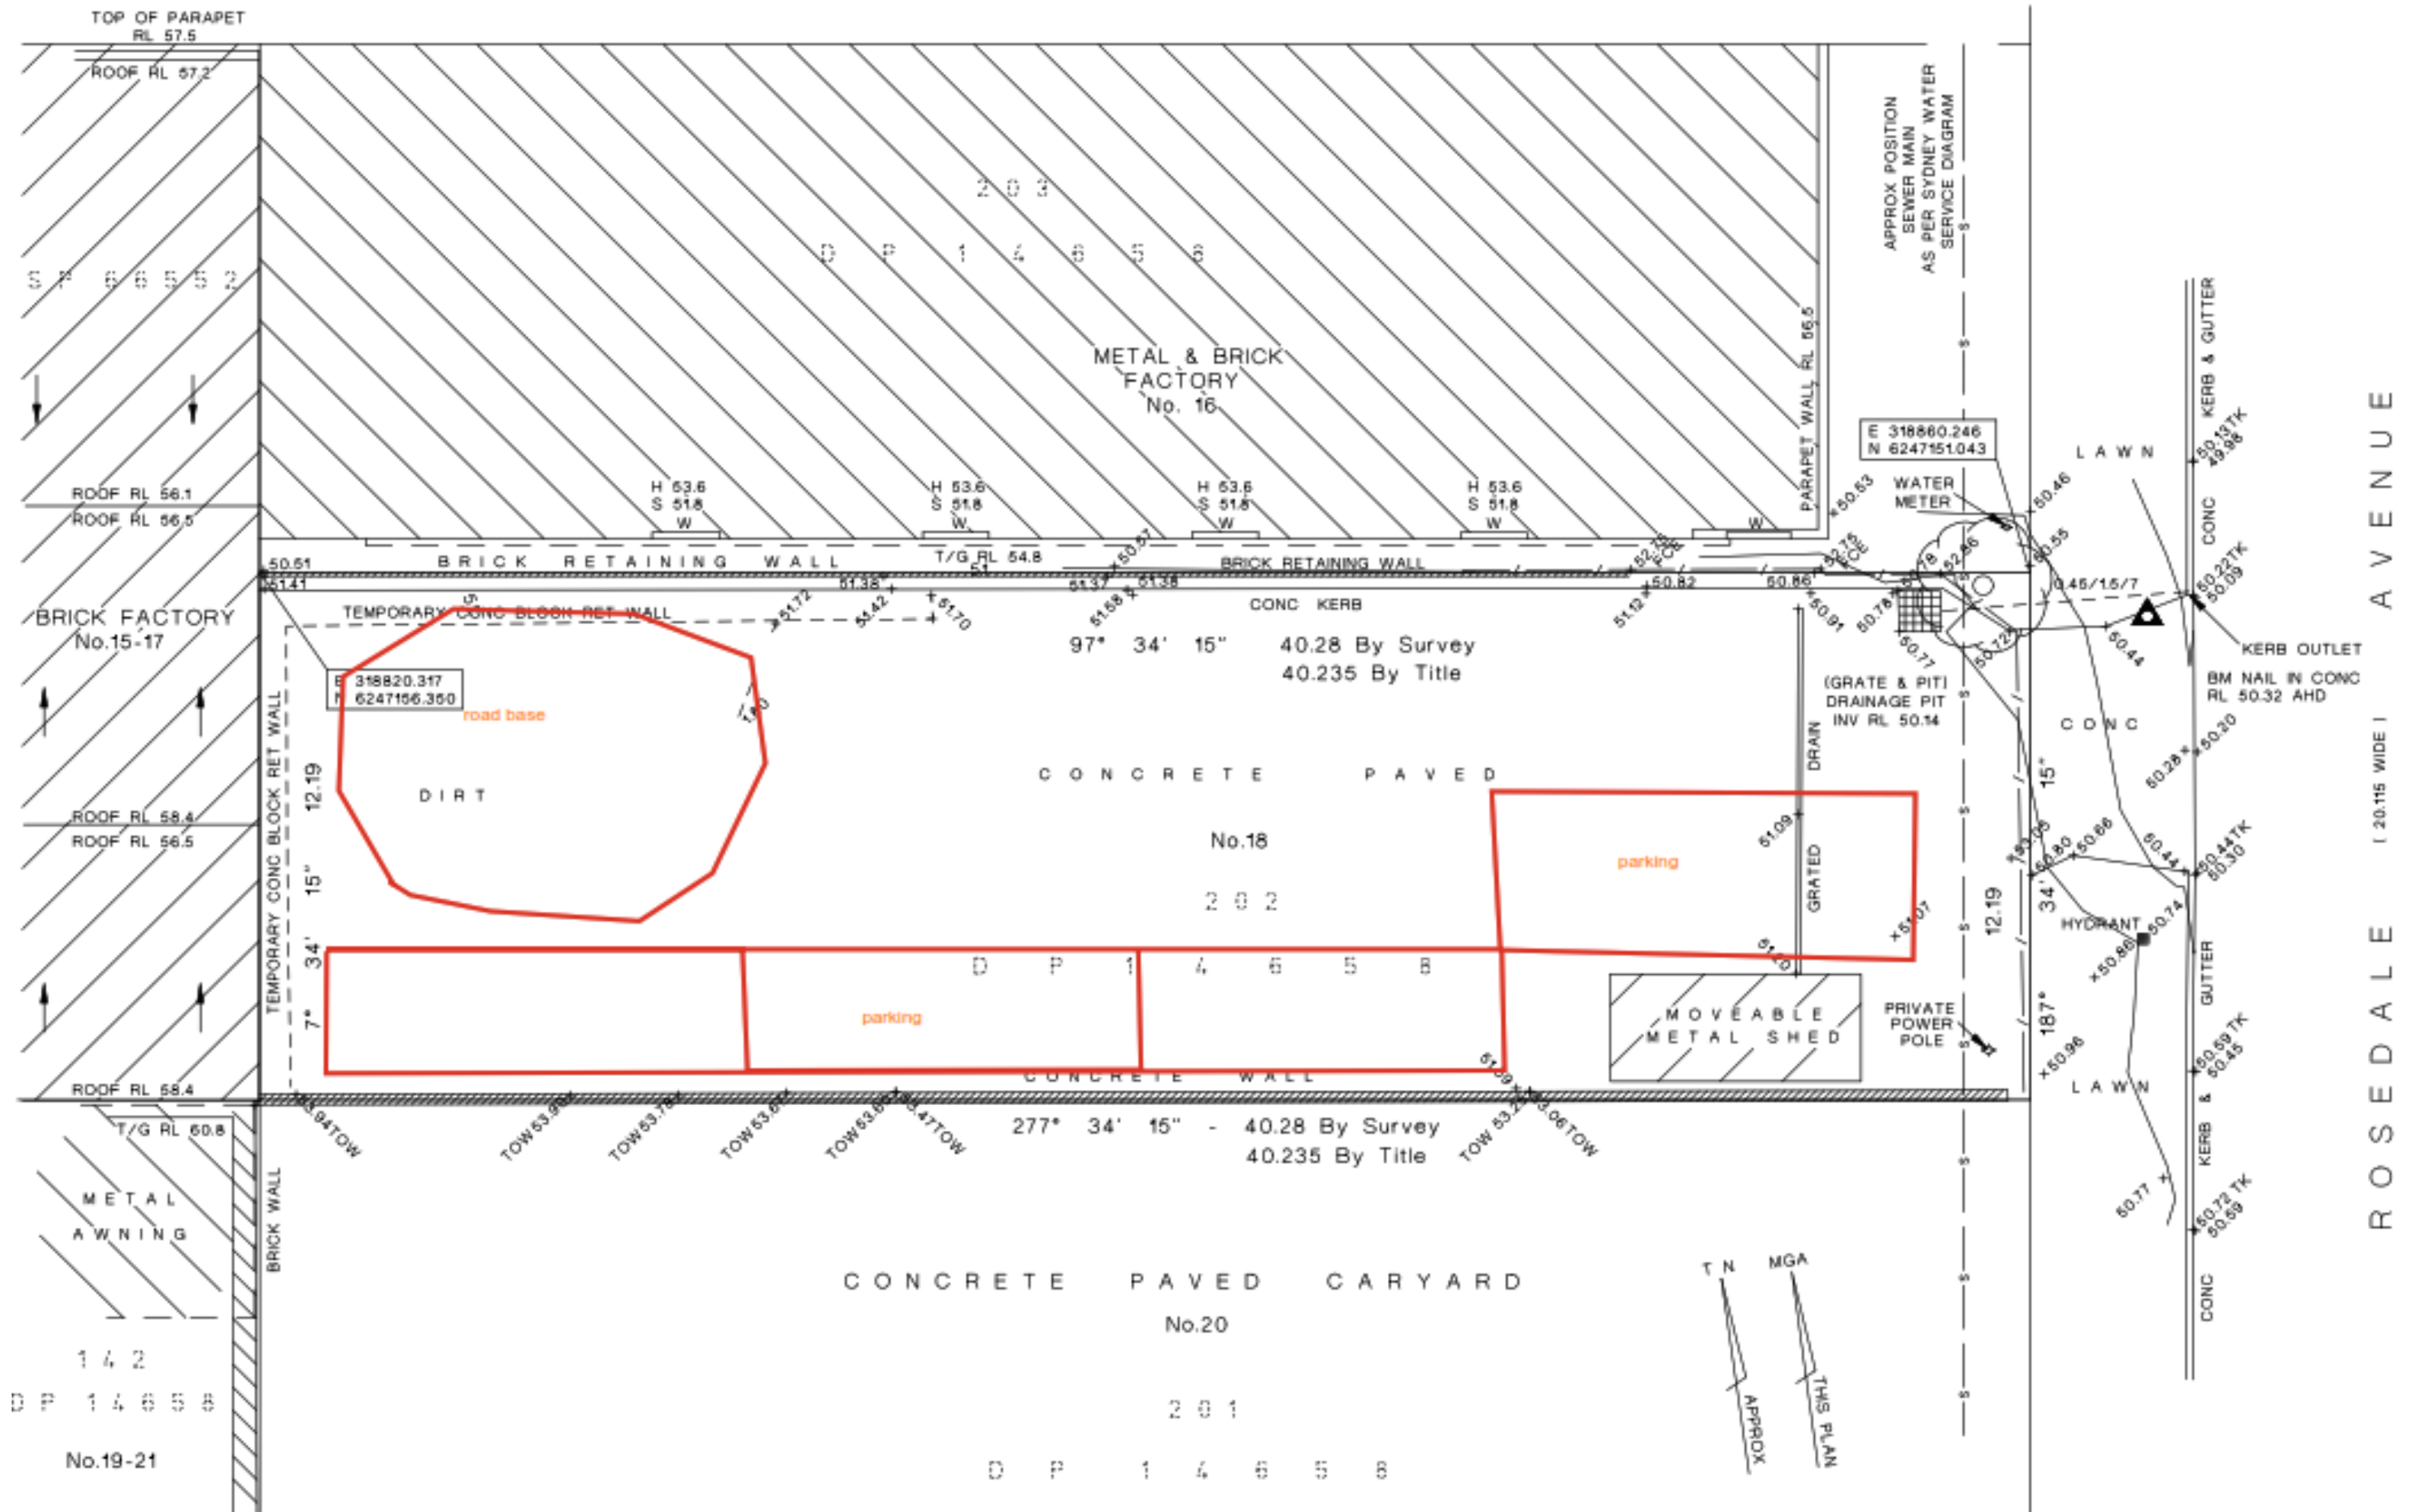

MYRIAD

Notification Plan

Taouk Excavation Pty Ltd
18 Rosedale Avenue, Greenacre

Designed By CS
Job No: 2024031
Page No: A
Scale: Not to Scale

Rev
Date
Drawn By
Project

Notification
16/12/2024
cs
Depot