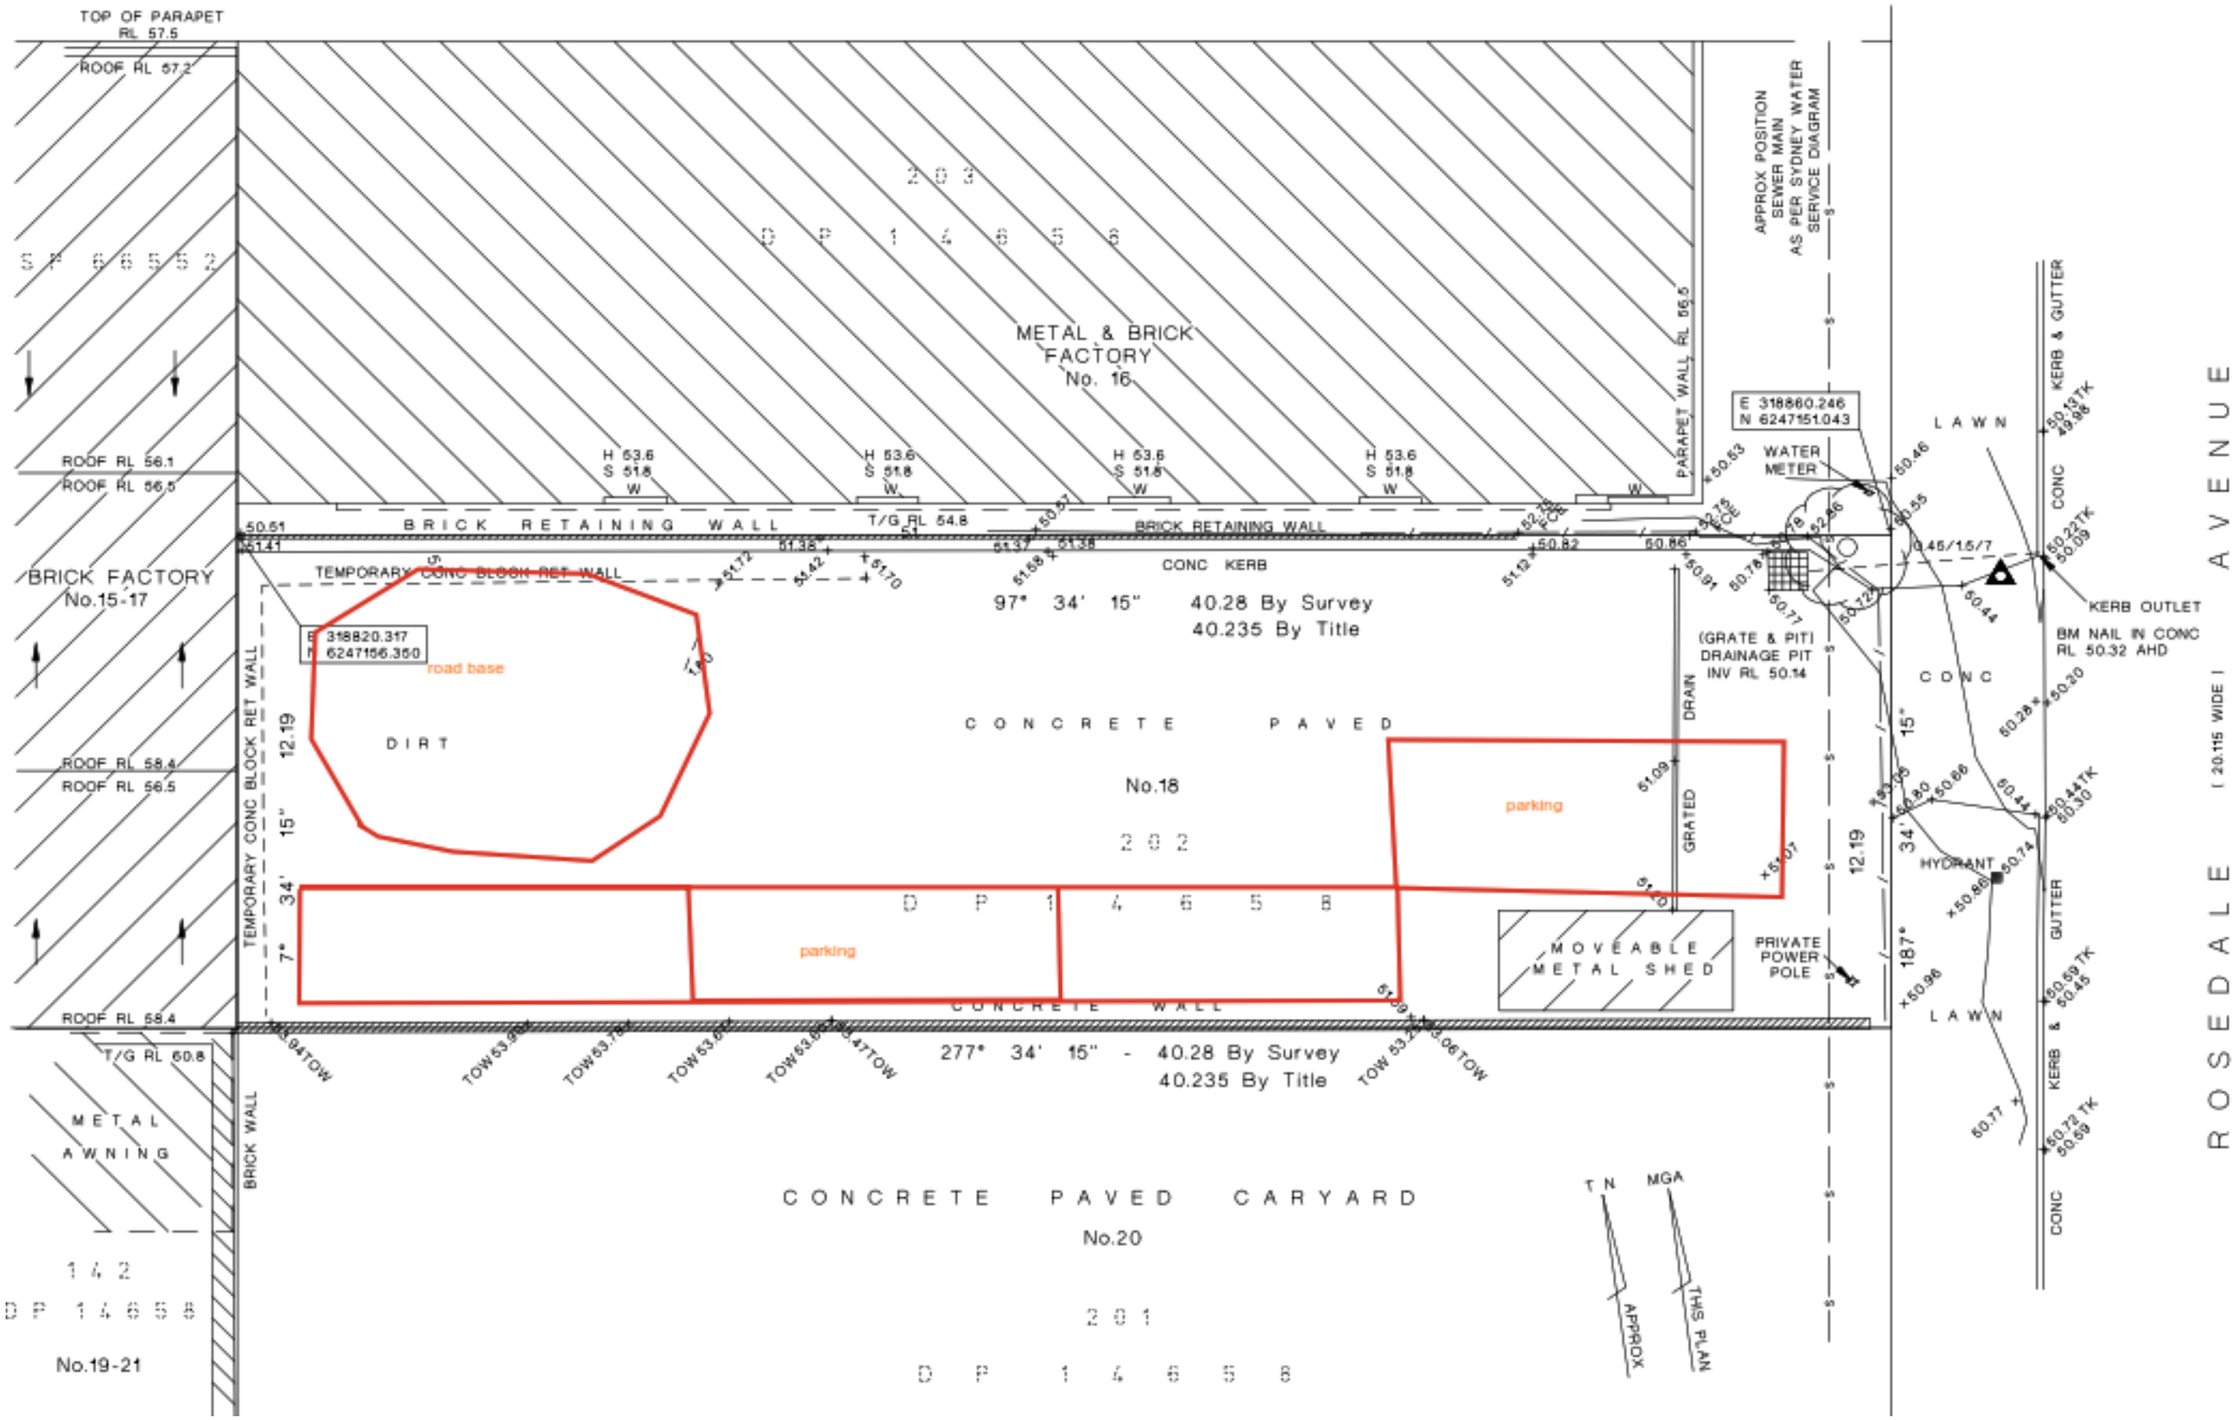

MYRIAD

Site Plan

Taouk Excavation Pty Ltd
18 Rosedale Avenue, Greenacre

Designed By	**CS**	**Rev**	1
Job No:	2024031	**Date**	10/12/2024
Page No:	A	**Drawn By**	**cs**
Scale @ A3	Not to Scale	**Project**	Depot