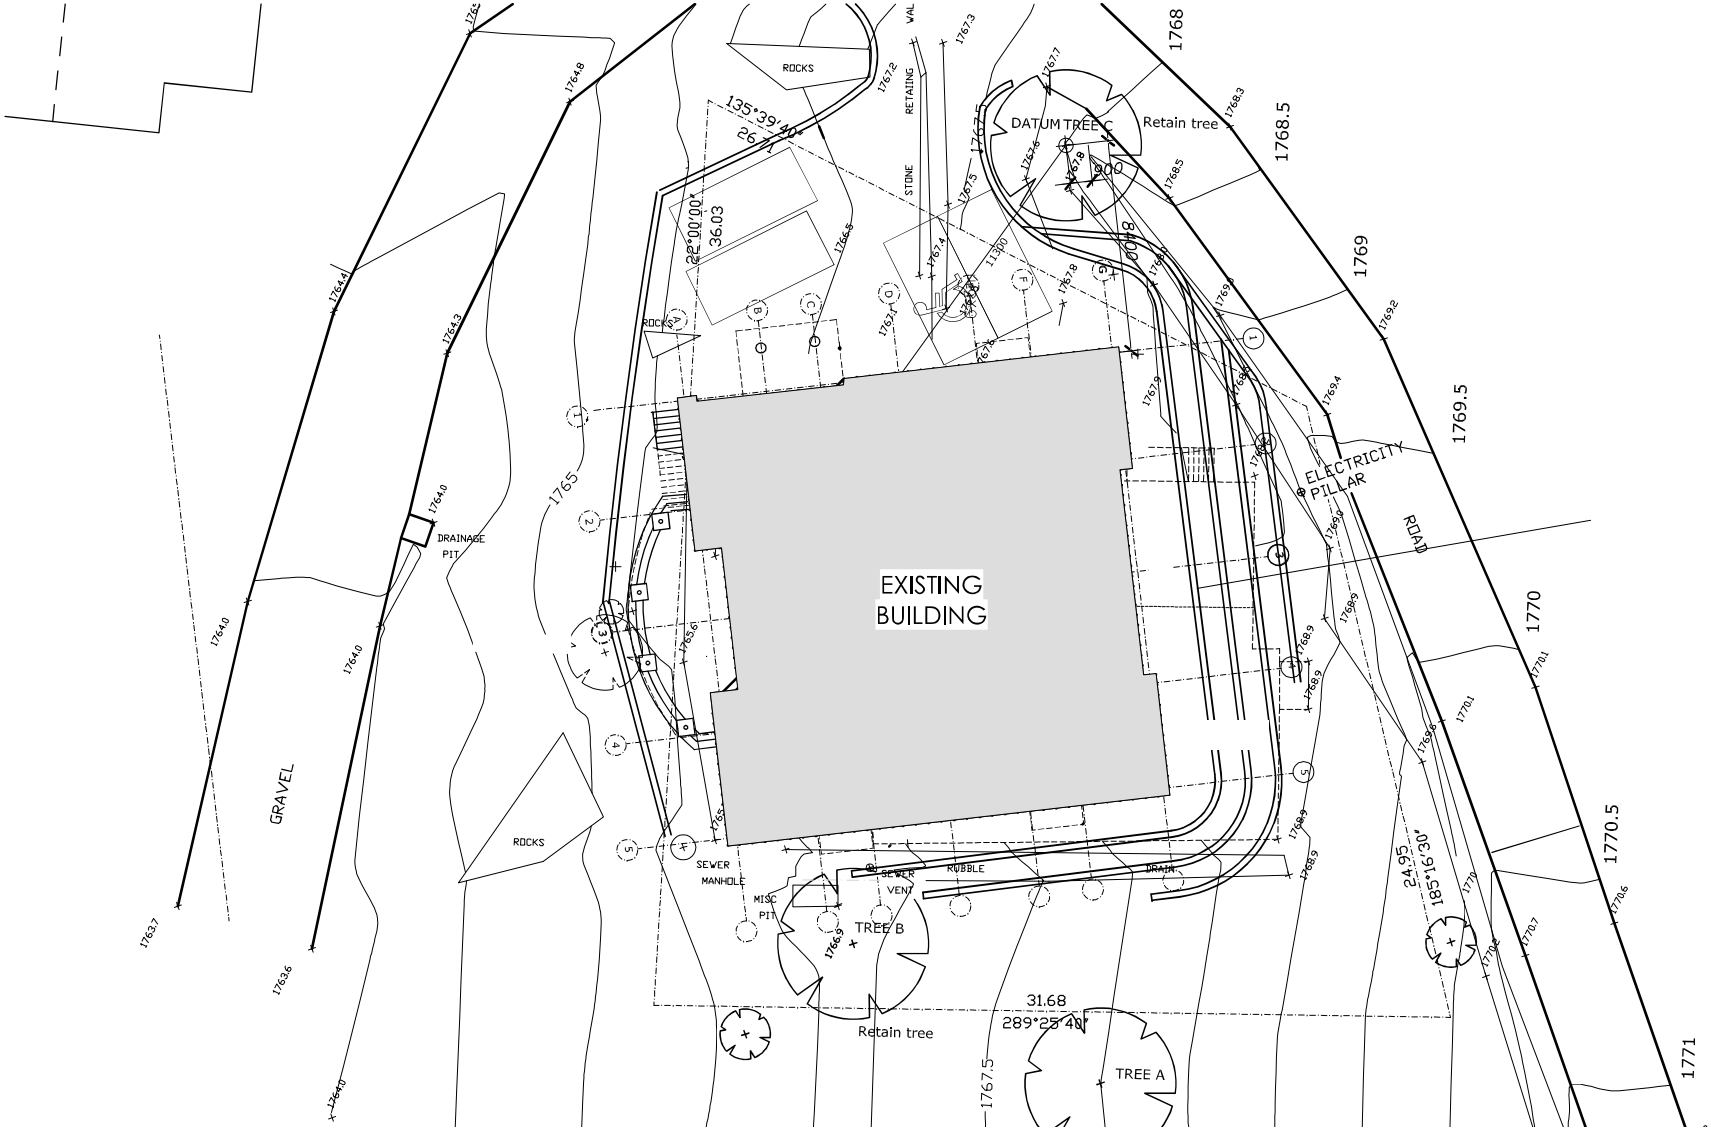

Site Plan

NORTH	PROJECT			JOB NO.
	S4.55 Window & Door Replacement			2428
	ADDRESS			ISSUE
	South Perisher Valley, N.S.W.			H-24
	CLIENT			SHEET NO.
	R.A.N. Ski Club			A001
	LOT / DP	SCALES	DWG. DATE	
	Lot 263, DP 812199	1:200 @ A3	03/12/24	