


C:\Users\matt\Documents\Projects\Young Cemetery\Young Cemetery.dwg
Civil 3D 30 Sheets12 LAYOUT PLAN.dwg
Printed 12/13/2024 15:13 PM



- LEGEND
- EXISTING FENCELINE
 - S S EXISTING SEWER LINE, MANHOLE
 - PP E EXISTING OVERHEAD POWER LINE, POLE
 - EXISTING TOP OF CREEK BANK
 - EXISTING DRAINAGE PIT
 - EXISTING TREE
 - EXISTING TREE TO BE REMOVED
 - PP EXISTING POWER POLE
 - EXISTING SEWER MANHOLE
 - W EXISTING STOP VALVE
 - WM EXISTING WATER METER
 - ⋈ EXISTING HYDRANT
 - ⊙ EXISTING MONITORING WELL
 - ▨ EXISTING RIPARIAN BUFFER ZONE
 - PROPOSED ROAD CENTRELINE
 - PROPOSED EDGE OF SEAL
 - PROPOSED DRAINAGE LINE, PIT
 - PROPOSED TREE
 - ▨ PROPOSED GRASS REINFORCED PARKING
 - ▨ PROPOSED RETENTION BASIN
 - ▨ PROPOSED PEDESTRIAN PATHWAY
 - PROPOSED FENCE
 - PROPOSED FENCE (AGISTMENT AREAS)

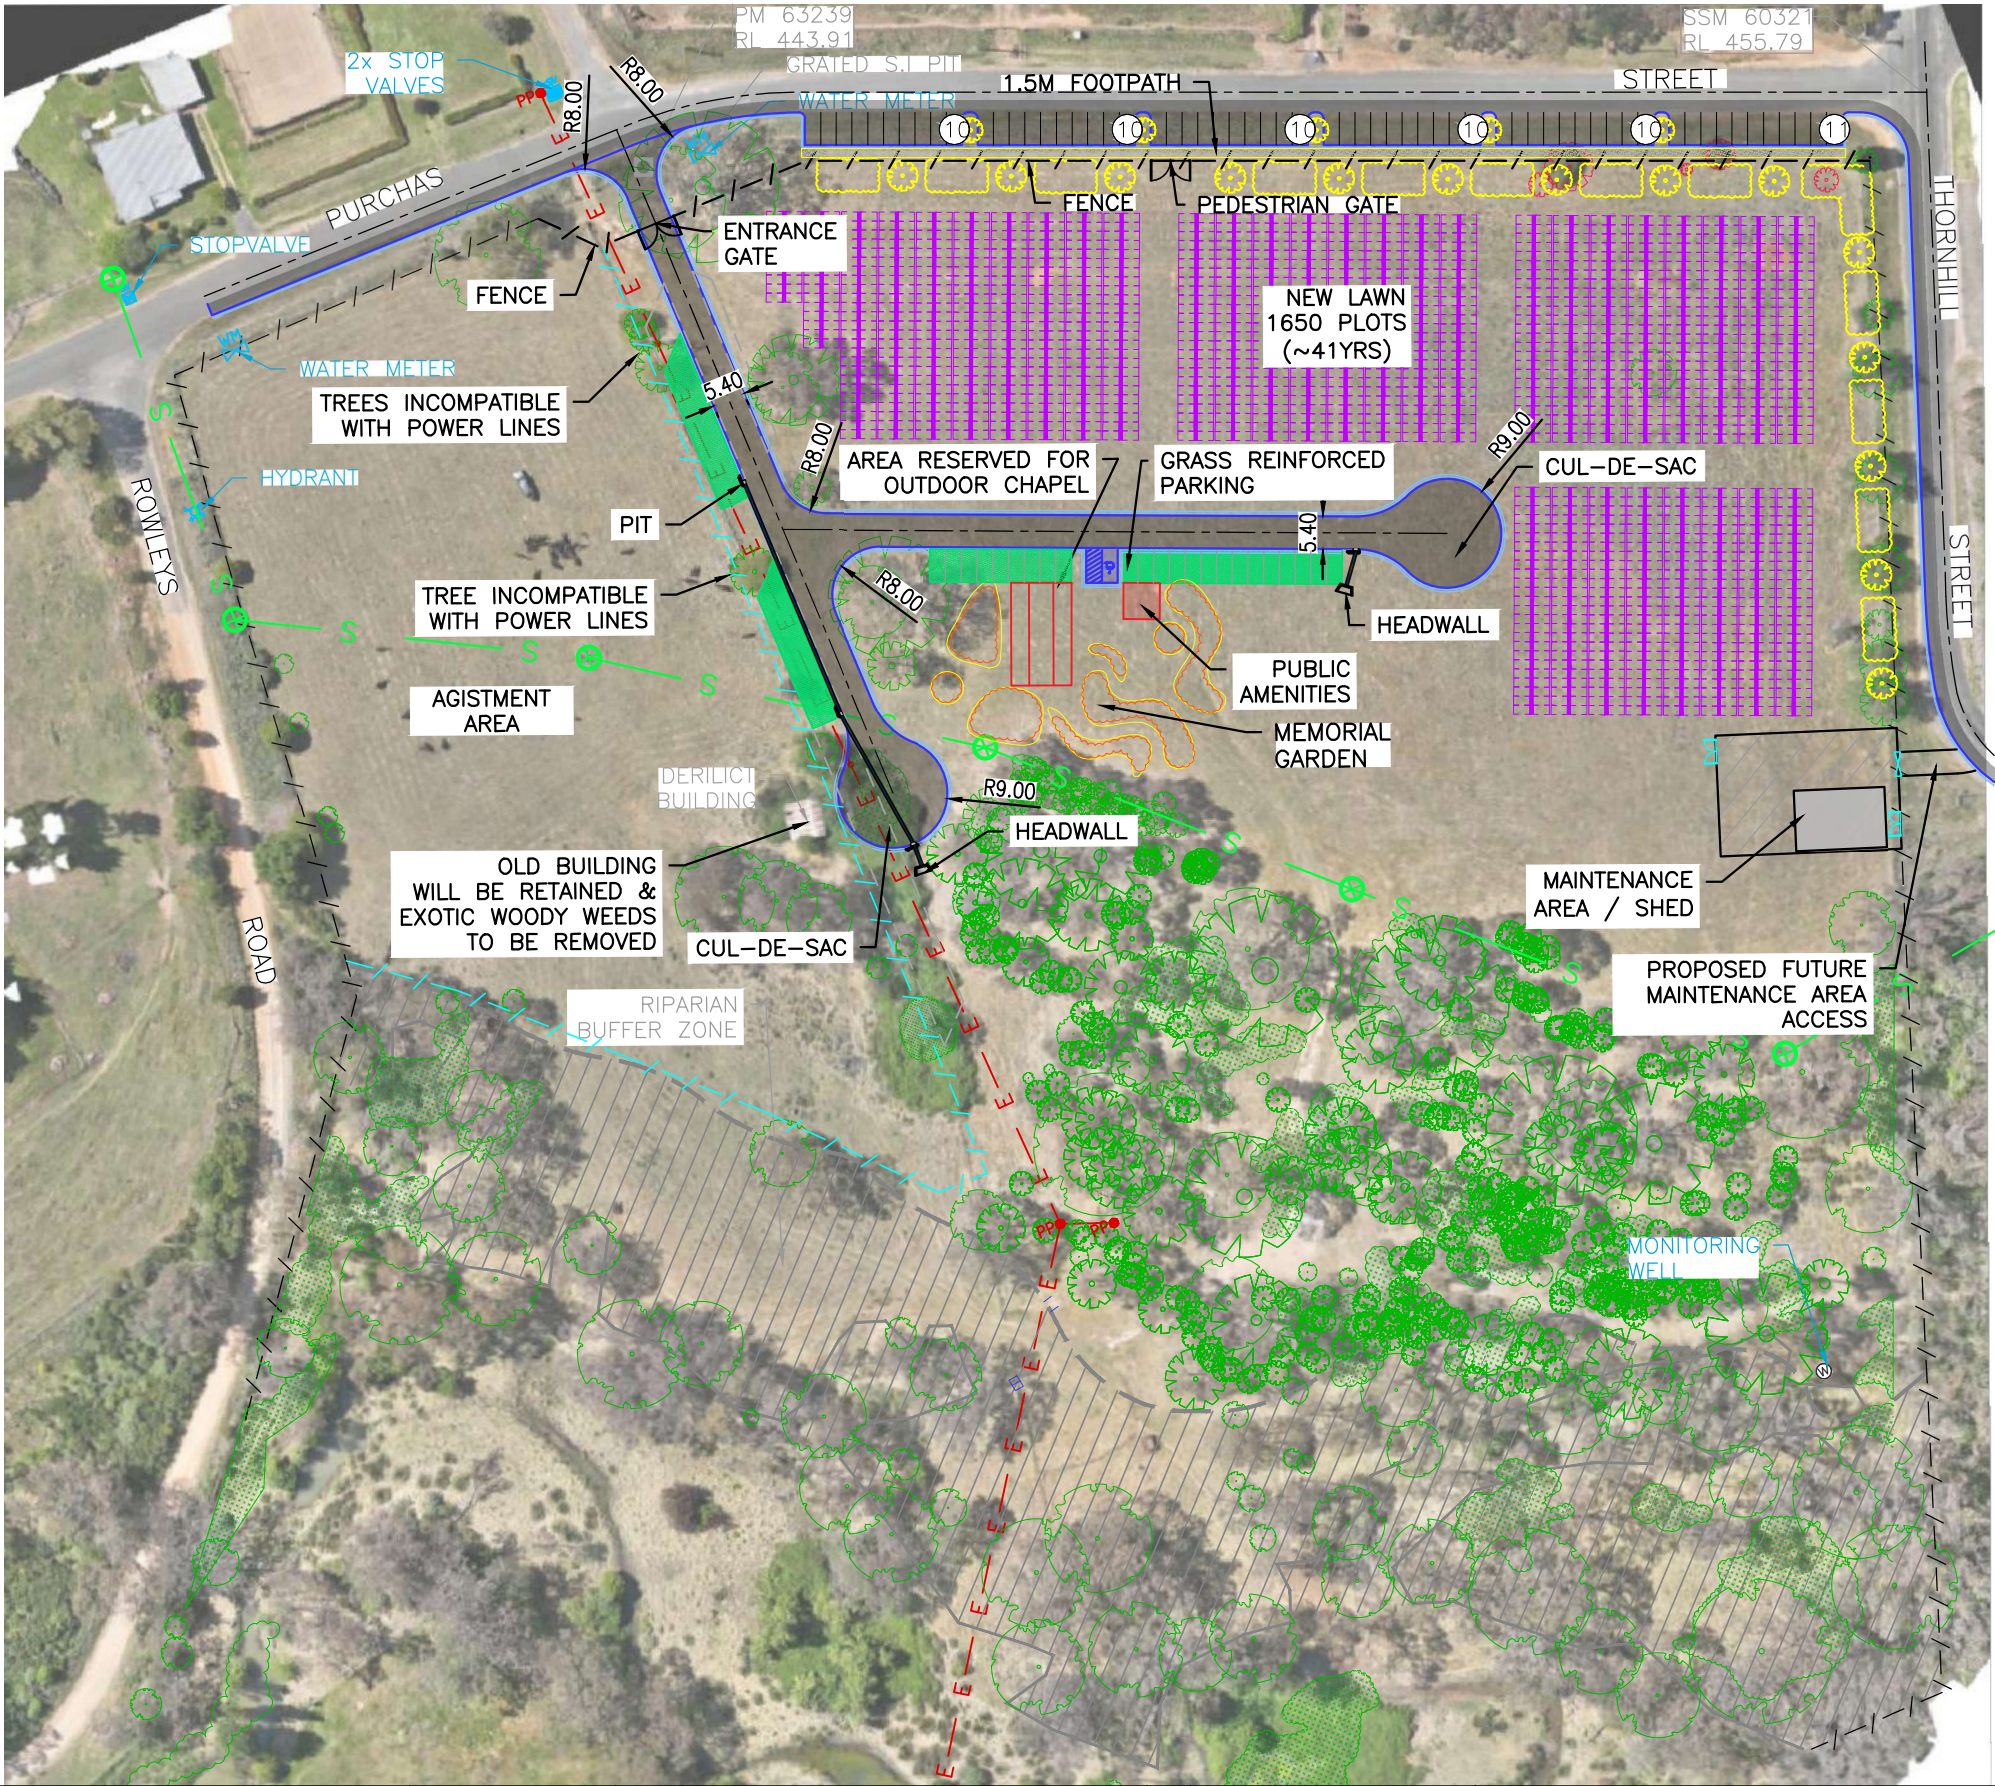

SCALE AT A3: 1:1250 (A3)				APPROVED		REVISIONS		DATE		HILLTOPS COUNCIL 189 BOOROWA STREET, YOUNG NSW 2594		SHEET No.	NO. OF SHEETS
DATUM LOCAL	SURVEYED FIELD BOOK LEVEL BOOK	MBM	DESIGNED DRAWN PASSED	MBM						2	26		
				BN									
				DATE	ISSUED		09/11/24		YOUNG CEMETERY EXTENSION PURCHAS STREET LAYOUT PLAN				