


EVACUATION PROCEDURE

- R REMOVE** → REMOVE ALL OCCUPANTS AND STAFF AWAY FROM THE DANGER. DO NOT BLOCK EXIT OR EXIT ROUTES.
- A ALERT** → ALERT THE FIRE SERVICE. TELEPHONE "000". NOTIFY THE WARDEN OR CHIEF WARDEN AND PEOPLE AROUND AS SOON AS POSSIBLE. IF POSSIBLE RAISE AN ALARM TO NOTIFY OTHERS.
- C CONTAIN** → CONTAIN THE DANGER (FIRE) WHERE POSSIBLE TO DO SO, WHERE SAFE TO DO SO AND IF TRAINED TO DO SO. FOR e.g. CLOSE DOORS AND WINDOWS, SELECT AND USE CORRECT EXTINGUISHER OR IF AVAILABLE USE FIRE HOSE REEL etc.
- E EVACUATE** → FOLLOW (CHIEF) WARDEN'S INSTRUCTION, USE FIRE STAIRS WHERE AVAILABLE, TAKE NEAREST AND SAFEST EXIT, DO NOT USE LIFT, EVACUATE IMMEDIATELY, SAFELY AND DO NOT RUN. GO TO THE ASSEMBLY AREA.

EMERGENCY ASSEMBLY AREA

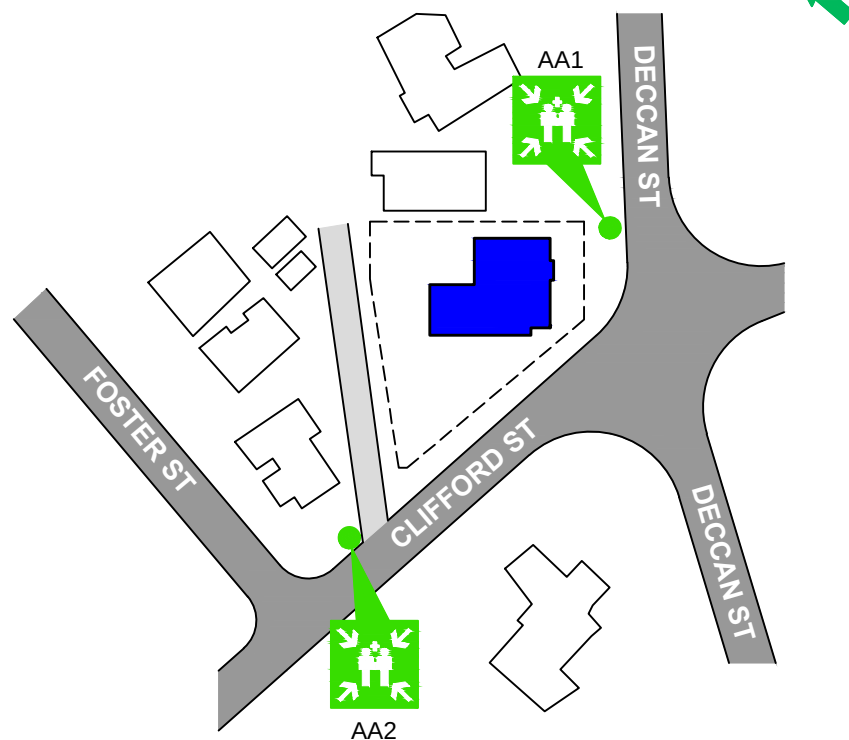


Prepared by: SPS Fire and Safety
Contact : 1800 799 147
www.spsservices.com.au
Date Prepared:
11-Nov-2024
To be printed in A3 size
Validity 5 years



EVACUATION DIAGRAM

NAME: PROPOSED CHILDCARE CENTRE
ADDRESS: 110-112 DECCAN ST, GOULBURN NSW 2580
BASEMENT

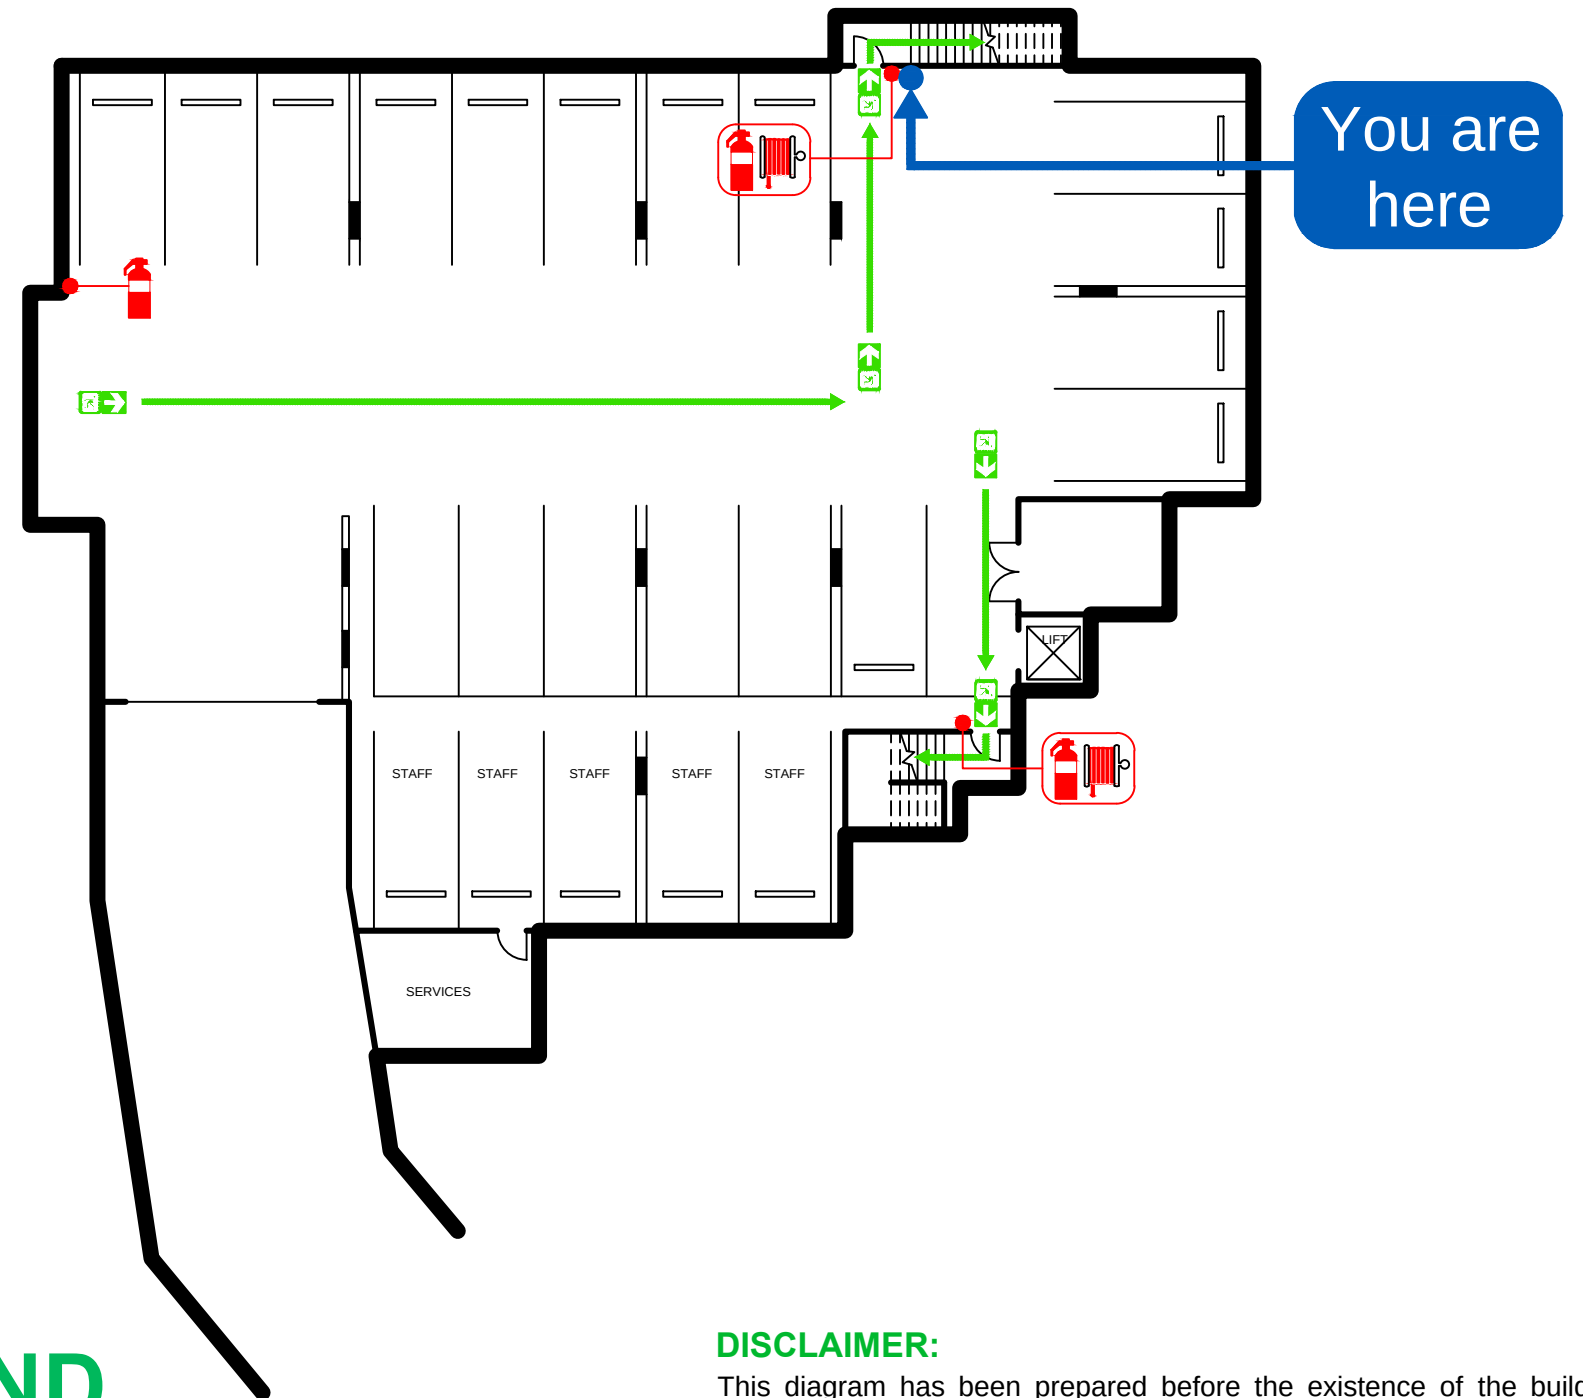

LEGEND



DISCLAIMER:


This diagram has been prepared before the existence of the building. Path of travel and assembly point will need to be approved by the client and the plan will be deemed appropriate and usable only when the suggested equipment will be shown on the plan is actually installed on the locations. If not, prior to occupancy, they will need to be reviewed and changed. Please note that this is not a fire equipment design. The equipment have been located only as a guideline.

NOT TO SCALE

EVACUATION PROCEDURE

- R REMOVE** → REMOVE ALL OCCUPANTS AND STAFF AWAY FROM THE DANGER. DO NOT BLOCK EXIT OR EXIT ROUTES.
- A ALERT** → ALERT THE FIRE SERVICE. TELEPHONE "000". NOTIFY THE WARDEN OR CHIEF WARDEN AND PEOPLE AROUND AS SOON AS POSSIBLE. IF POSSIBLE RAISE AN ALARM TO NOTIFY OTHERS.
- C CONTAIN** → CONTAIN THE DANGER (FIRE) WHERE POSSIBLE TO DO SO, WHERE SAFE TO DO SO AND IF TRAINED TO DO SO. FOR e.g. CLOSE DOORS AND WINDOWS, SELECT AND USE CORRECT EXTINGUISHER OR IF AVAILABLE USE FIRE HOSE REEL etc.
- E EVACUATE** → FOLLOW (CHIEF) WARDEN'S INSTRUCTION, USE FIRE STAIRS WHERE AVAILABLE, TAKE NEAREST AND SAFEST EXIT, DO NOT USE LIFT, EVACUATE IMMEDIATELY, SAFELY AND DO NOT RUN. GO TO THE ASSEMBLY AREA.

EMERGENCY ASSEMBLY AREA

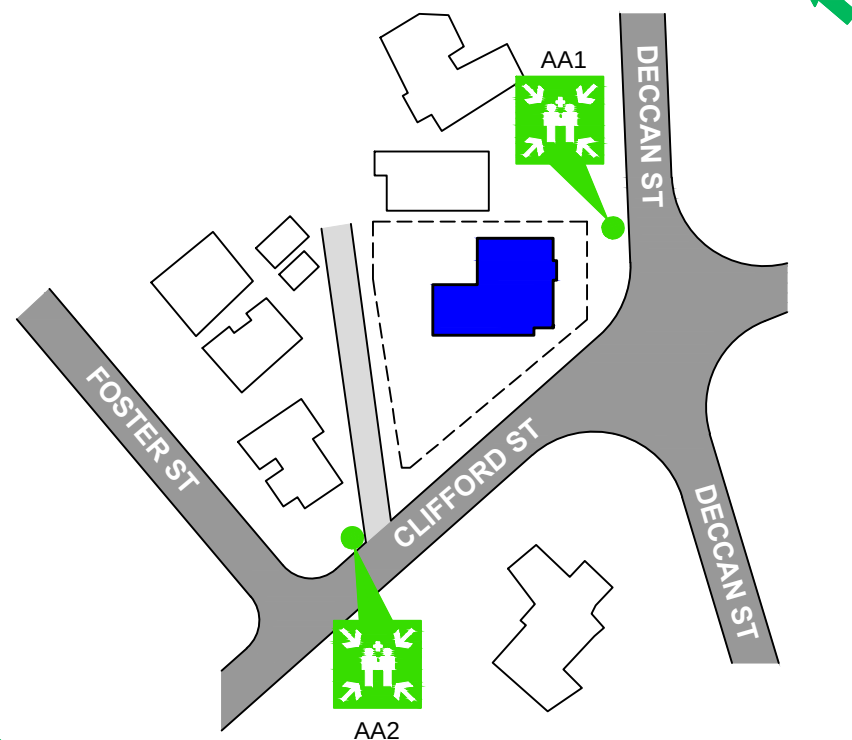


Prepared by: SPS Fire and Safety
 Contact : 1800 799 147
www.spsservices.com.au
 Date Prepared:
 11-Nov-2024
 To be printed in A3 size
 Validity 5 years



EVACUATION DIAGRAM



NAME: PROPOSED CHILDCARE CENTRE
ADDRESS: 110-112 DECCAN ST, GOULBURN NSW 2580
GROUND FLOOR

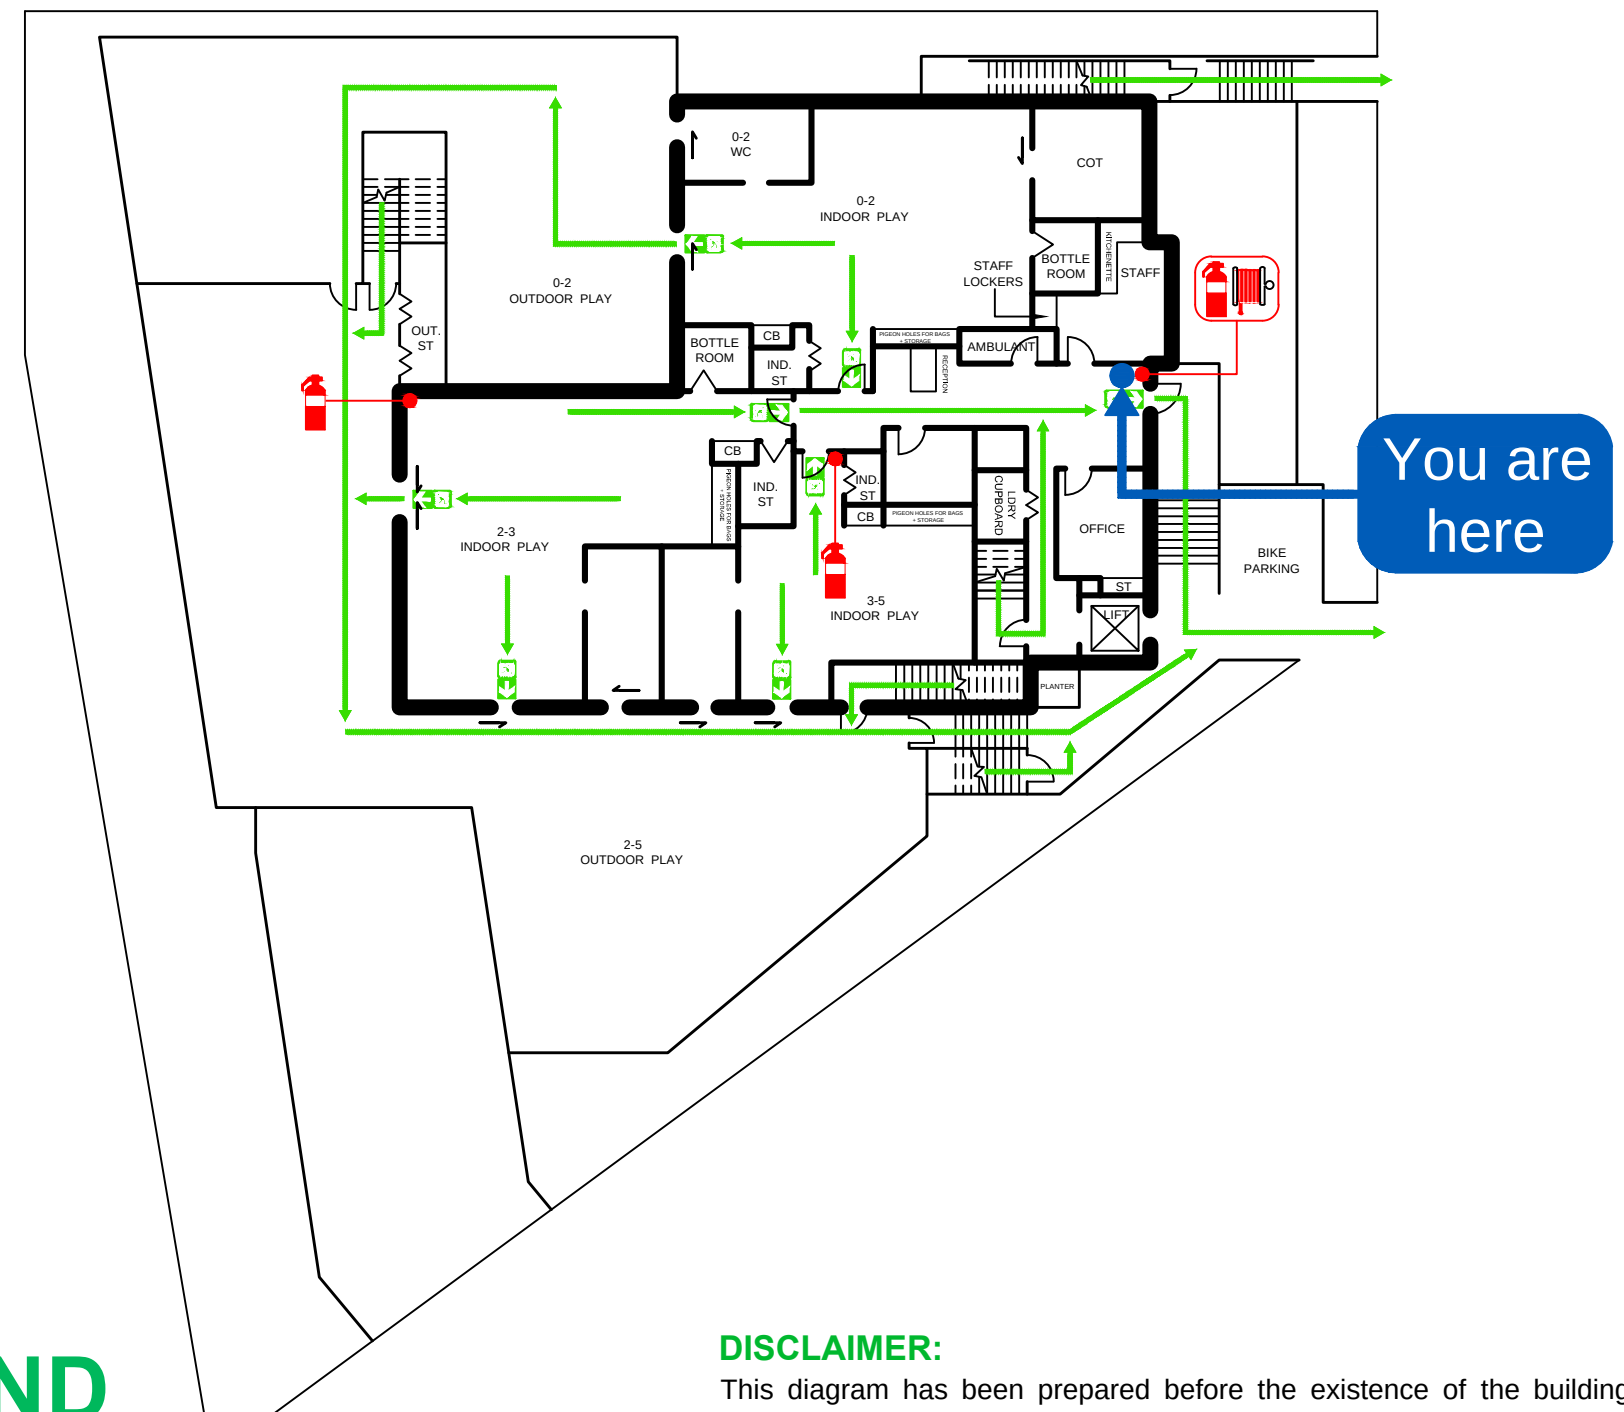

LEGEND



DISCLAIMER:


This diagram has been prepared before the existence of the building. Path of travel and assembly point will need to be approved by the client and the plan will be deemed appropriate and usable only when the suggested equipment will be shown on the plan is actually installed on the locations. If not, prior to occupancy, they will need to be reviewed and changed. Please note that this is not a fire equipment design. The equipment have been located only as a guideline.

NOT TO SCALE

EVACUATION PROCEDURE

- R REMOVE** → REMOVE ALL OCCUPANTS AND STAFF AWAY FROM THE DANGER. DO NOT BLOCK EXIT OR EXIT ROUTES.
- A ALERT** → ALERT THE FIRE SERVICE. TELEPHONE "000". NOTIFY THE WARDEN OR CHIEF WARDEN AND PEOPLE AROUND AS SOON AS POSSIBLE. IF POSSIBLE RAISE AN ALARM TO NOTIFY OTHERS.
- C CONTAIN** → CONTAIN THE DANGER (FIRE) WHERE POSSIBLE TO DO SO, WHERE SAFE TO DO SO AND IF TRAINED TO DO SO. FOR e.g. CLOSE DOORS AND WINDOWS, SELECT AND USE CORRECT EXTINGUISHER OR IF AVAILABLE USE FIRE HOSE REEL etc.
- E EVACUATE** → FOLLOW (CHIEF) WARDEN'S INSTRUCTION, USE FIRE STAIRS WHERE AVAILABLE, TAKE NEAREST AND SAFEST EXIT, DO NOT USE LIFT, EVACUATE IMMEDIATELY, SAFELY AND DO NOT RUN. GO TO THE ASSEMBLY AREA.


EMERGENCY ASSEMBLY AREA

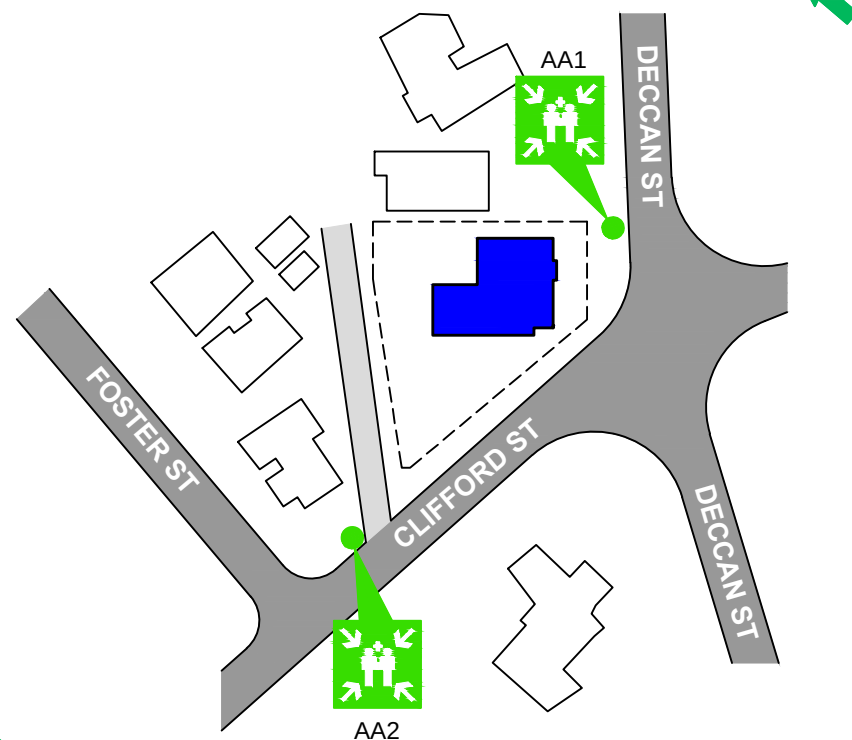


EVACUATION DIAGRAM



NAME: PROPOSED CHILDCARE CENTRE
ADDRESS: 110-112 DECCAN ST, GOULBURN NSW 2580
FIRST FLOOR

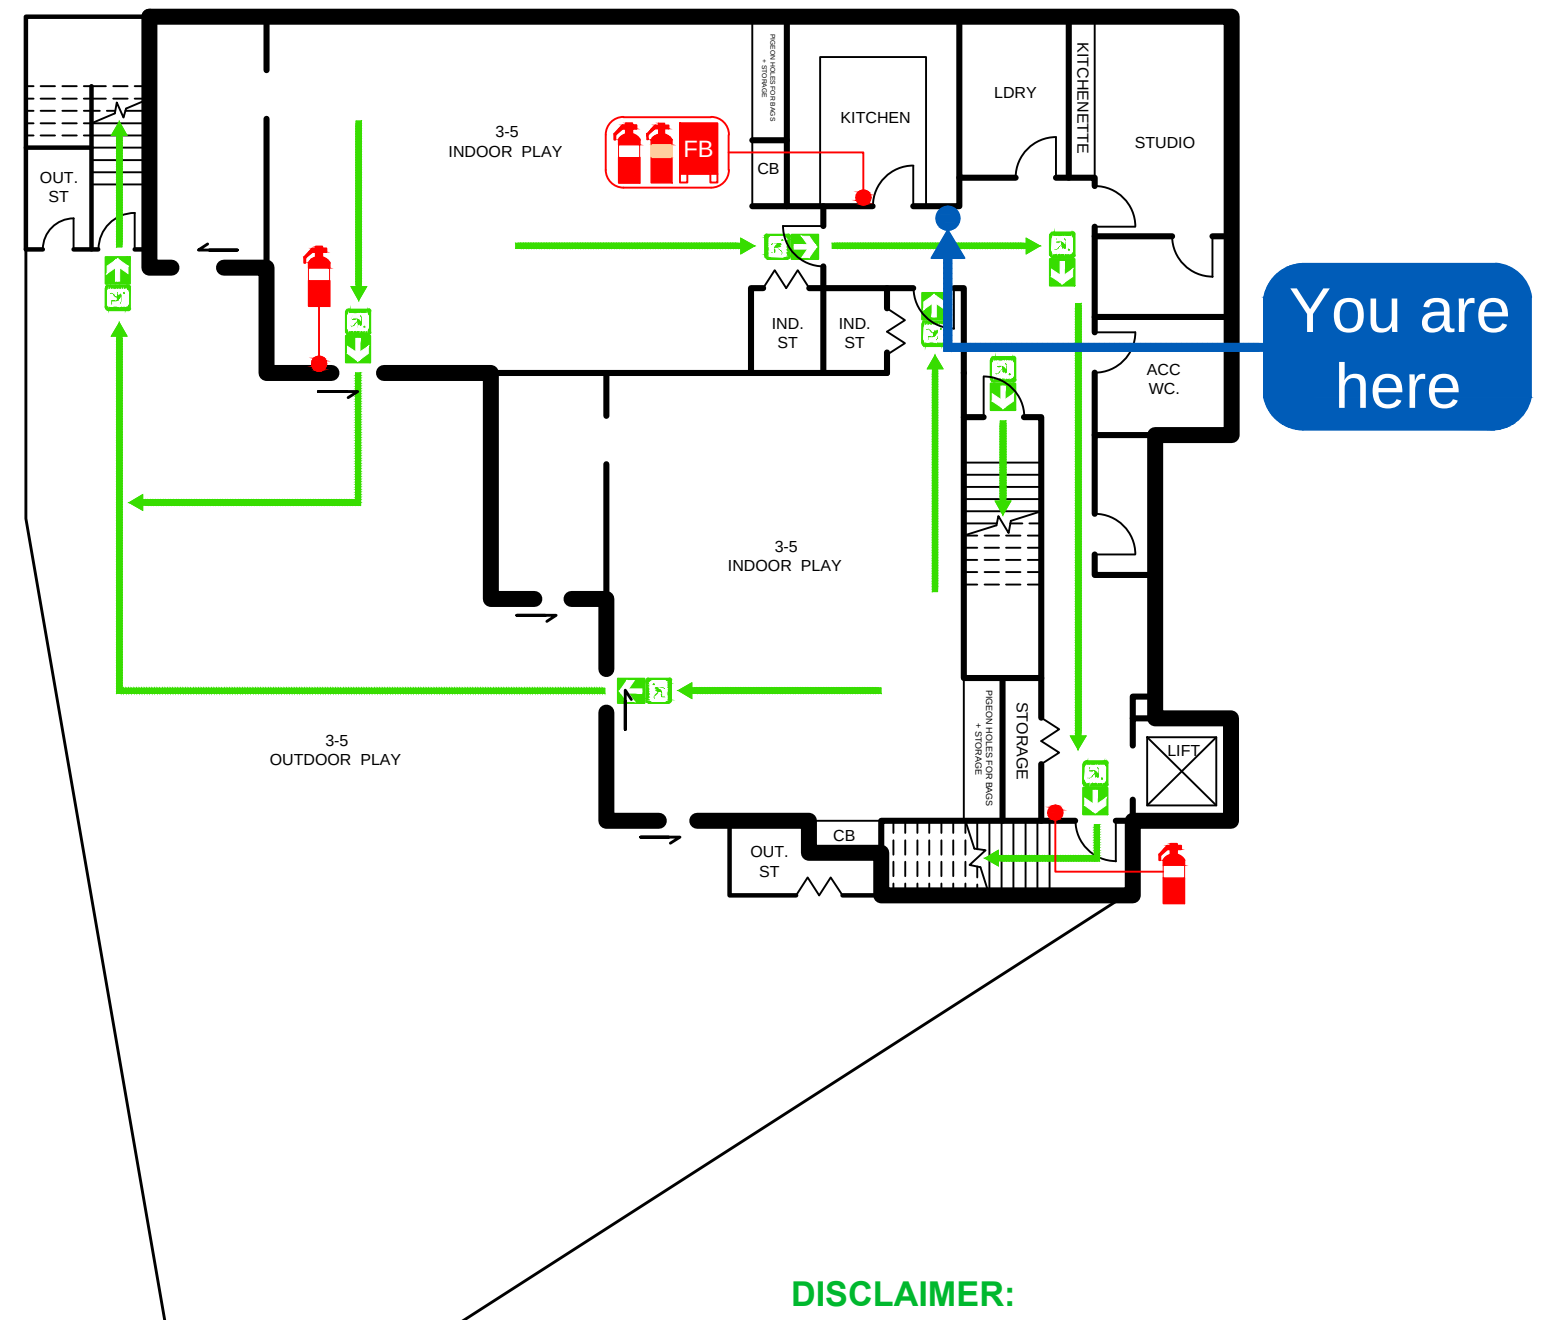

LEGEND

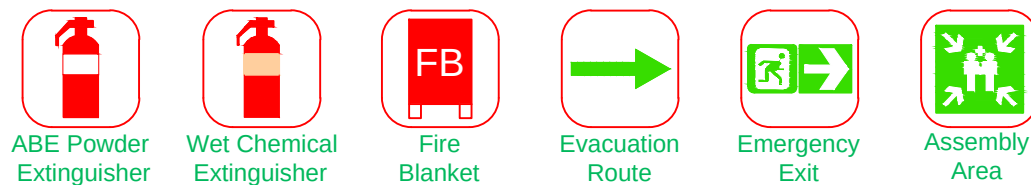

DISCLAIMER:

This diagram has been prepared before the existence of the building. Path of travel and assembly point will need to be approved by the client and the plan will be deemed appropriate and usable only when the suggested equipment will be shown on the plan is actually installed on the locations. If not, prior to occupancy, they will need to be reviewed and changed. Please note that this is not a fire equipment design. The equipment have been located only as a guideline.

Prepared by: SPS Fire and Safety
 Contact : 1800 799 147
www.spsservices.com.au
 Date Prepared:
 11-Nov-2024
 To be printed in A3 size
 Validity 5 years



NOT TO SCALE