

PROPOSED ALTERATIONS AND ADDITIONS AT 34 LEONORA STREET, EARLWOOD

DRAWING REGISTER

DA1.00 - SITE PLAN & COVER SHEET
DA1.01 - SITE ANALYSIS
DA1.02 - CONSTRUCTION MAN. PLAN


DA2.00 - CALCULATIONS PLAN
DA2.01 - GROUND FLOOR PLAN

DA3.00 ROOF PLAN

DA4.00 SECTION A - A
DA5.00 ELEVATIONS
DA5.01 ELEVATIONS CONTINUED
DA5.02 STREETSCAPE ELEVATION

DOOR SCHEDULE	
Door No.	Door Size W/H
D1	2400 X 4180
D2	920 X 2415

WINDOW SCHEDULE	
Window No.	Window Size W/H
W1	1200 X 2135

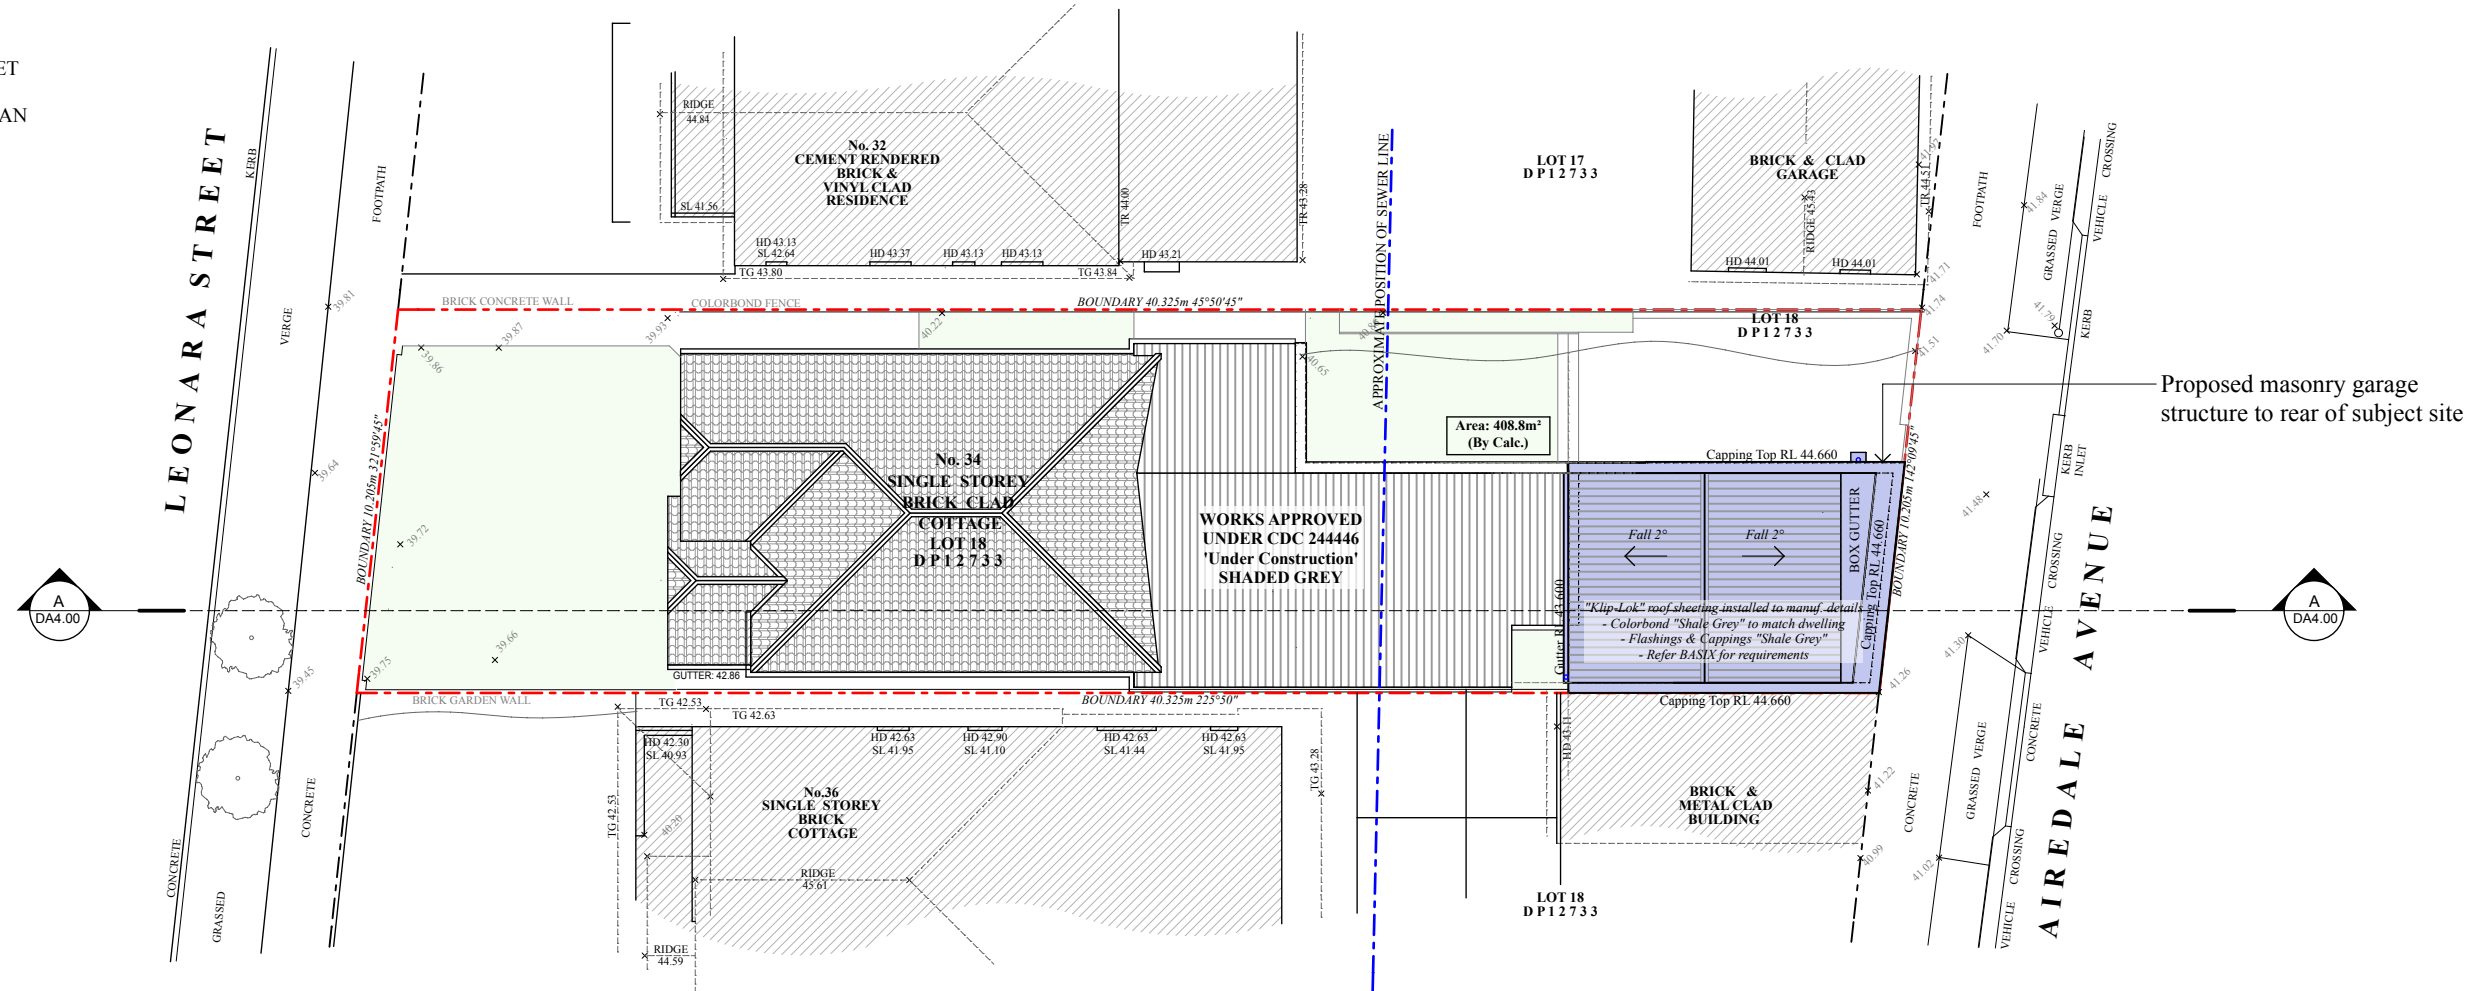


THESE DRAWINGS ARE DESIGN INTENT DRAWINGS ONLY. NOT USED DURING CONSTRUCTION. IT IS NOT A DETAILED CONSTRUCTION DRAWING AND SHOULD NOT BE USED AS SUCH. IF THIS DRAWING DESCRIBES A COMPONENT TO BE MANUFACTURED, THE BUILDER SHOULD SEEK AND CHECK SHOP DRAWINGS FOR THAT COMPONENT, PREPARE BY THE MANUFACTURER.

USE FIGURED DIMENSIONS ONLY. DO NOT SCALE FROM THIS DRAWING.
BUILDER TO BE RESPONSIBLE FOR IDENTIFYING DRAWING
DISCREPANCIES PRIOR TO THE WORK DESCRIBED IN THE DRAWING
BEING CARRIED OUT.

THE DESIGNER RETAINS COPYRIGHT IN THIS DRAWING WHICH IS NOT TO BE REPRODUCED WITHOUT THE CONSENT OF THE DESIGNER.

KEY			
AC	Air conditioning	PL	Planter
BG	Box gutter	R	Refrigerator
CM	Cement	RC	Reinforced
CP	Cupboard	RL	Relative level
CRD	Copper roofing	RP	Recessed panel
CT	Cooktop	S	Sink
DP	Downpipe	SD	Slot drain
ED	Eastern door	SK	Skylight
EW	Eastern window	SW	Shower waste
F	Fabric waste	TB	Timber battens
FW	Hot water system	TF	Timber flooring
J	Join construction	WD	Western door
OF	Overflow	WW	Western window
PB	Plasterboard	CB	Concrete block

REVISION	ISSUE	DATE
A	DEVELOPMENT APPLICATION	16/12/2024
FOR DA / CDC / TENDER ISSUE ONLY		

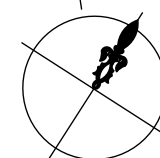

GRAPHIO^{AM}

SUITE 3.04, 56 BOWMAN STREET, PYRMONT NSW 2009
TELEPHONE +61 2 9660 0628 EMAIL contact@graphioam.com.au

34 LEONORA STREET, EARLWOOD

FORM & MRS STATHIS

SITE PLAN DA1-00 A

A1.00 ☐ A