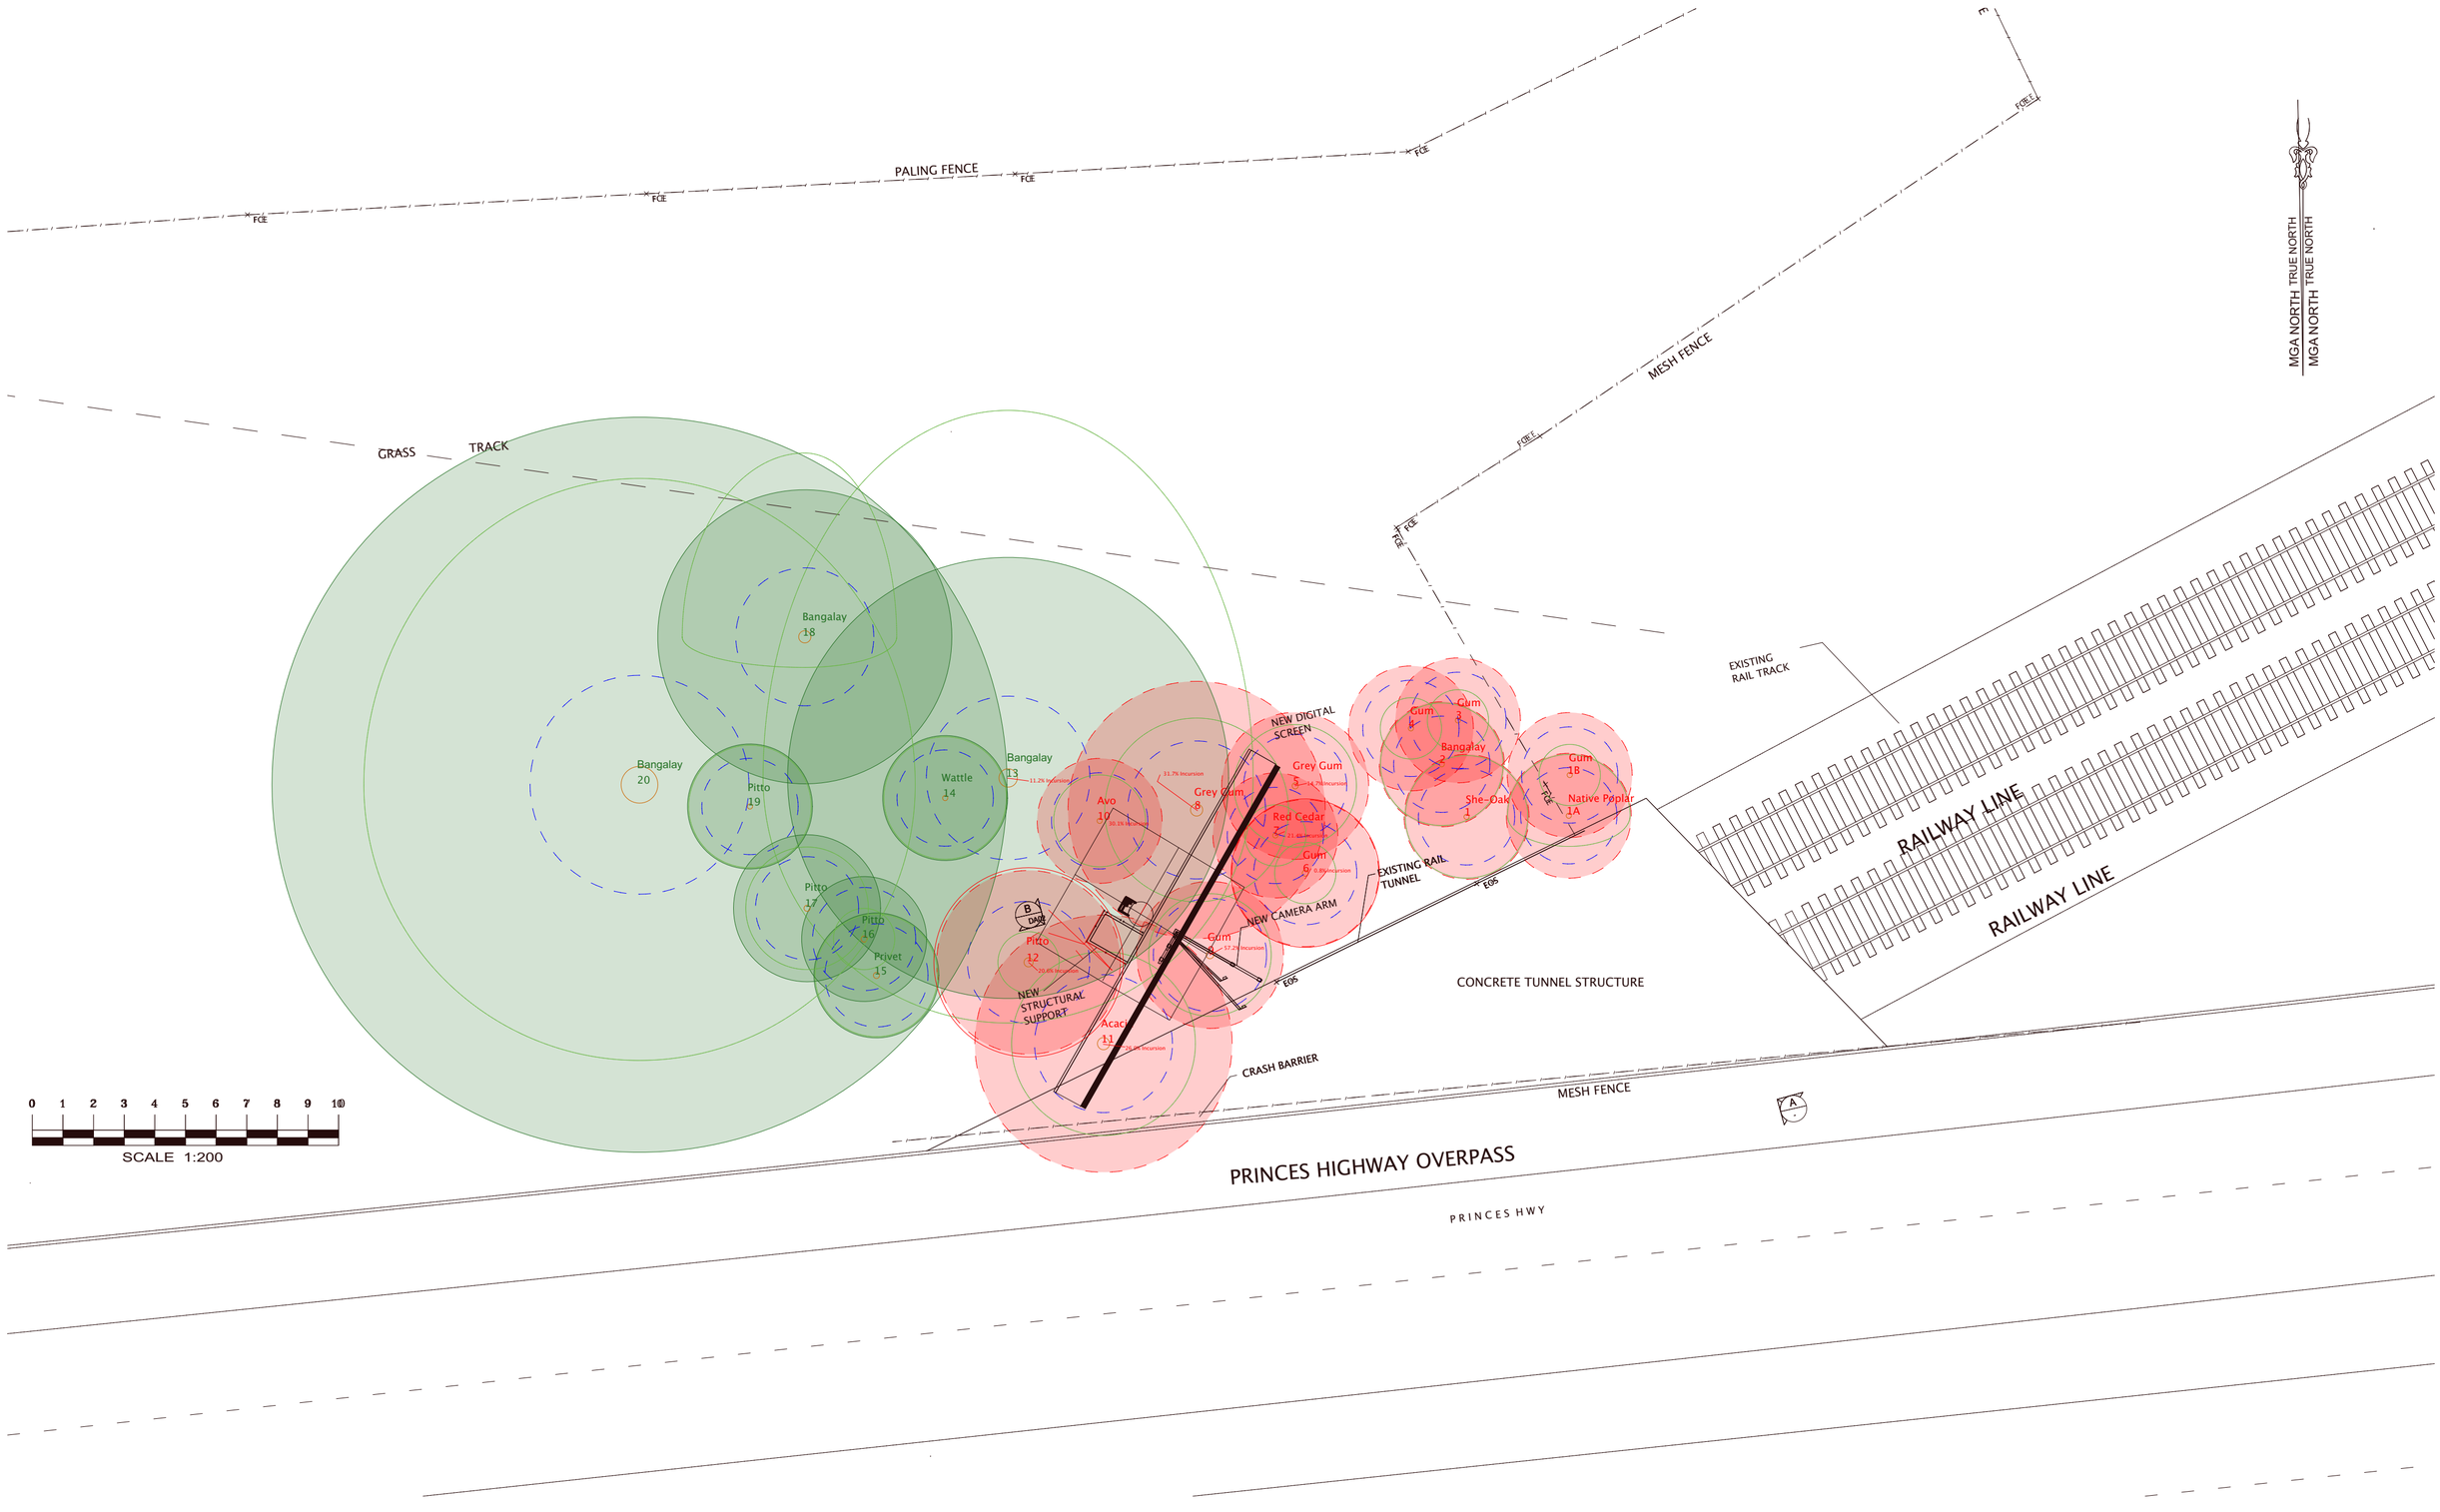

Syner Tree
URBAN ARBORICULTURE

SYNERTREE PTY LTD
Level 4, 405, 1-3 Dunning Avenue
Rosebery NSW 2018 Australia
Mathew Phillips T-0433085573
info@synertree.com.au
http://www.synertree.com.au
ABN:60 630421340

Legend:

Tree to be retained.

Tree to be removed.

Tree to be transplanted

% of encroachment.

Protection fencing and TPZ within.

Ground Protection within TPZ.

Project: PRINCESS HWY, LOFTUS, NSW, SUPERSITE

Client: HANLON INDUSTRIES

Drawing Name: TMP01-Tree Removal Plan

Date: 08/12/2023

Scale: 1:200 @ A3

Sheet No. 4 of 5