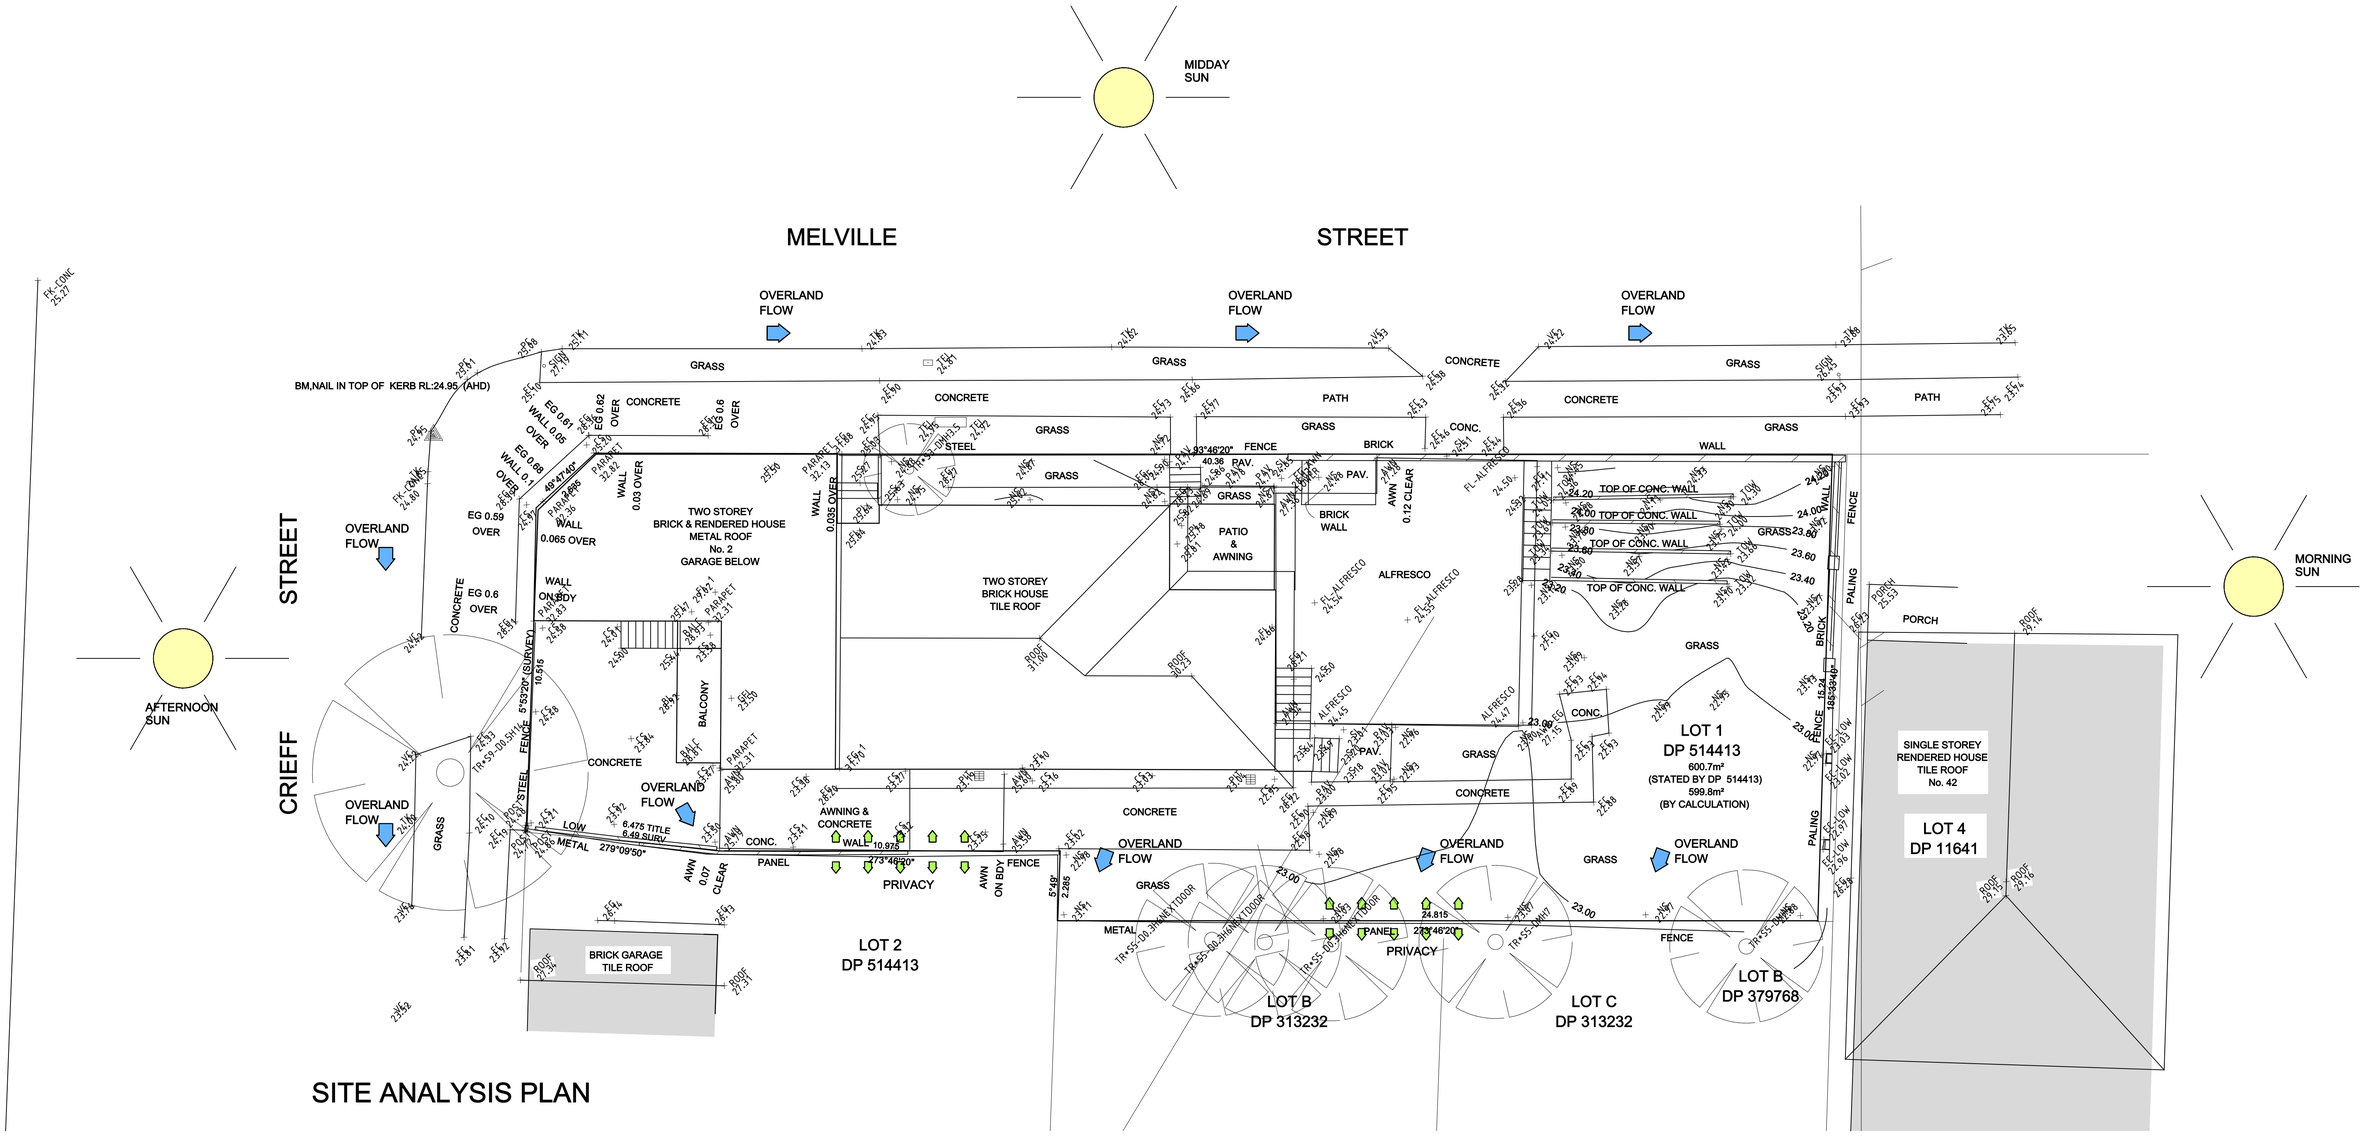

SITE ANALYSIS PLAN

ISSUE:		DATE:	ISSUE:		DATE:	ISSUE:		DATE:
						A	DA SUBMISSION	25.11.2024

DRAWING TITLE: SITE ANALISYS PLAN

PROJECT: ALTERATIONS AND ADDITIONS TO EXISTING DUAL OCCUPANCY

ADDRESS: 2 Crieff Street, Ashbury NSW 2193

CLIENT: Ayoub

SCALE: 1:100 on A1

DRAWN: AP

SHEET: 1

DATE: October 2023

JOB NO: 23215

DRAWING NO: 1.00

ISSUE NO: A

PAVELA ARCHITECTS
3 Cabarita Road
Cabarita NSW 2137
m 0405 257 100
e apavela@pavelaarchitects.net.au
Architect: Anthony Pavela Reg. No: 7206

The contents of this drawing have an implied licence to be executed for the Client listed above at the above address only. Do not scale of this drawing, use dimensions only and verify them on site.