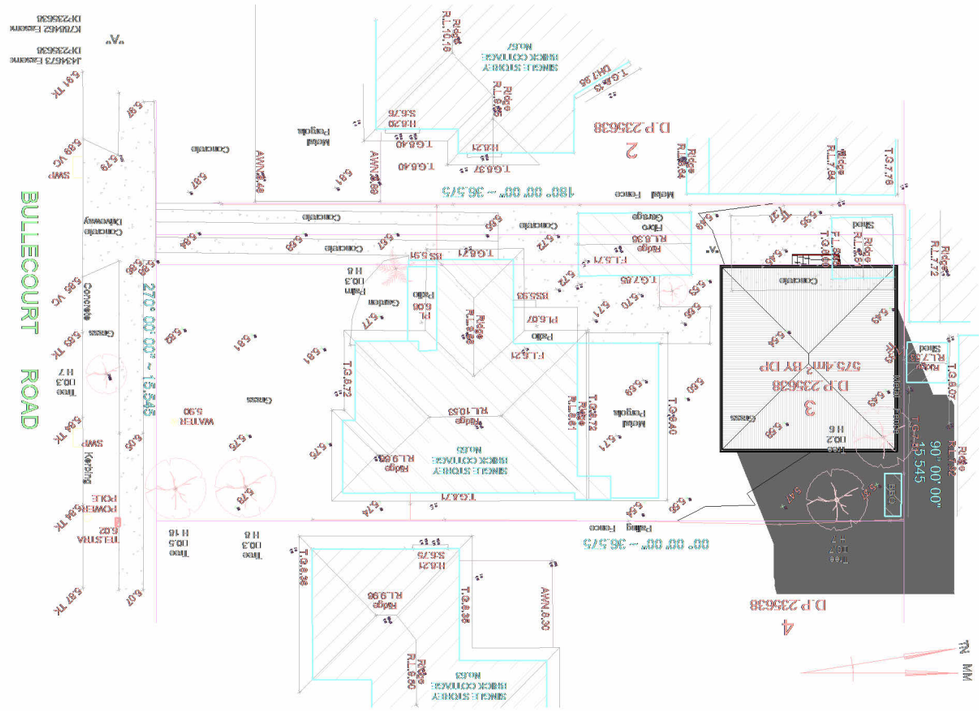

1 A- 9am 21st June - Shadow Diagram

1 : 300

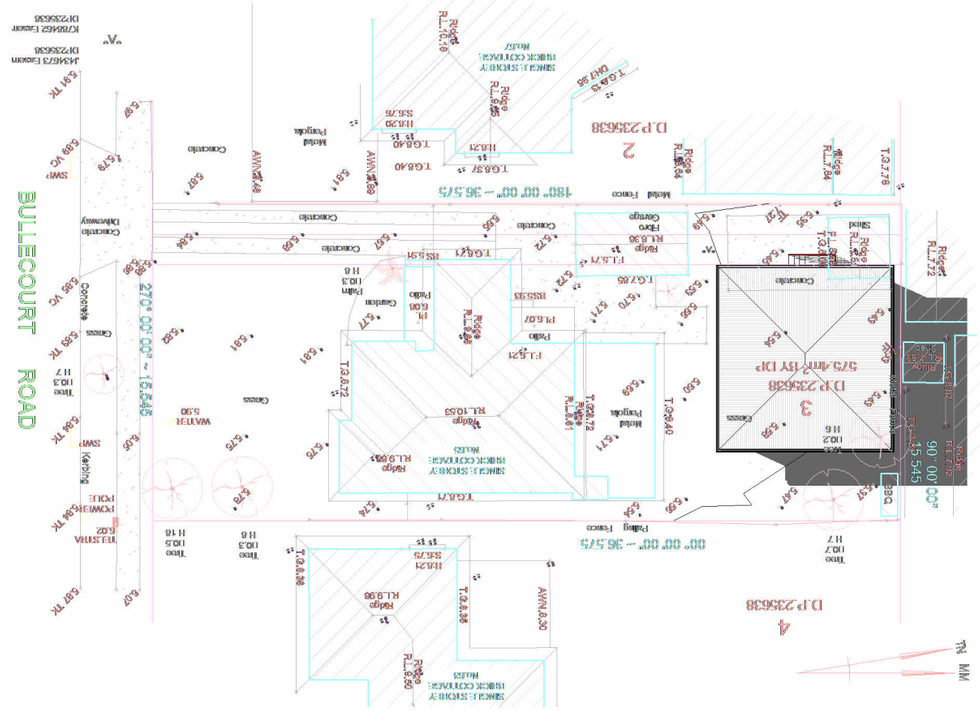

2 A- 12pm 21st June - Shadow Diagram

1 : 300

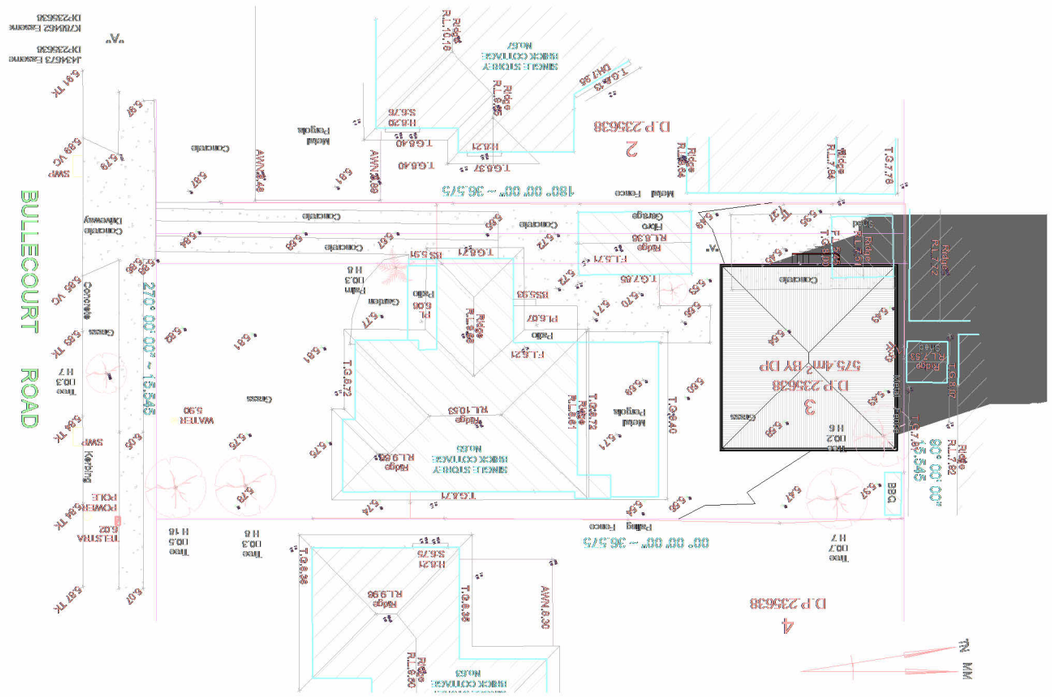

3 A- 3pm 21st June - Shadow Diagram

1 : 300

CEDAR DESIGN & CONSTRUCT
CONCEPT TO REALITY
10 Emery Ave, Yagoona, NSW, 2199
www.cedardesign.com.au
info@cedardesign.com.au
A.B.N: 87 616 143 661
Phone: 0422 704 479
bda BUILDING DESIGNERS ASSOCIATION OF AUSTRALIA
Reg #: 2125/16

NOTE:
* Architectural documents are to be read in conjunction with relevant structural, fire service, mechanical, hydraulic, electrical, civil and landscaping documents.
* Do not scale drawings. Use figured dimensions only. Inform Architect of any conflict between site conditions and documents. Contractor to verify all dimensions on site efore commencing work.
*Any extra work entailed hereafter must be claimed and approval obtained befor proceeding otherwise no extra will allowed for.
*All materials, appliances, fittings and finishes are to be installed in accordance with the manufacturer's recommendations and in compliance with the relevant Codes & Standards
* These drawings are not to be used for construction unless drawings are stamp endorsed by Building Surveyor.
* These documents may only be used for the purposed for which was commissioned and in accordance with the Terms of Engagement.

SITE ADDRESS: 65 Bullecourt Ave, Milperra
LOT 3 | **SEC:** | **DP:**235638
ISSUED FOR: Issued for DA
PROJECT TYPE: Granny Flat

SCALE: 1 : 300 **DATE:** Oct 2022 **REV:** **SHEET NO:** 0.3

PROJECT NO: C2404