




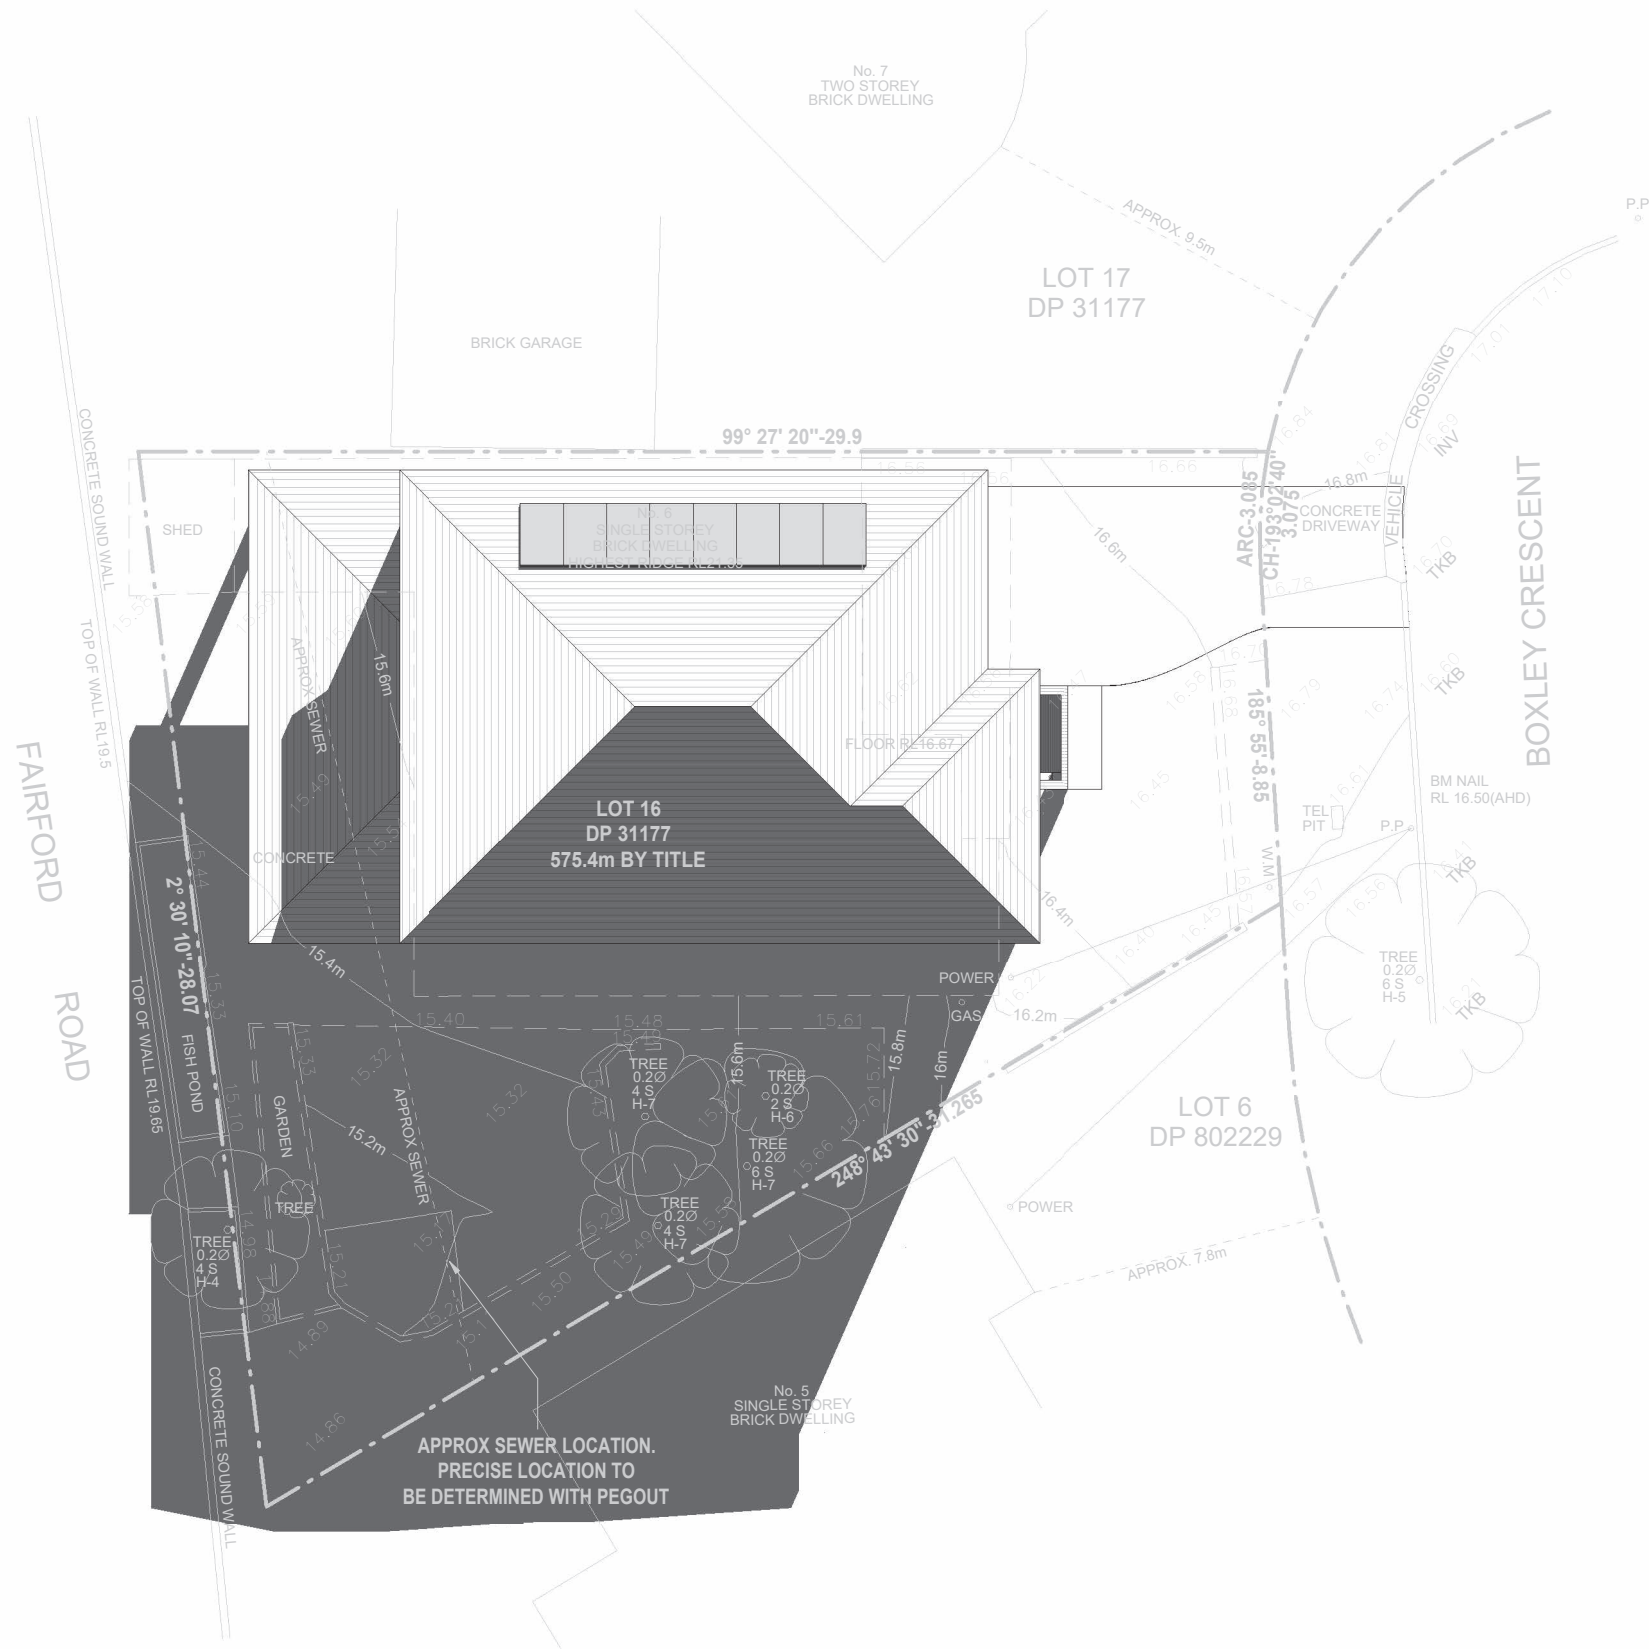

 CNR. SAPHO ROAD AND HUME HIGHWAY, WARWICK FARM, NSW 2170 PH-1300 4HOMES (1300 446 637) WWW.MASTERTON.COM.AU LICENCE No. 35558C / ABN. 52 002 873 047	COPYRIGHT Masterton Homes is the legal and beneficial owner of the copyright in this plan and no part of this plan may be reproduced. Unauthorized use, copy, amendment or adaptation will be prosecuted	GENERAL NOTE Do not scale drawings use figured dimensions only. Check & verify dimension & levels prior to the commencement of any work. All discrepancies to be reported to the drafting office	CLIENT'S SIGNATURE 1		For:	TRICIA THIEN TRAN		North Point 	DWG:		9am JUNE 21-SHADOW		Stage:		COUNCIL SUBMISSION		JOB No.							
			CLIENT'S SIGNATURE 2		Address :	6 BOXLEY CRESCENT, BANKSTOWN NSW 2200			Design:		TEMPUS GRANDE (4 BED) GARAGE RHS		2018959											
			Lot No :		Lot No :	16			Facade:		METRO													
			DATE		DP :	31177			Garage Location:		RHS													
I ACCEPT AND UNDERSTAND THE PLANS AND DOCUMENTS THAT HAVE BEEN PROVIDED TO ME BY MASTERTON HOMES					Edition:		ULTIMATE INCLUSIONS		19.08.2024		SY		23.01.2025		1 : 200		06.04		5					
CANTERBURY BANKSTOWN																								

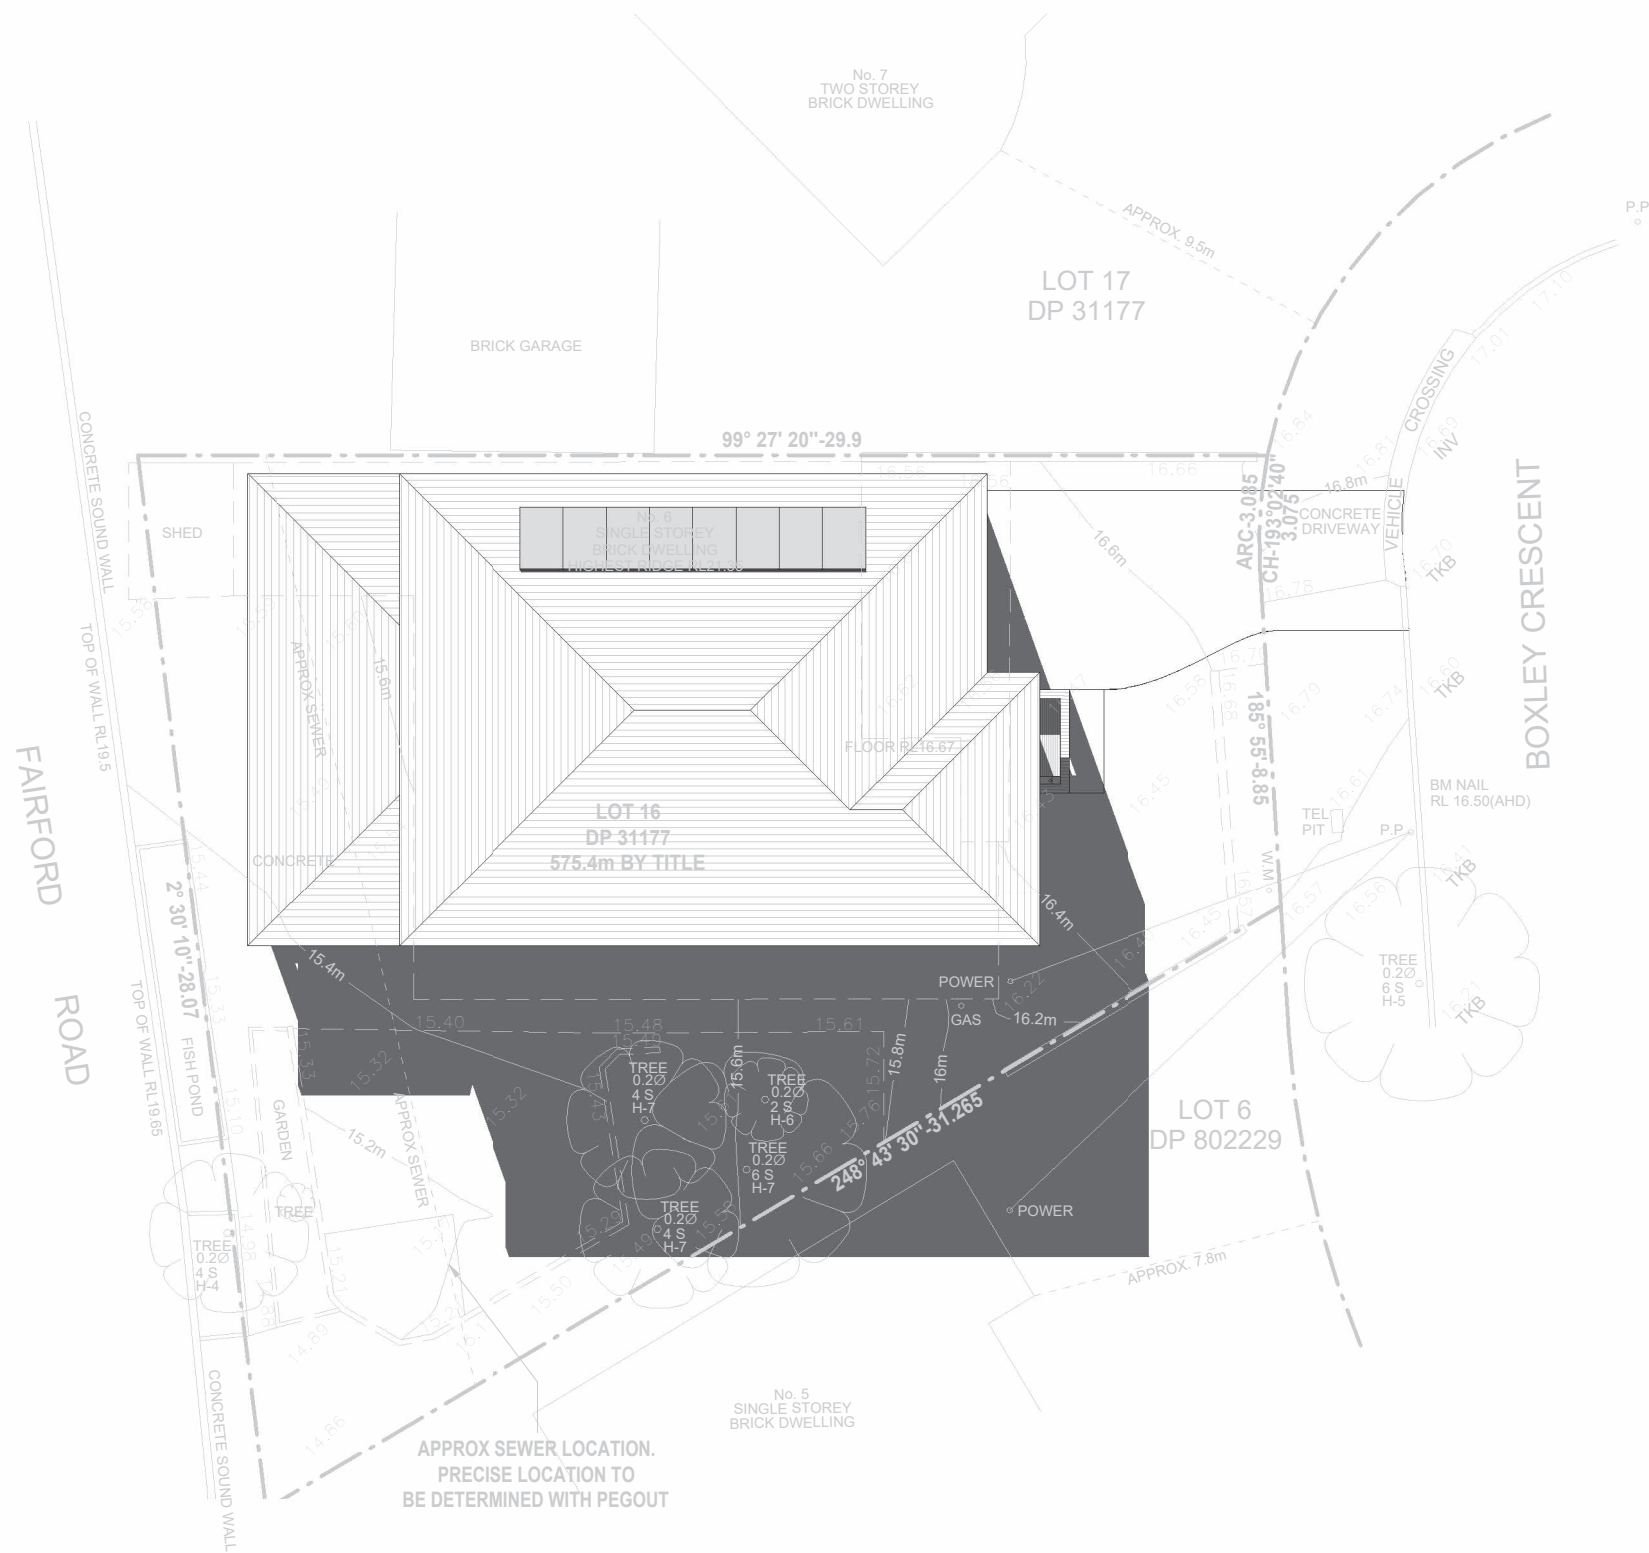

 MASTERTON CNR. SAPPHO ROAD AND HUME HIGHWAY, WARWICK FARM, NSW 2170 PH-1300 4HOMES (1300 446 637) WWW.MASTERTON.COM.AU LICENCE No. 35558C / ABN. 52 002 873 047	COPYRIGHT Masterton Homes is the legal and beneficial owner of the copyright in this plan and no part of this plan may be reproduced. Unauthorized use, copy, amendment or adaption will be prosecuted	GENERAL NOTE Do not scale drawings use figured dimensions only. Check & verify dimension & levels prior to the commencement of any work. All discrepancies to be reported to the drafting office	CLIENT'S SIGNATURE 1		For:	TRICIA THIEN TRAN		North Point 	DWG:		12noon JUNE 21-SHADOW		Stage:		JOB No.									
			CLIENT'S SIGNATURE 2		Address :	6 BOXLEY CRESCENT, BANKSTOWN NSW 2200			Design:		TEMPUS GRANDE (4 BED) GARAGE RHS		COUNCIL SUBMISSION		2018959									
			I ACCEPT AND UNDERSTAND THE PLANS AND DOCUMENTS THAT HAVE BEEN PROVIDED TO ME BY MASTERTON HOMES	DATE	Lot No :	16	DP :	31177	Facade:	METRO	Garage Location:		Drawn Date:	19.08.2024	Drawn By:	SY	Rev. Date:	23.01.2025	Scale @ A3:	1 : 200	Sheet No.	06.05	Revision:	5
					Council:	CANTERBURY BANKSTOWN				Edition:	ULTIMATE INCLUSIONS													

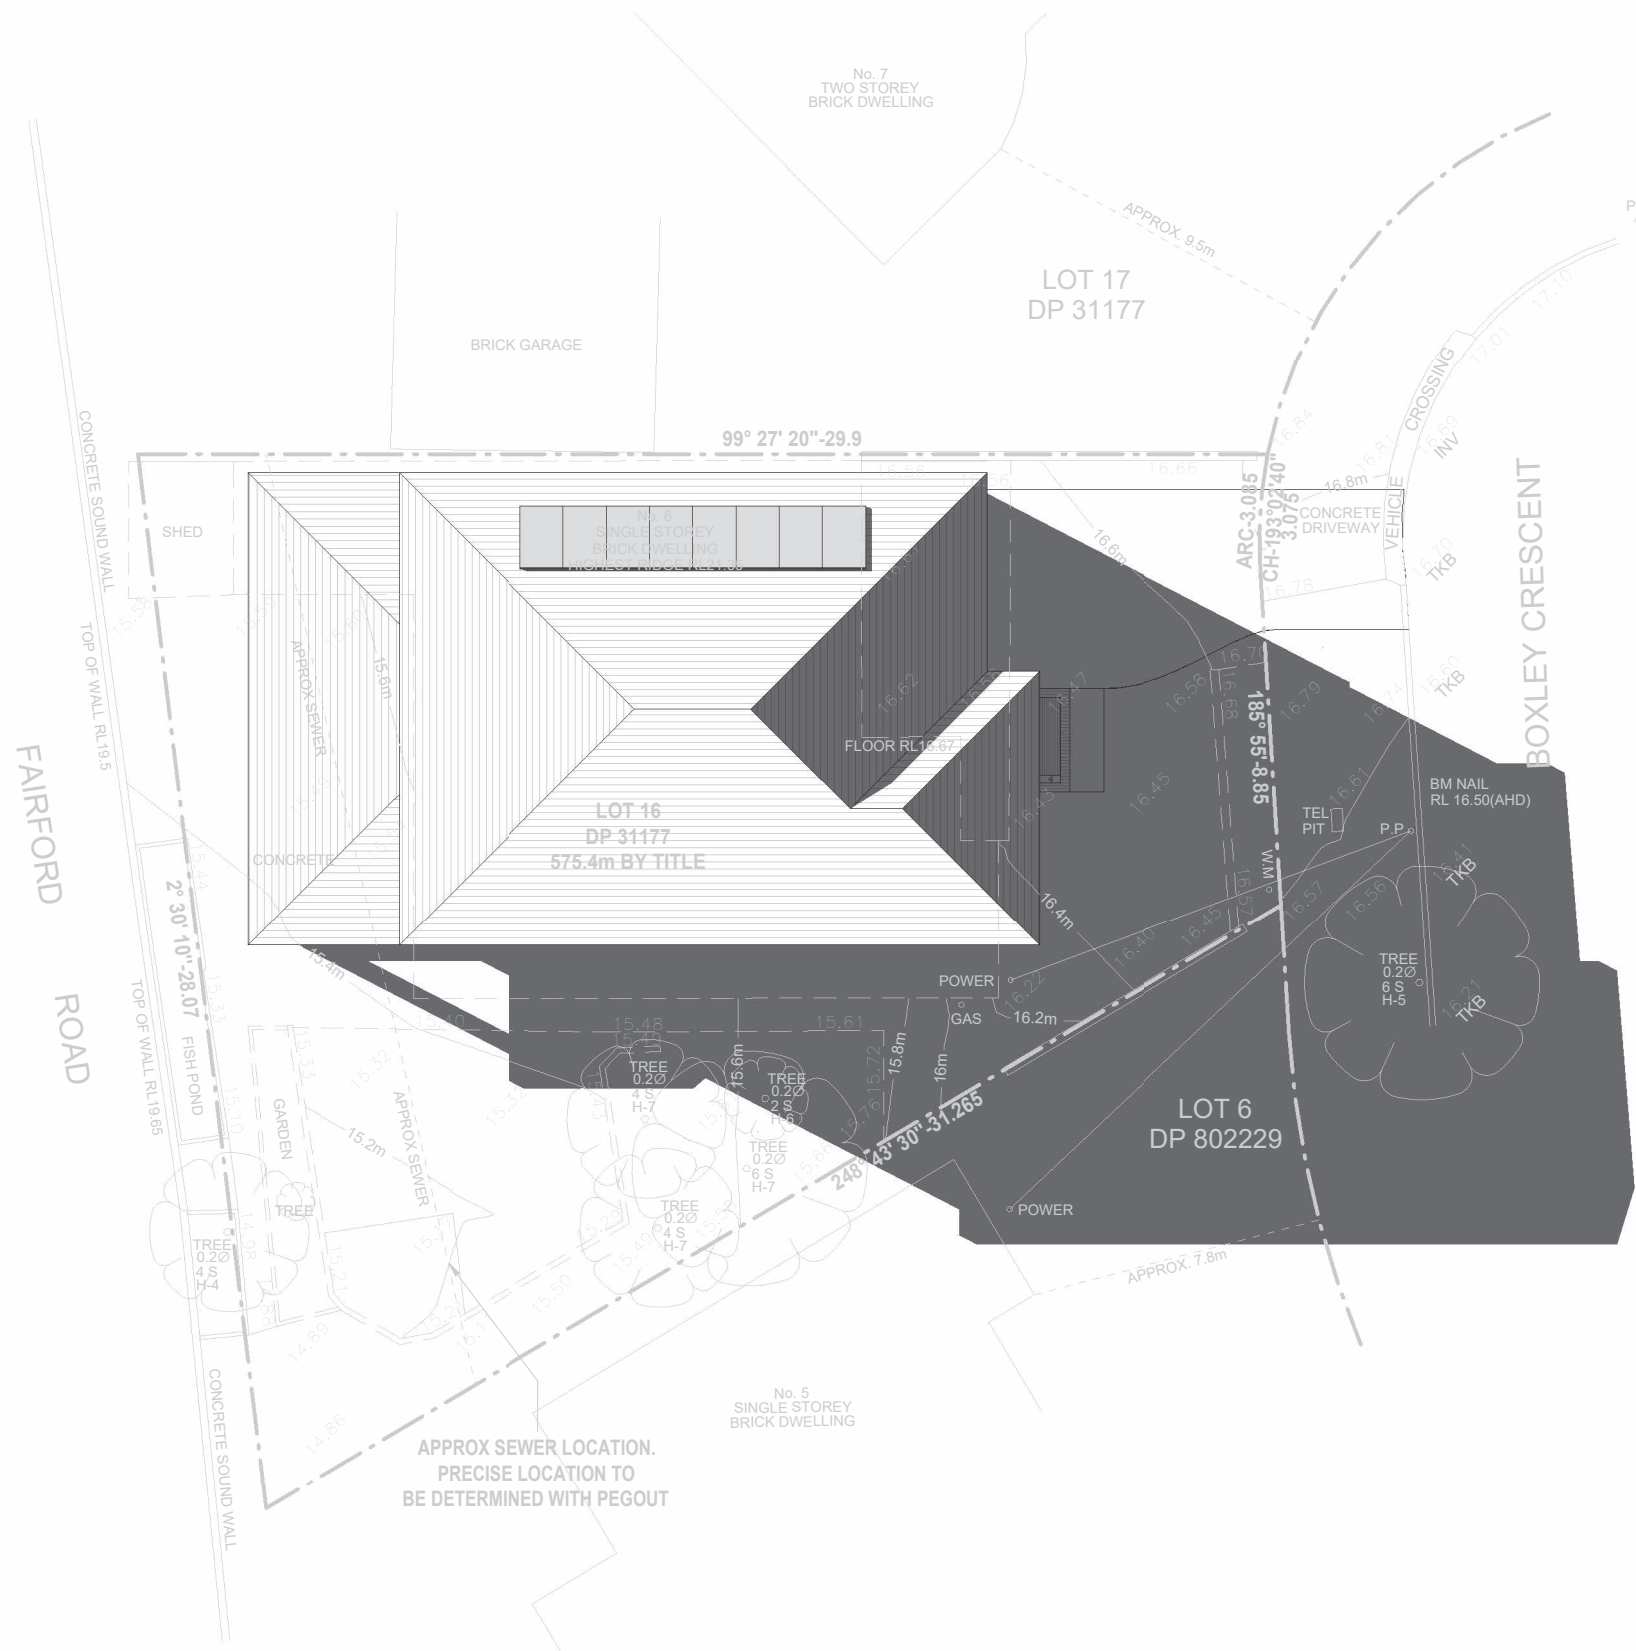

 CNR. SAPPHO ROAD AND HUME HIGHWAY, WARWICK FARM, NSW 2170 PH-1300 4HOMES (1300 446 637) WWW.MASTERTON.COM.AU LICENCE No. 35558C / ABN. 52 002 873 047	COPYRIGHT Masterton Homes is the legal and beneficial owner of the copyright in this plan and no part of this plan may be reproduced. Unauthorized use, copy, amendment or adaptation will be prosecuted	GENERAL NOTE Do not scale drawings use figured dimensions only. Check & verify dimension & levels prior to the commencement of any work. All discrepancies to be reported to the drafting office	CLIENT'S SIGNATURE 1		For: TRICIA THIEN TRAN		DWG: 3pm JUNE 21-SHADOW		COUNCIL SUBMISSION	2018959				
			CLIENT'S SIGNATURE 2		Address : 6 BOXLEY CRESCENT, BANKSTOWN NSW 2200		Design: TEMPUS GRANDE (4 BED) GARAGE RHS							
			I ACCEPT AND UNDERSTAND THE PLANS AND DOCUMENTS THAT HAVE BEEN PROVIDED TO ME BY MASTERTON HOMES.		Lot No : 16		DP : 31177	Facade: METRO			Garage Location: RHS			
			DATE		Council: CANTERBURY BANKSTOWN		Edition: ULTIMATE INCLUSIONS							
Location: L:\2018959 - TRAN\2018959 - TRAN.rvt			Drawn Date: 19.08.2024		Drawn By: SY		Rev. Date: 23.01.2025		Scale @ A3: 1 : 200					
			Sheet No. 06.06		Revision: 5									