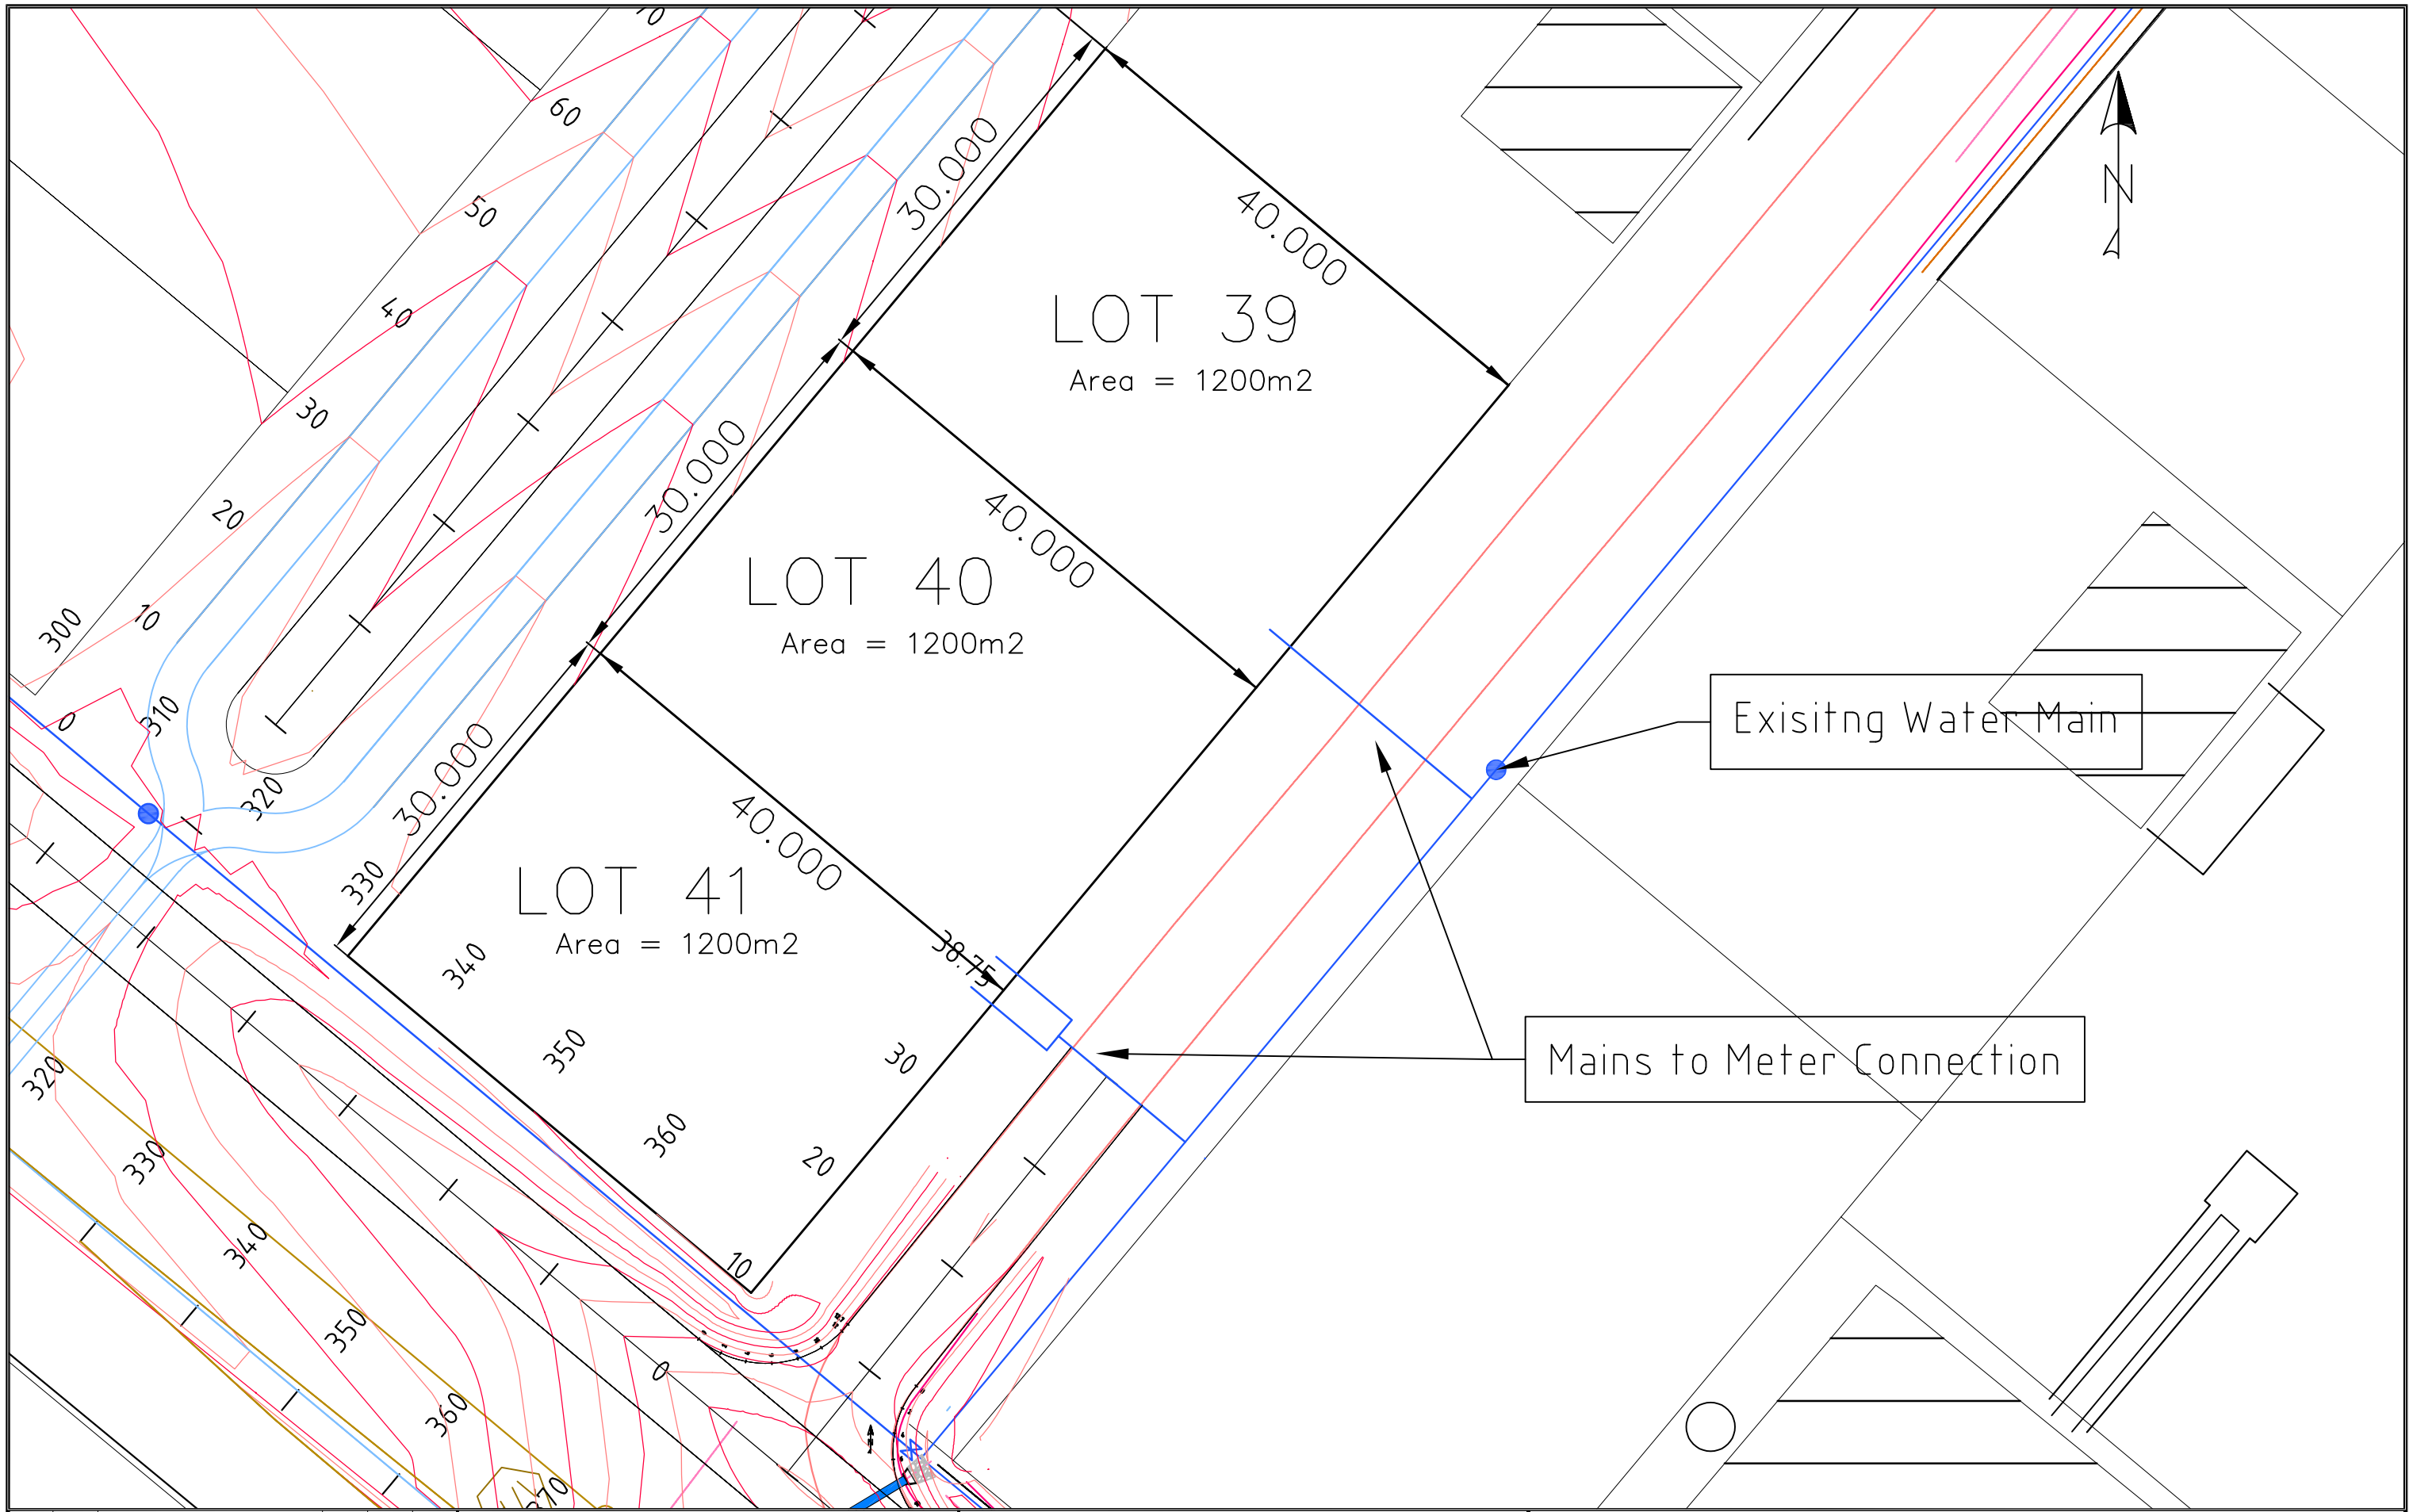

REV.	DATE	DESCRIPTION	DESIGN	VERIFIED	APPROVED
A	18.10.23	DA SUBMISSION			

Cootamundra Gundagai Regional Council
81 WALLENDOON STREET,
COOTAMUNDRA, NSW 2590
Tel: 1300 459 689

Designed By	MM
Checked By	DB
Drawn By	DB
Approved By	
Client	CGRC
Project	AERODROME STAGE 1
Title	WATER SERVICES
Job Number:	
Survey Datum	
Grid & Zone	
Scale	
Size	A3
Drawing Number	
Revision	