


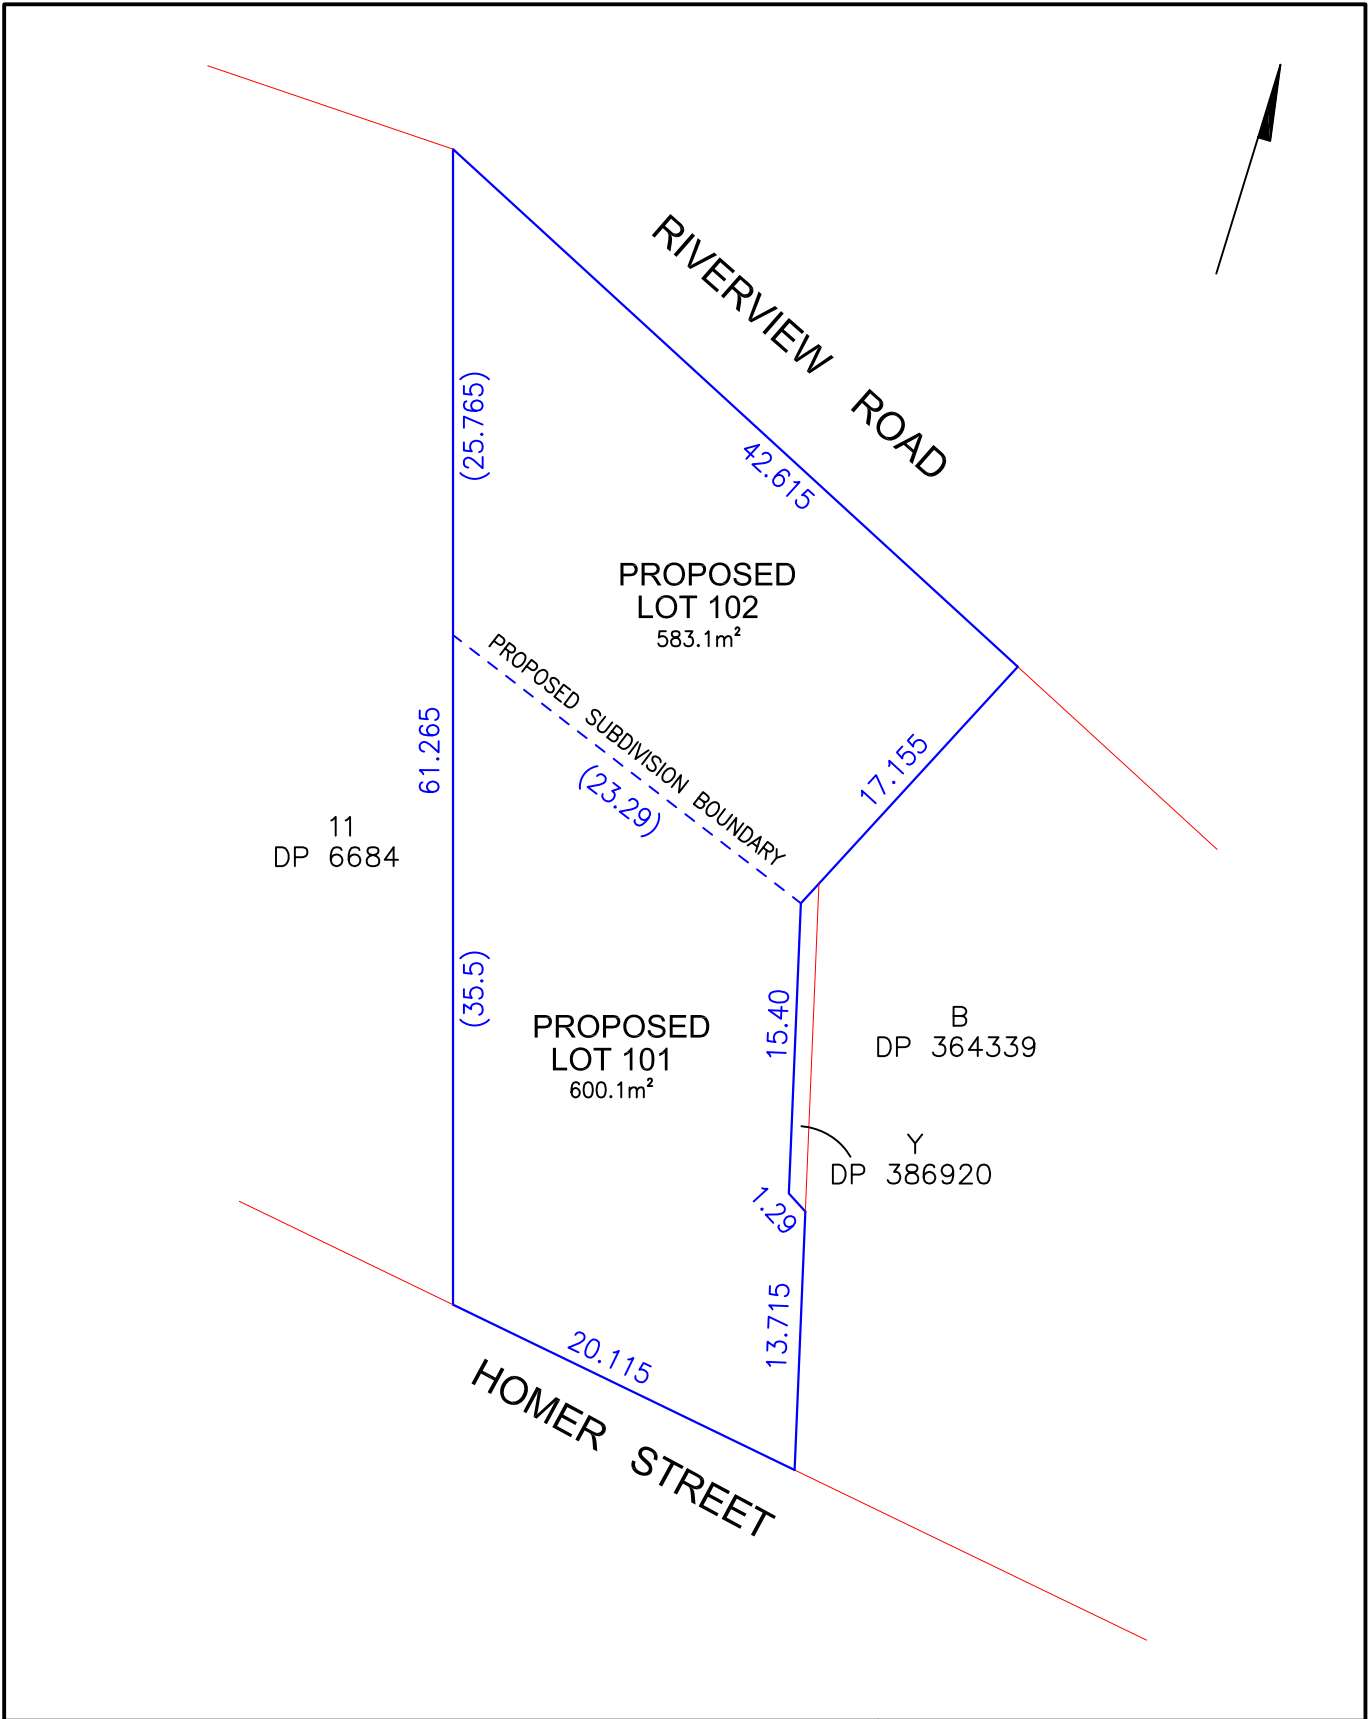

CLIENT LANDPRO DEVELOPMENTS		RGM PROPERTY SURVEYS ABN 37 145 495 825	
PROJECT ADDRESS 55 HOMER STREET, EARLWOOD		SCALE NTS	SURVEYOR A.E.
DRAWING TITLE PLAN SHOWING PROPOSED SUBDIVISION OF LOT X IN DP 386920		DATE 05.12.24	DRAWN A.E.
		CAD DRAWING FILE No. 180319-003	