© This document, information and design concepts shown in it are copyright to Boffa Robertson Group. Any inconsistencies between drawn information and current Codes and Standards are to be notified immediately.

LEGEND

—— – ——	BOUNDARY
- - - - - - - -	EXISTING WALLS, DOORS, WINDOWS, FENCE, RETAINING WALL, SANITARY's, DRIVEWAY, PATH, PIT, SERVICES TO BE REMOVED
—·—·—·—·—	EXISTING FENCE TO BE RETAINED
	EXISTING TREES TO REMAIN
	TREES TO BE REMOVED
+ ex.RL.0.0	EXISTING LEVELS
RL.00.00	PROPOSED LEVELS

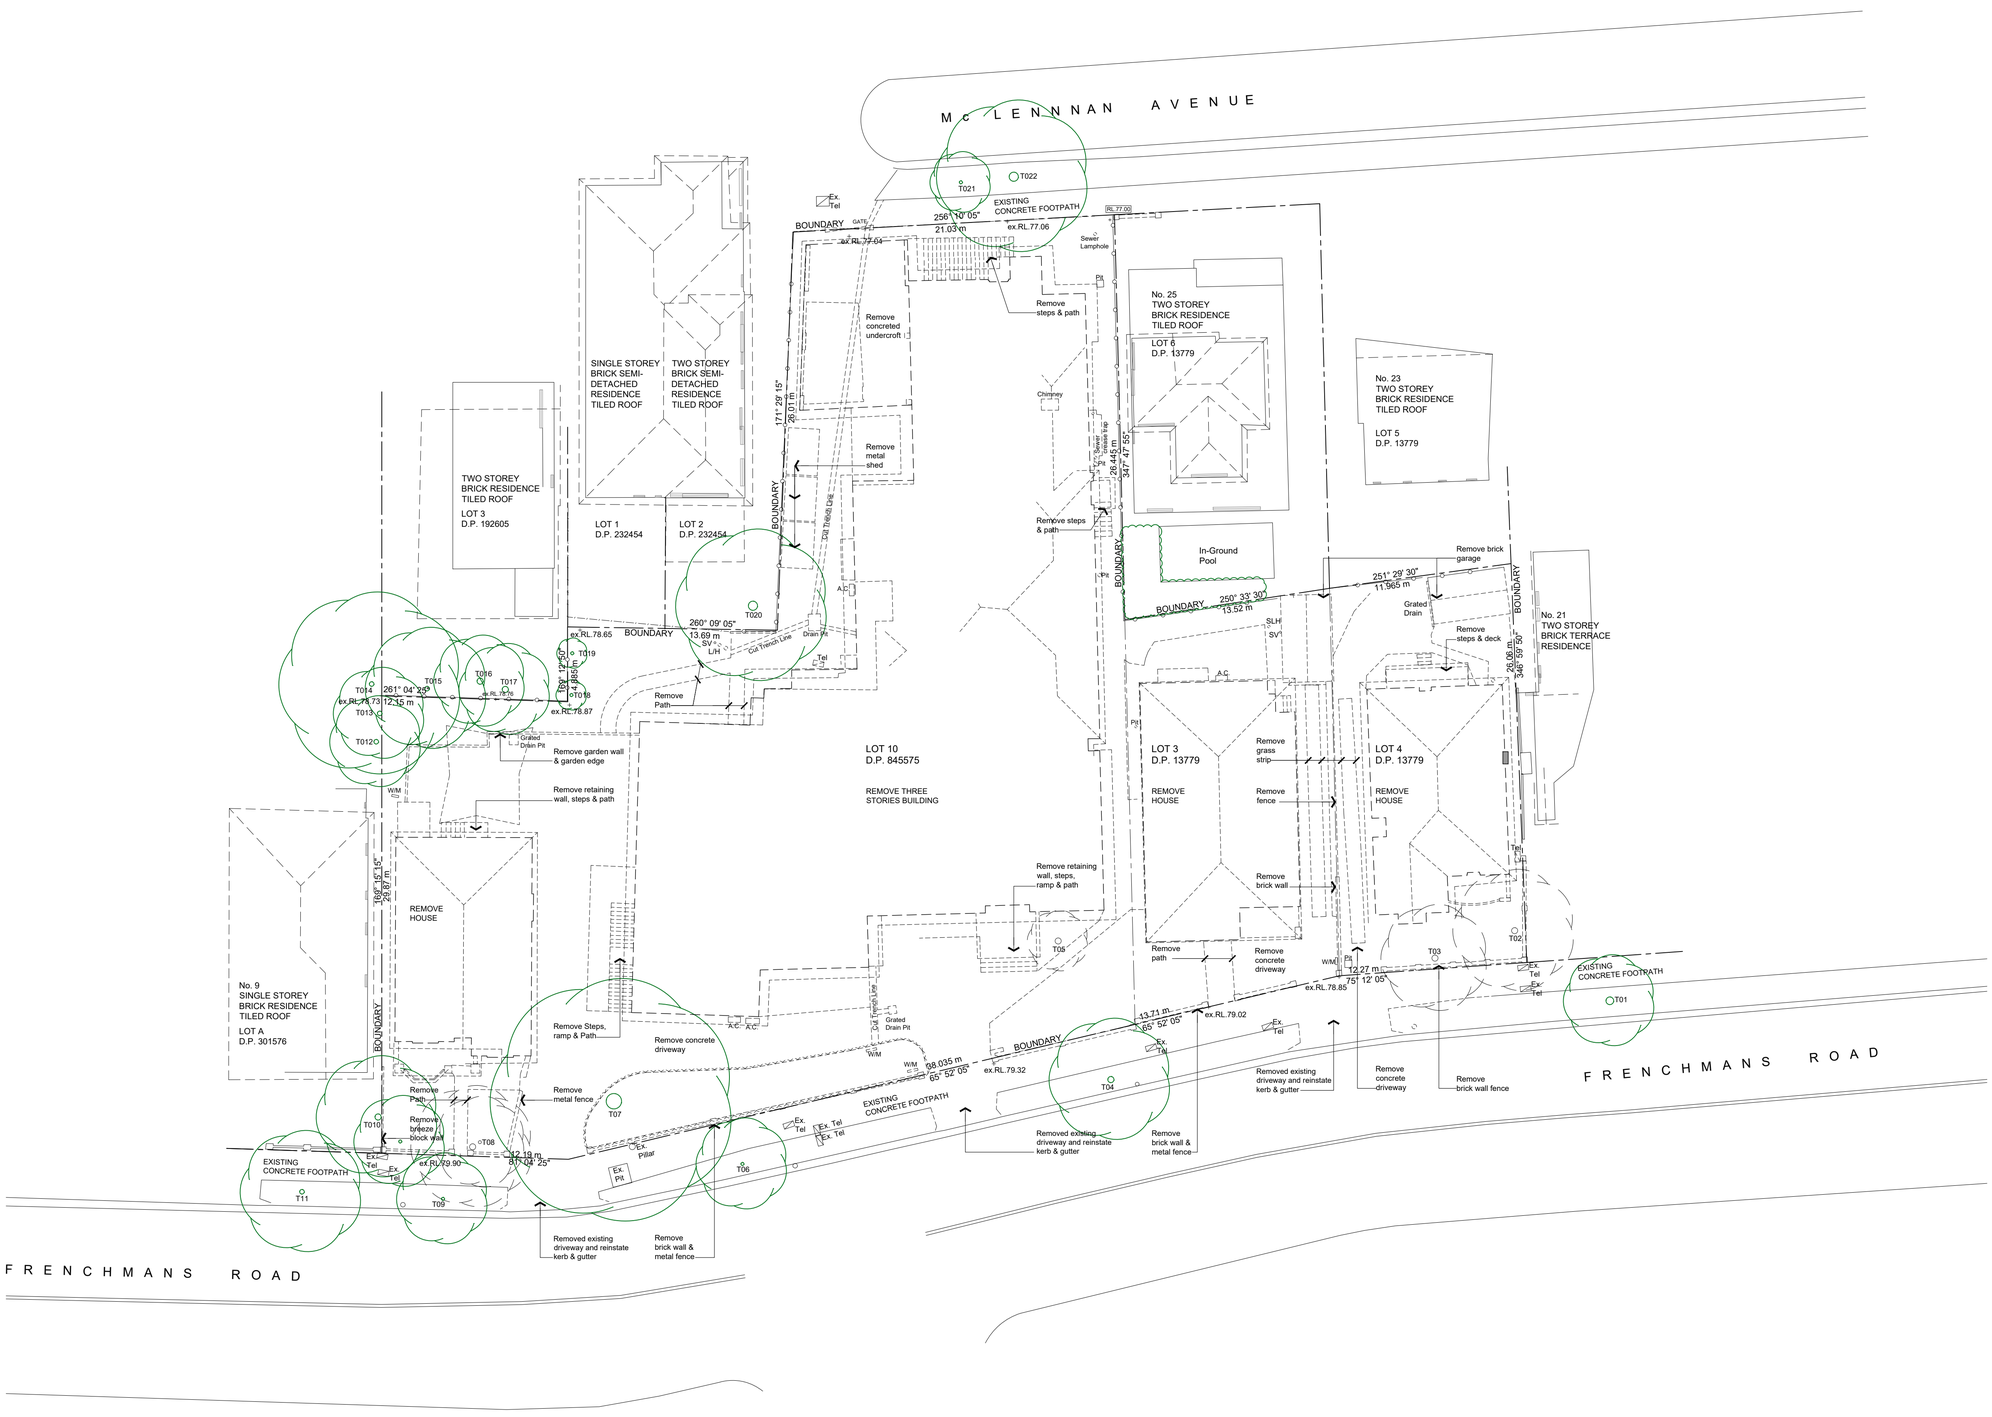

No.	Amendment	Date
D	Development Application Re-Issue	14.02.2022
C	Development Application Re-Issue	14.01.2022
B	Development Application Re-Issue	01.06.2021
A	Development Application Re-Issue	14.05.2021

Project
SUMMIT CARE
11-19 Frenchmans Road, Randwick

Drawing
DEMOLITION PLAN

SUMMITCARE
WARMTH WORTH WELLBEING

boffa robertson group
architecture, health and aged care planning, project management
Suite 7, Level 1 Epica, 9 Railway Street
Chatswood NSW 2067
AUSTRALIA
Tel. (02) 9406 7000
Fax. (02) 9406 7099
Email : brgroup@brgr.net

0m 2 5 10 15m
SCALE : 1: 200 @ A1
SCALE : 1: 400 @ A3

Date	JAN 2019	Job No. : Drawing	
Scale	AS SHOWN	1912 / DA24	
Drawn	SS		
Amendment	D		