© This document, information and design concepts shown in it are copyright to Boffa Robertson Group. Any inconsistencies between drawn information and current Codes and Standards are to be notified immediately.

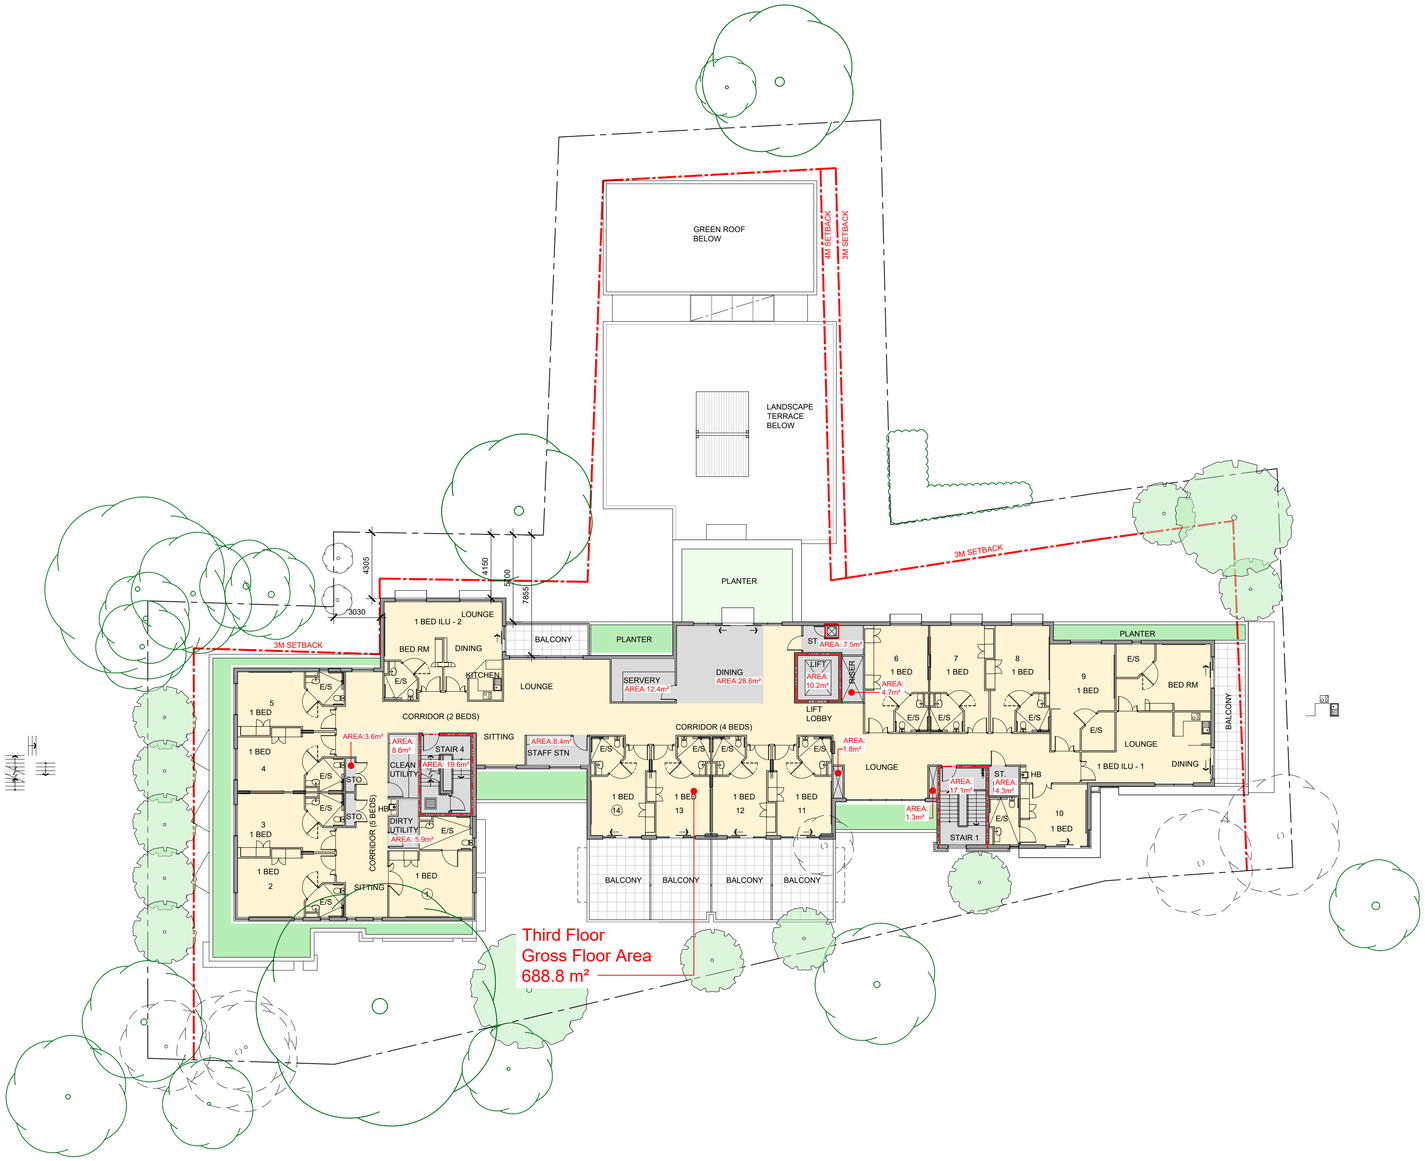

GROSS FLOOR AREA

	SEPP 2004 GROSS FLOOR AREA (VERTICAL VILLAGE)
LOWER BASEMENT.FL.	-
BASEMENT.FL.	83.0 m²
GROUND FL.	735.6 m²
FIRST FL.	1,105.0 m²
SECOND FL.	820.6 m²
THIRD FL.	688.8 m²
TOTAL	3,433.0 m²
FSR	1.267 : 1

LEGEND

	AREAS INCLUDED IN THE GFA CALCULATIONS
	AREAS EXCLUDED IN THE GFA CALCULATIONS

0m 2 5 10 15m
SCALE : 1: 200 @ A1
SCALE : 1: 400 @ A3

No.	Amendment	Date
D	Development Application Re-Issue	14.02.2022
C	Development Application Re-Issue	14.01.2022
B	Development Application Re-Issue	01.06.2021
A	Development Application Re-Issue	14.05.2021

Project
SUMMIT CARE
11-19 Frenchmans Road, Randwick

Drawing
GROSS FLOOR AREA DIAGRAM - THIRD FLOOR PLAN

SUMMITCARE
WARMTH WORTH WELLBEING

boffa robertson group
architecture, health and aged care planning, project management
Suite 7, Level 1 Epica, 9 Railway Street
Chatswood NSW 2067
AUSTRALIA
Tel. (02) 9406 7000
Fax. (02) 9406 7099
Email : brgroup@brgr.net

Date	JAN 2019	Job No. :	Drawing
Scale	AS SHOWN	2017 /	DA23
Drawn	SS		
Amendment	D		