© This document, information and design concepts shown in it are copyright to Boffa Robertson Group. Any inconsistencies between drawn information and current Codes and Standards are to be notified immediately.

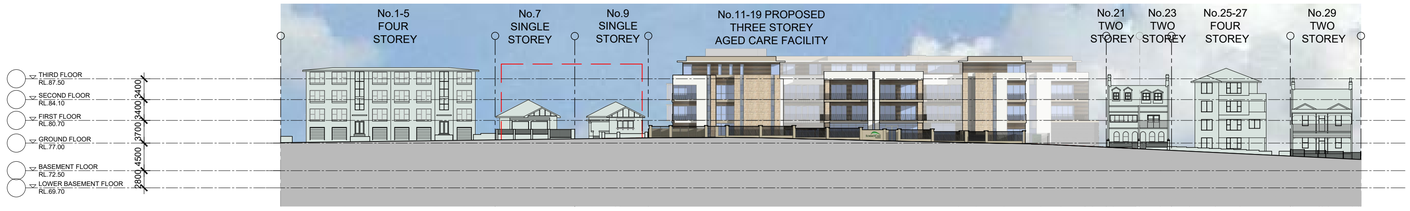

01 SOUTH STREET ELEVATION
Scale 1:500

0m 5 10 25m 50m
SCALE: 1:500 @ A1
SCALE: 1:1000 @ A3

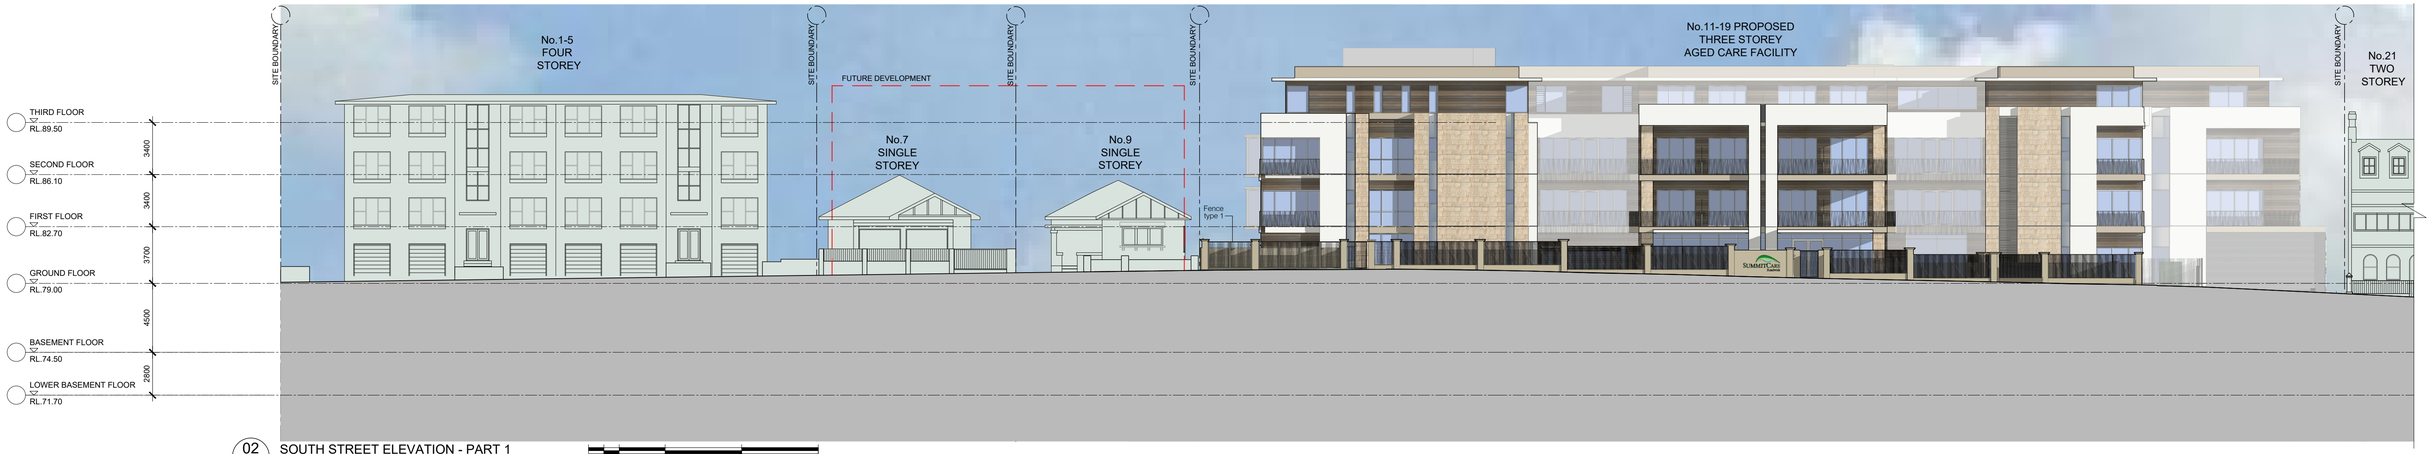

02 SOUTH STREET ELEVATION - PART 1
Scale 1:200

0m 2 5 10 15m
SCALE: 1:200 @ A1
SCALE: 1:400 @ A3

03 SOUTH STREET ELEVATION - PART 2
Scale 1:200

04 NORTH STREET ELEVATION
Scale 1:200

0m 2 5 10 15m
SCALE: 1:200 @ A1
SCALE: 1:400 @ A3

No.	Amendment	Date
E	Development Application Re-Issue	14.02.2022
D	Development Application Re-Issue	14.01.2022
C	Development Application Re-Issue	15.07.2021
B	Development Application Re-Issue	01.06.2021
A	Development Application Re-Issue	14.05.2021

Project
FRENCHMANS LODGE
11-15, 17 & 19 Frenchmans Road, RANDWICK

Drawing
STREET ELEVATIONS PROPOSED

SUMMITCARE
WARMTH WORTH WELLBEING

boffa robertson group
architecture, health and aged care planning, project management
Suite 7, Level 1 Epica, 9 Railway Street
Chatswood NSW 2067
AUSTRALIA
Tel. (02) 9406 7000
Fax. (02) 9406 7099
Email : brgroup@brgr.net

Date	JAN 2019	Job No. : Drawing
Scale	AS SHOWN	1912 / DA14
Drawn	AL	
Amendment	E	