© This document, information and design concepts shown in it are copyright to Boffa Robertson Group. Any inconsistencies between drawn information and current Codes and Standards are to be notified immediately.

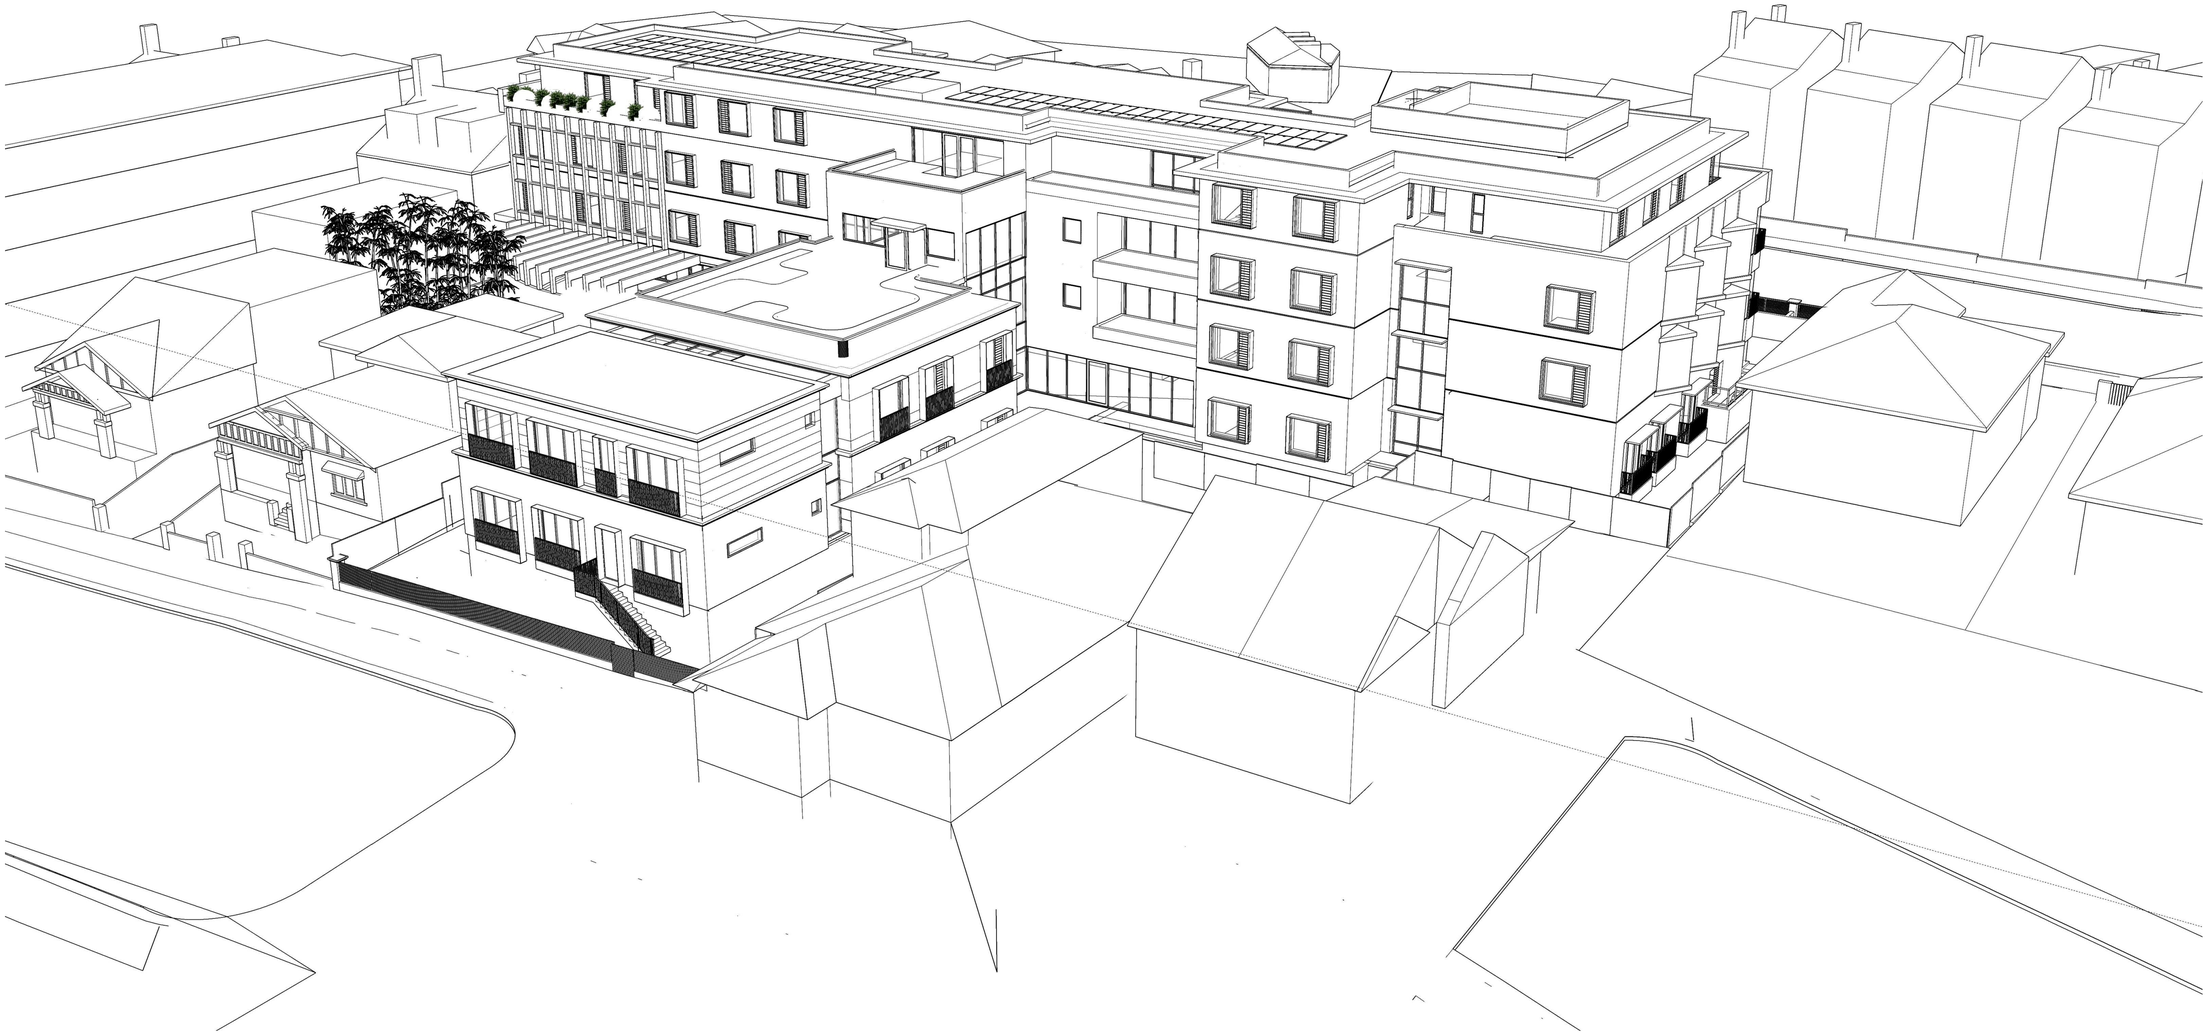

21 JUNE 3PM

PROPOSED

No.	Amendment	Date
C	Development Application Re-Issue	14.02.2022
B	Development Application Issue	14.01.2022
A	Development Application Issue	01.06.2021

Project

FRENCHMANS LODGE

11-15, 17 & 19 Frenchmans Road, RANDWICK

Drawing

DIRECT SUN ANALYSIS

DIAGRAM 21 June 3pm

SUMMITCARE

boffa robertson group

architecture, health and aged care planning, project management

Suite 7, Level 1 Epica, 9 Railway Street
Chatswood NSW 2067
AUSTRALIA
Tel. (02) 9406 7000
Fax. (02) 9406 7099
Email : brgroup@brgr.net

Date JUN 2021	Job No. : Drawing	
Scale NTS	1912 / DA18d	
Drawn VI		
Amendment C		