© This document, information and design concepts shown in it are copyright to Boffa Robertson Group. Any inconsistencies between drawn information and current Codes and Standards are to be notified immediately.

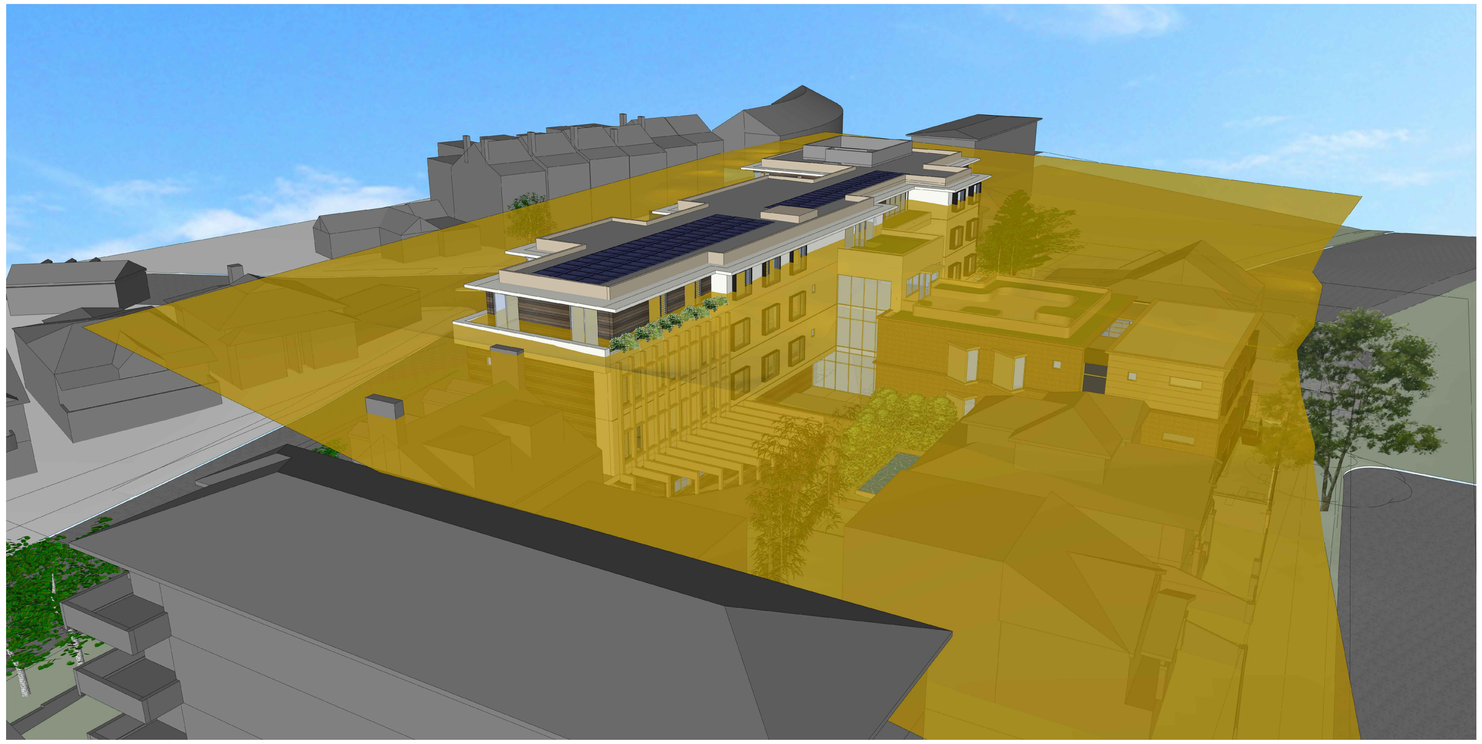

WEST - 3D IMAGE

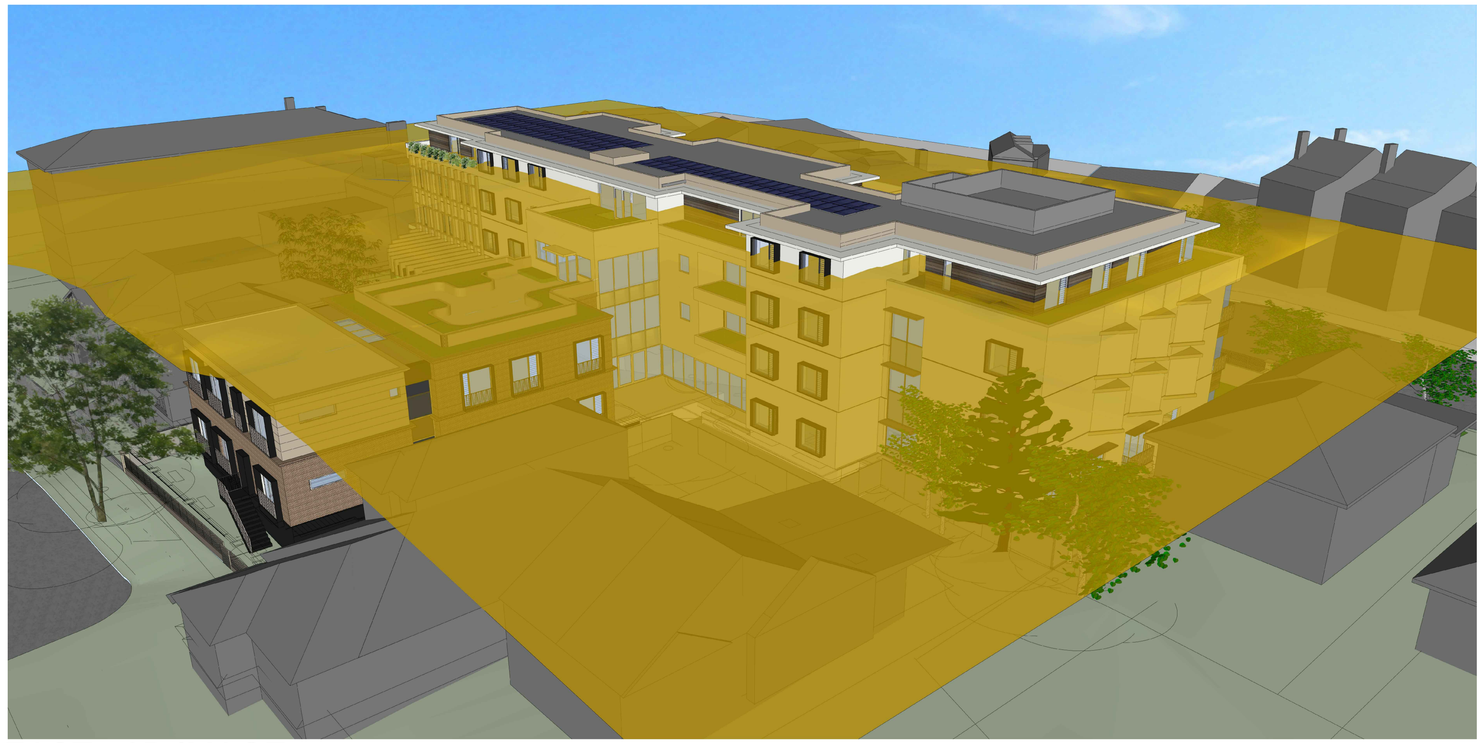

EAST - 3D IMAGE

The above graphics are showing the 3D model of the proposed development with the 12m height control represented by a yellow coloured plane. These images demonstrate the extent of built form that penetrates the height control

No.	Amendment	Date
E	Development Application Re-Issue	14.02.2022
D	Development Application Re-Issue	14.01.2022
C	Development Application Re-Issue	15.07.2021
B	Development Application Re-Issue	01.06.2021
A	Development Application Re-Issue	14.05.2021

Project
FRENCHMANS LODGE
11-15, 17 & 19 Frenchmans Road, RANDWICK

Drawing
3D IMAGE Showing
built form penetrating 12m height

SUMMITCARE

boffa robertson group
architecture, health and aged care planning, project management
Suite 7, Level 1 Epica, 9 Railway Street
Chatswood NSW 2067
AUSTRALIA
Tel. (02) 9406 7000
Fax. (02) 9406 7099
Email : brgroup@brgr.net

Date JAN 2019	Job No. : Drawing	
Scale 1:500	1912 / DA18f	
Drawn SS		
Amendment E		