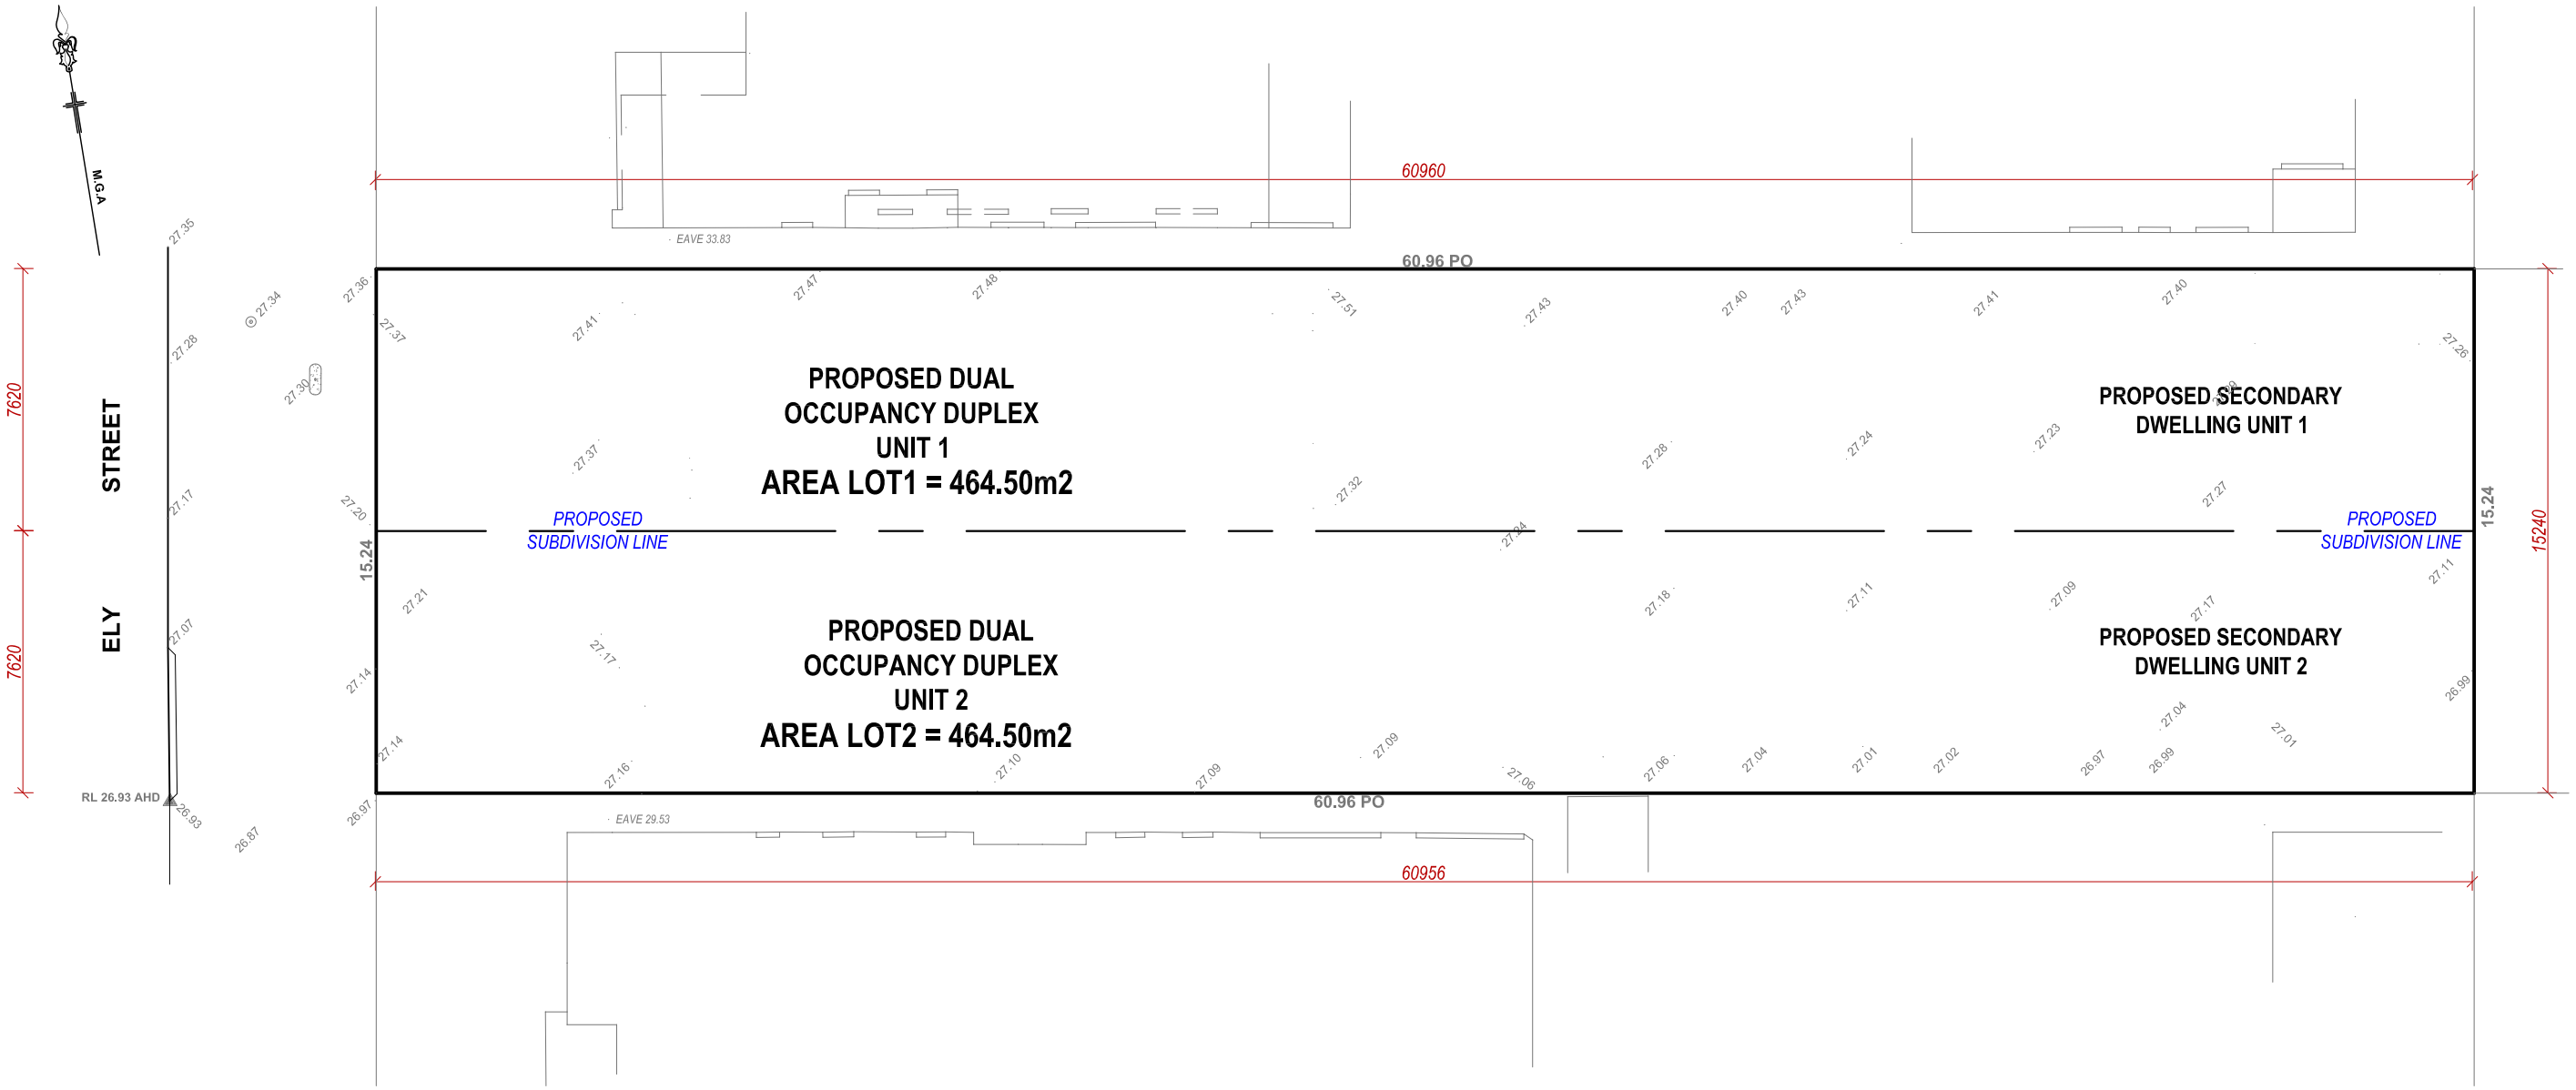

TORREN TITLE SUBDIVISION PLAN

Plan No	Date	Issue No	Scale	Sheet No
181/25	18/01/2025	A	1:200	11

Rev.	Date	Description
A	18/01/2025	DA APPLICATION

OWNER: Mr

RAFLA ARCH
Architectural Detailing & Drafting Services
Ph: 0409 701 575
Email:rafla.arc@bigpond.com

PROPOSED NEW DUPLEX AND GRANNY FLAT

SITE: 16 ELY STREET REVESBY
SHEET: SUB DIVISION PLAN
COUNCIL: CANTERBURY BANKSTOWN CITY COUNCIL