N

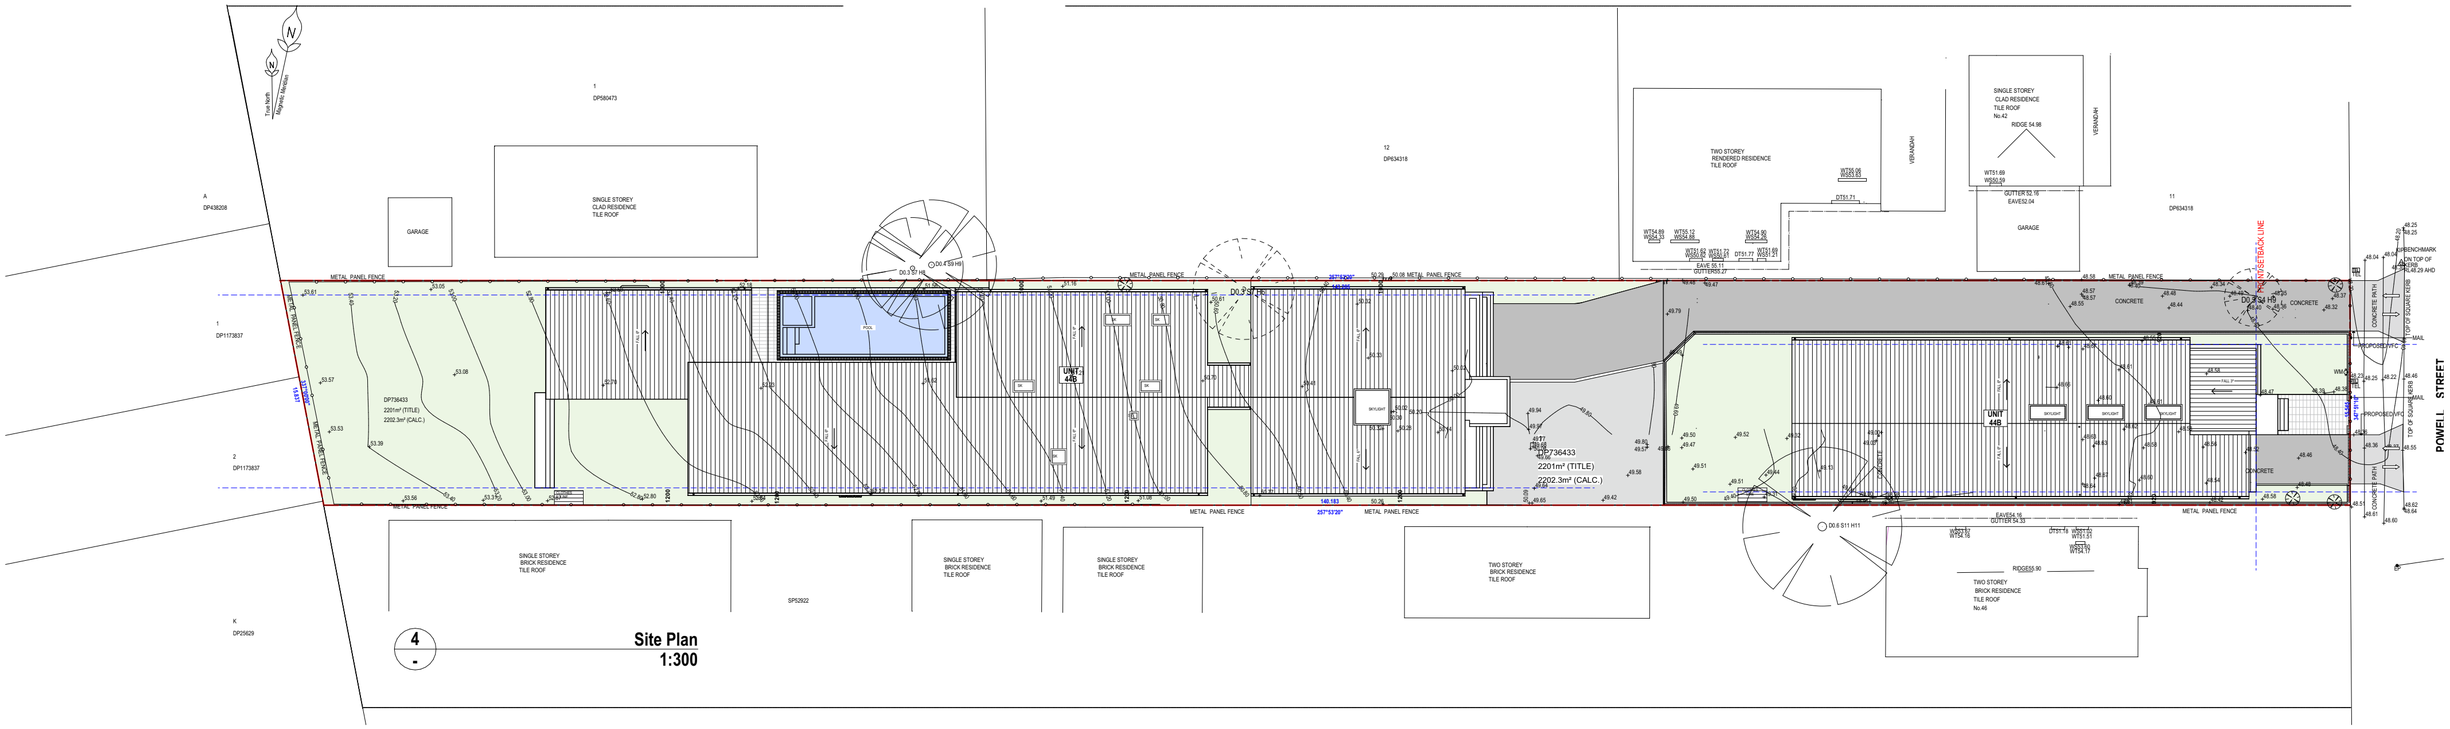

4 — **Site Plan**
1:300

Use figured dimensions in preference to scaled dimensions.All dimensions to be verified on site.

© COPYRIGHT

These drawings and design and the copyright there of are the property of Archicorp and must not be used, retained or copied without the written permission of Archicorp.
(a.b.n 13 627 047 581)

DRAWING SHEDULE

BUILDING DESIGNERS AUSTRALIA
1869-15

R E V I S I O N S

Issue	Date	Description	Int.	App.
A	05-02-25	Issued for DA Approval	J.B	J.B

ARCHiCORP
PO Box 242
Belmore NSW 2192
M 0414 656 563
E info@archicorp.com.au
www.archicorp.com.au
ABN 831 939 535 21

Project
Residential Project @ 44 Powell Street, Yagoona

Client
Mr. & Mrs. Abou-Melhem

Drawing Title
Site Plan

Scale AS SHOWN | Date 19.12.24 | Project no. 24-007
Drawn J.B, L.L | Approved J.B

Issued
Development Application

Drawing no.
005