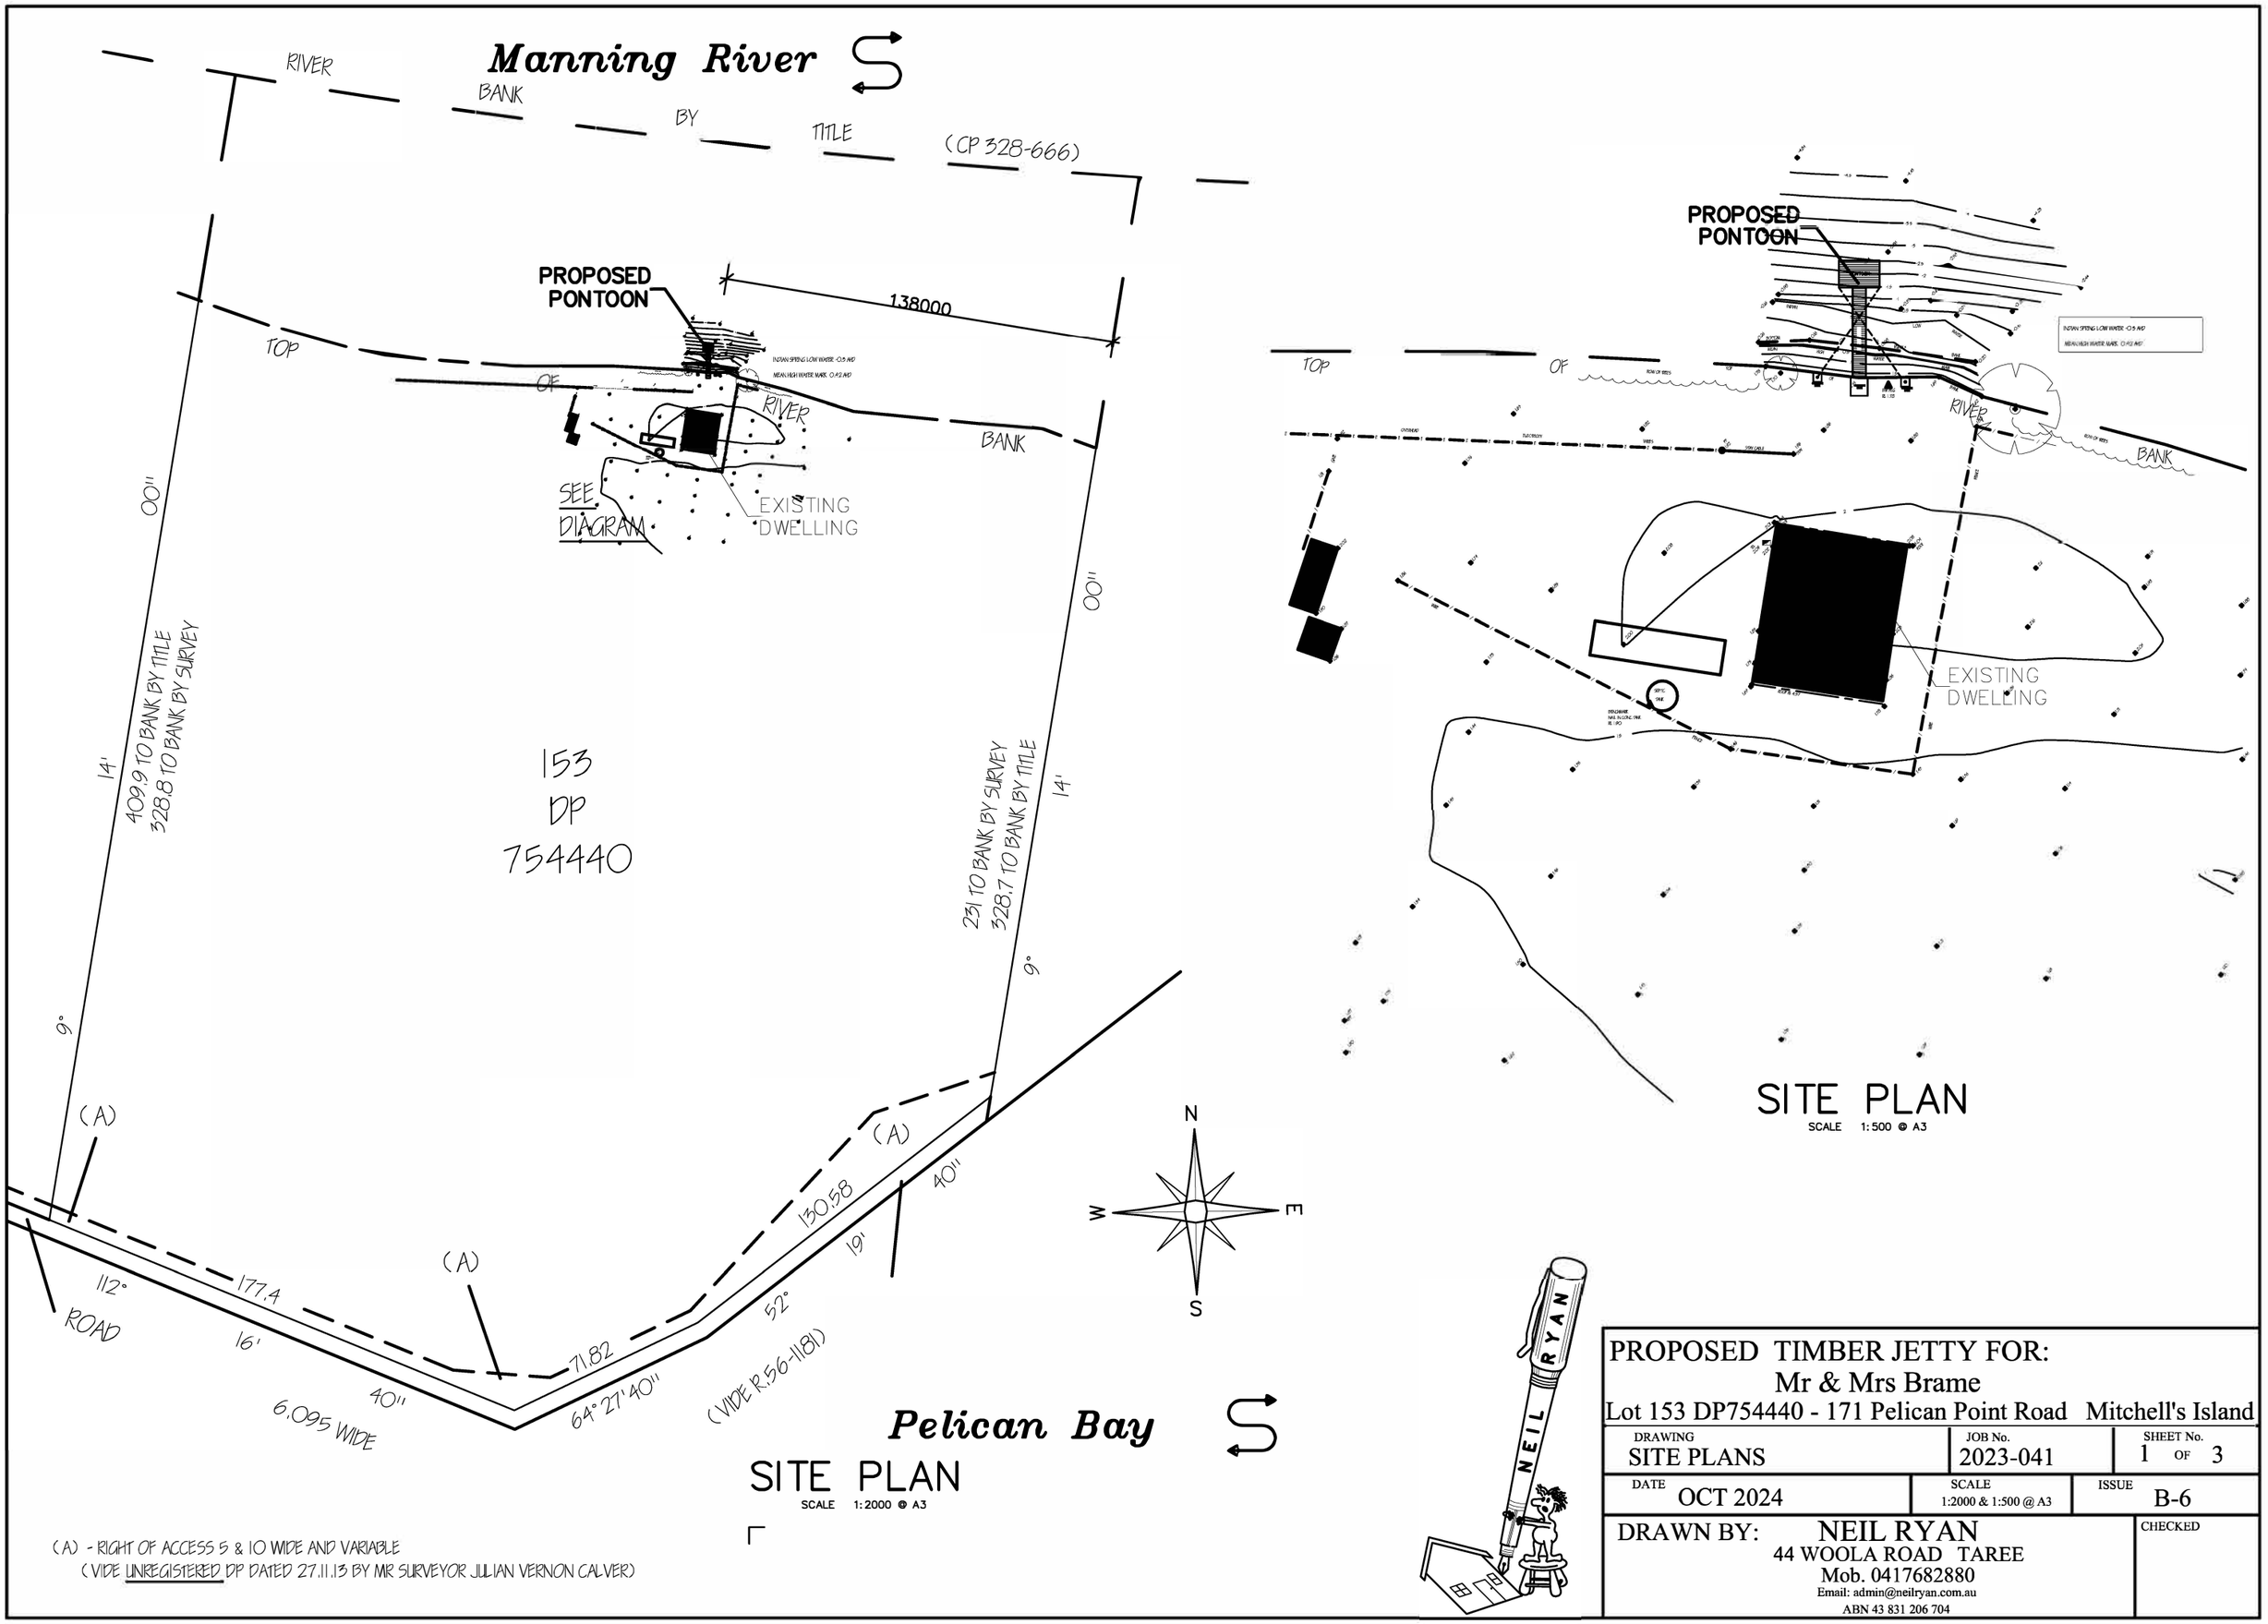

(A) - RIGHT OF ACCESS 5 & 10 WIDE AND VARIABLE
(VIDE UNREGISTERED DP DATED 27.11.13 BY MR SURVEYOR JULIAN VERNON CALVER)

PROPOSED TIMBER JETTY FOR:
Mr & Mrs Brame
Lot 153 DP754440 - 171 Pelican Point Road Mitchell's Island

DRAWING	JOB No.	SHEET No.
SITE PLANS	2023-041	1 OF 3
DATE: OCT 2024	SCALE: 1:2000 & 1:500 @ A3	ISSUE: B-6

DRAWN BY: NEIL RYAN
44 WOOLA ROAD TAREE
Mob. 0417682880
Email: admin@neilryan.com.au
ABN 43 831 206 704

CHECKED